




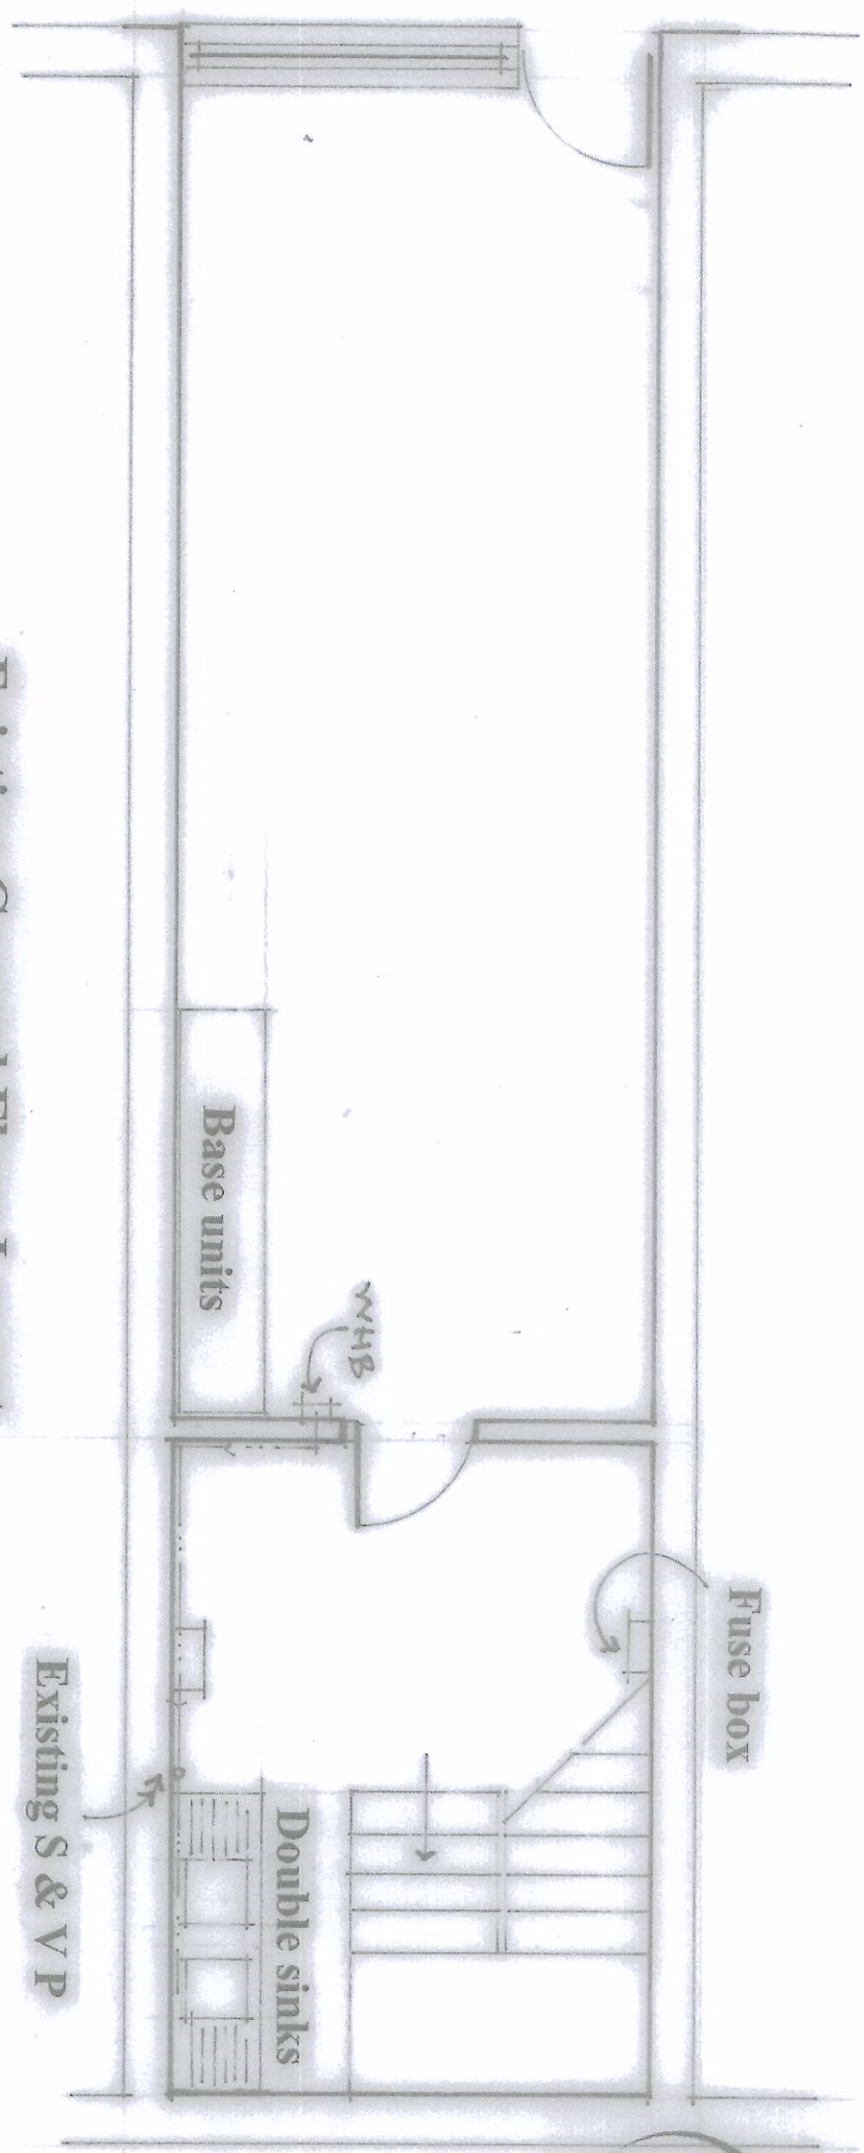


Existing Ground Floor Layout

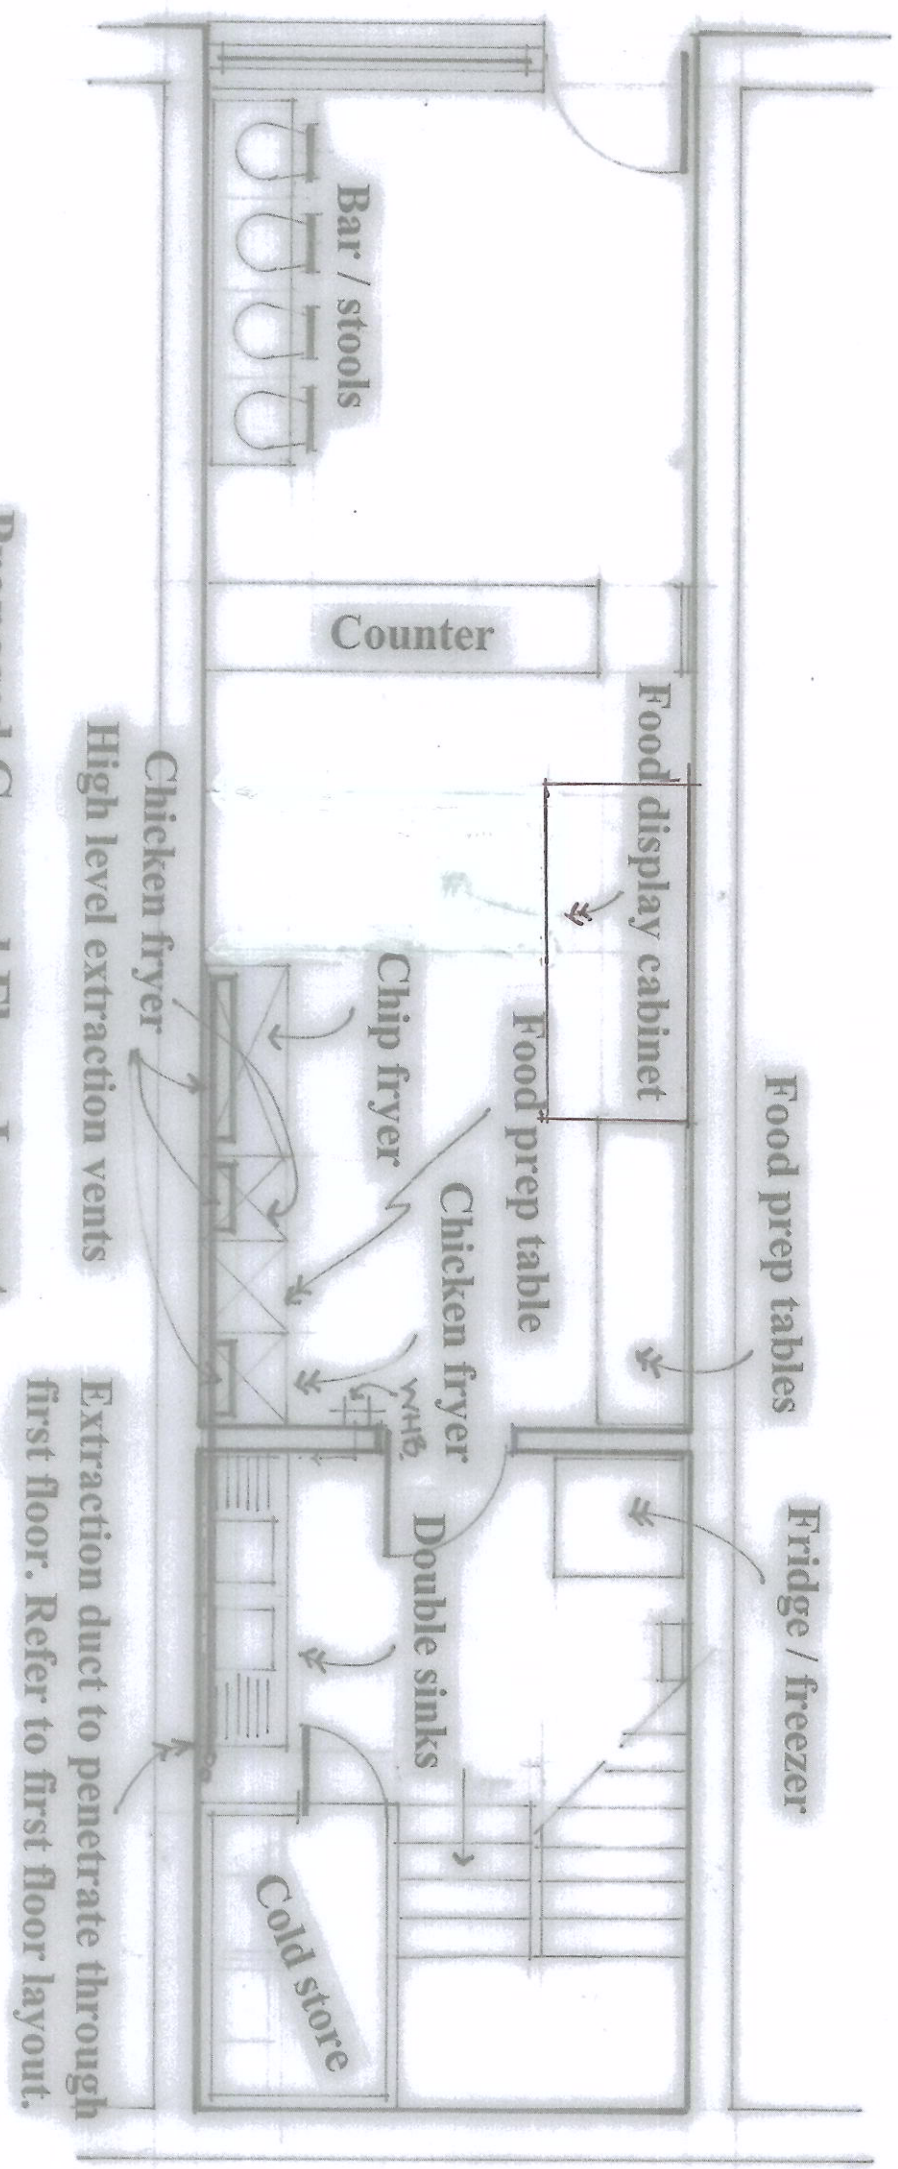

Proposed Ground Floor Layout

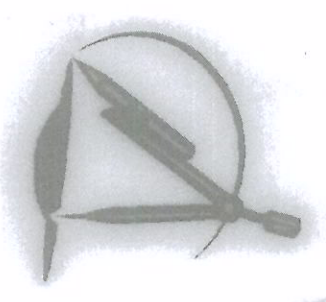

With the exception of the introduction of extraction ductwork to outside air, no changes to be made to the first floor layout.

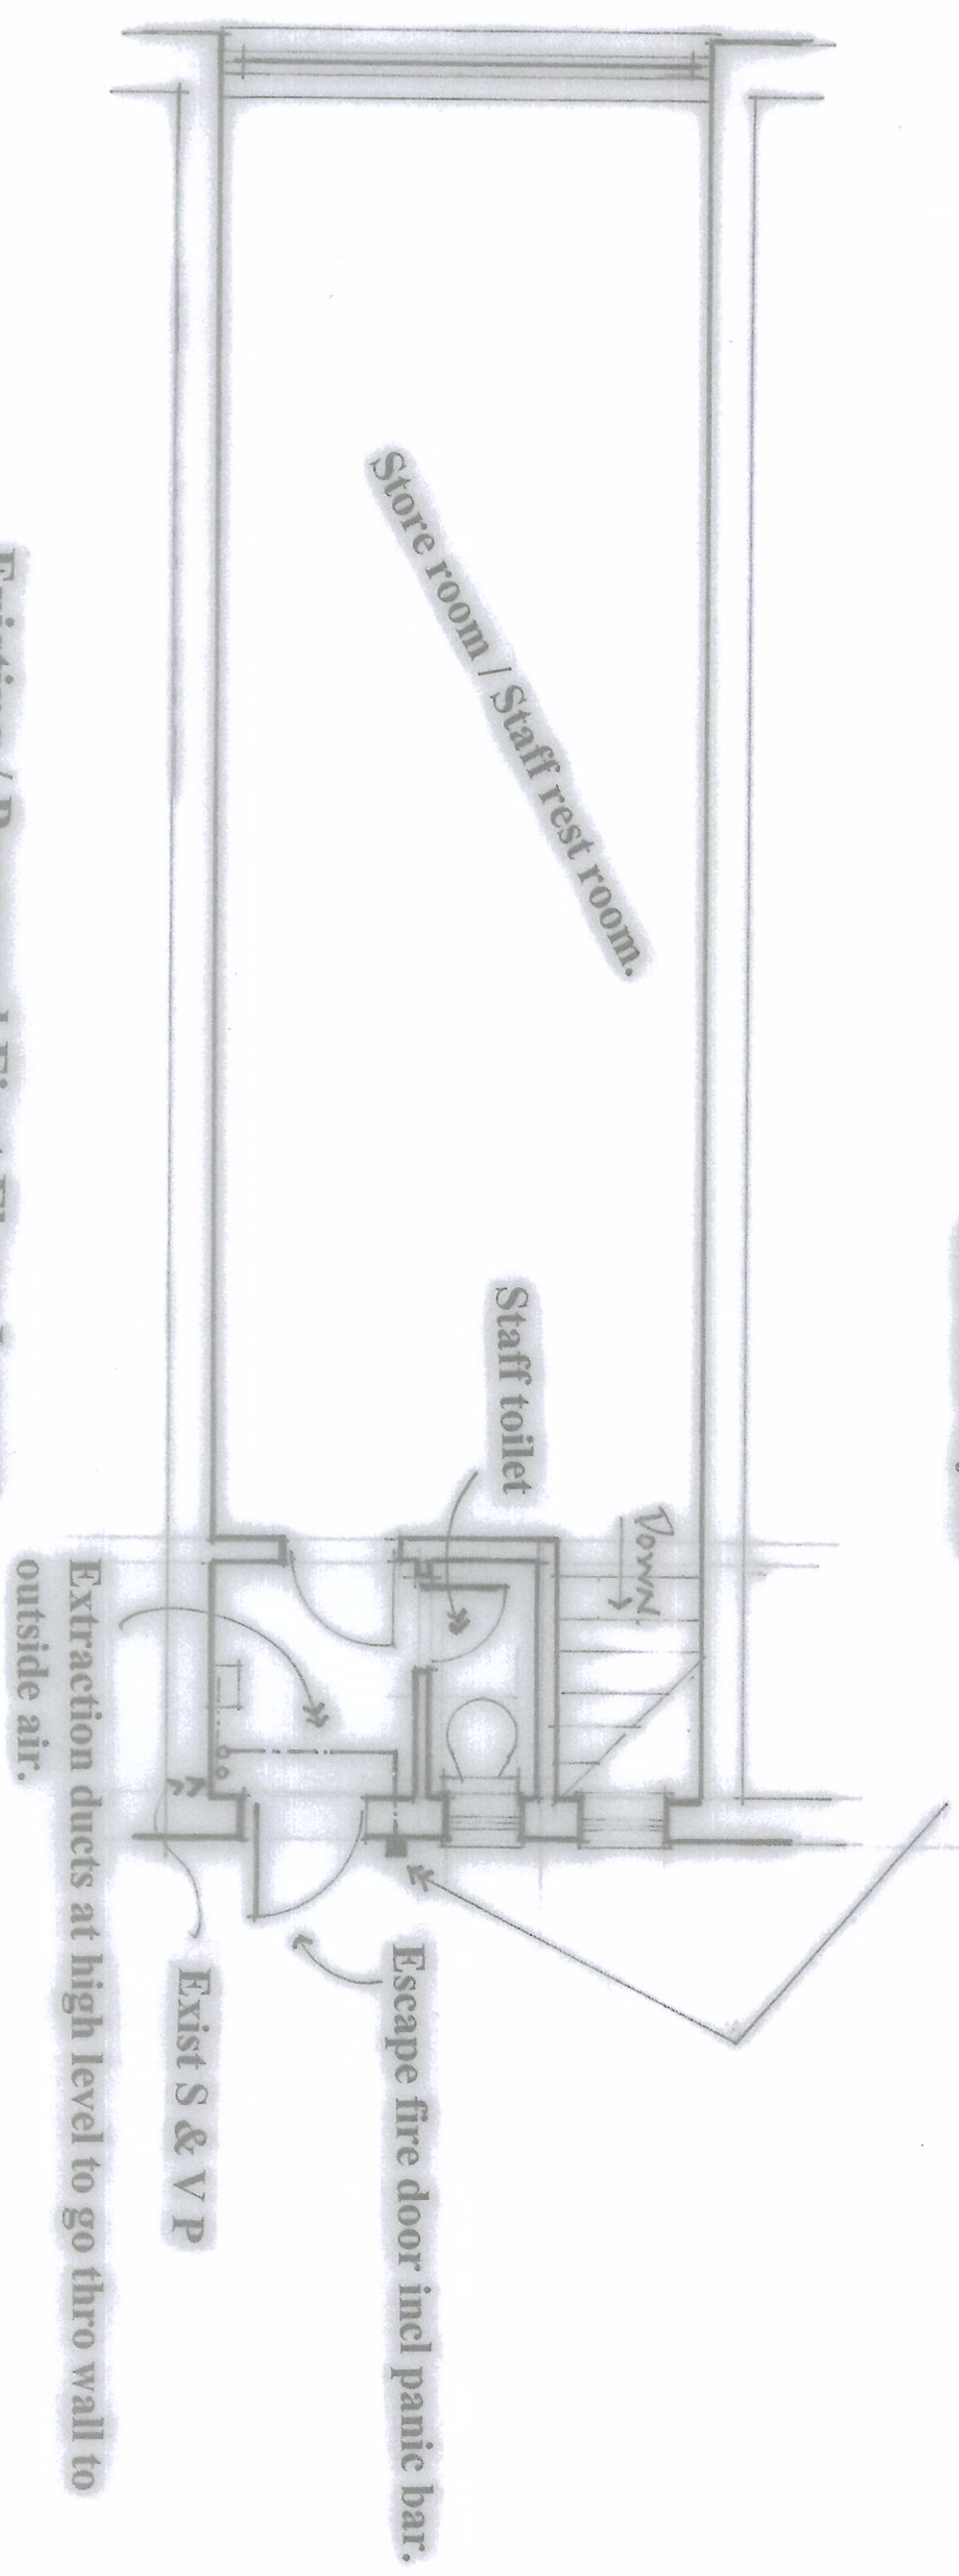

Existing / Proposed First Floor Layout