
© Acanthus WSM Architects

The general contractor is responsible for the verification all dimensions on site and the architect is to be informed of any discrepancy.

The status of information contained in a computer copy of this drawing shall be limited to that conveyed by the paper copy.

Revisions:

Rev A
Red line boundary amended
29.04.2009
RJ

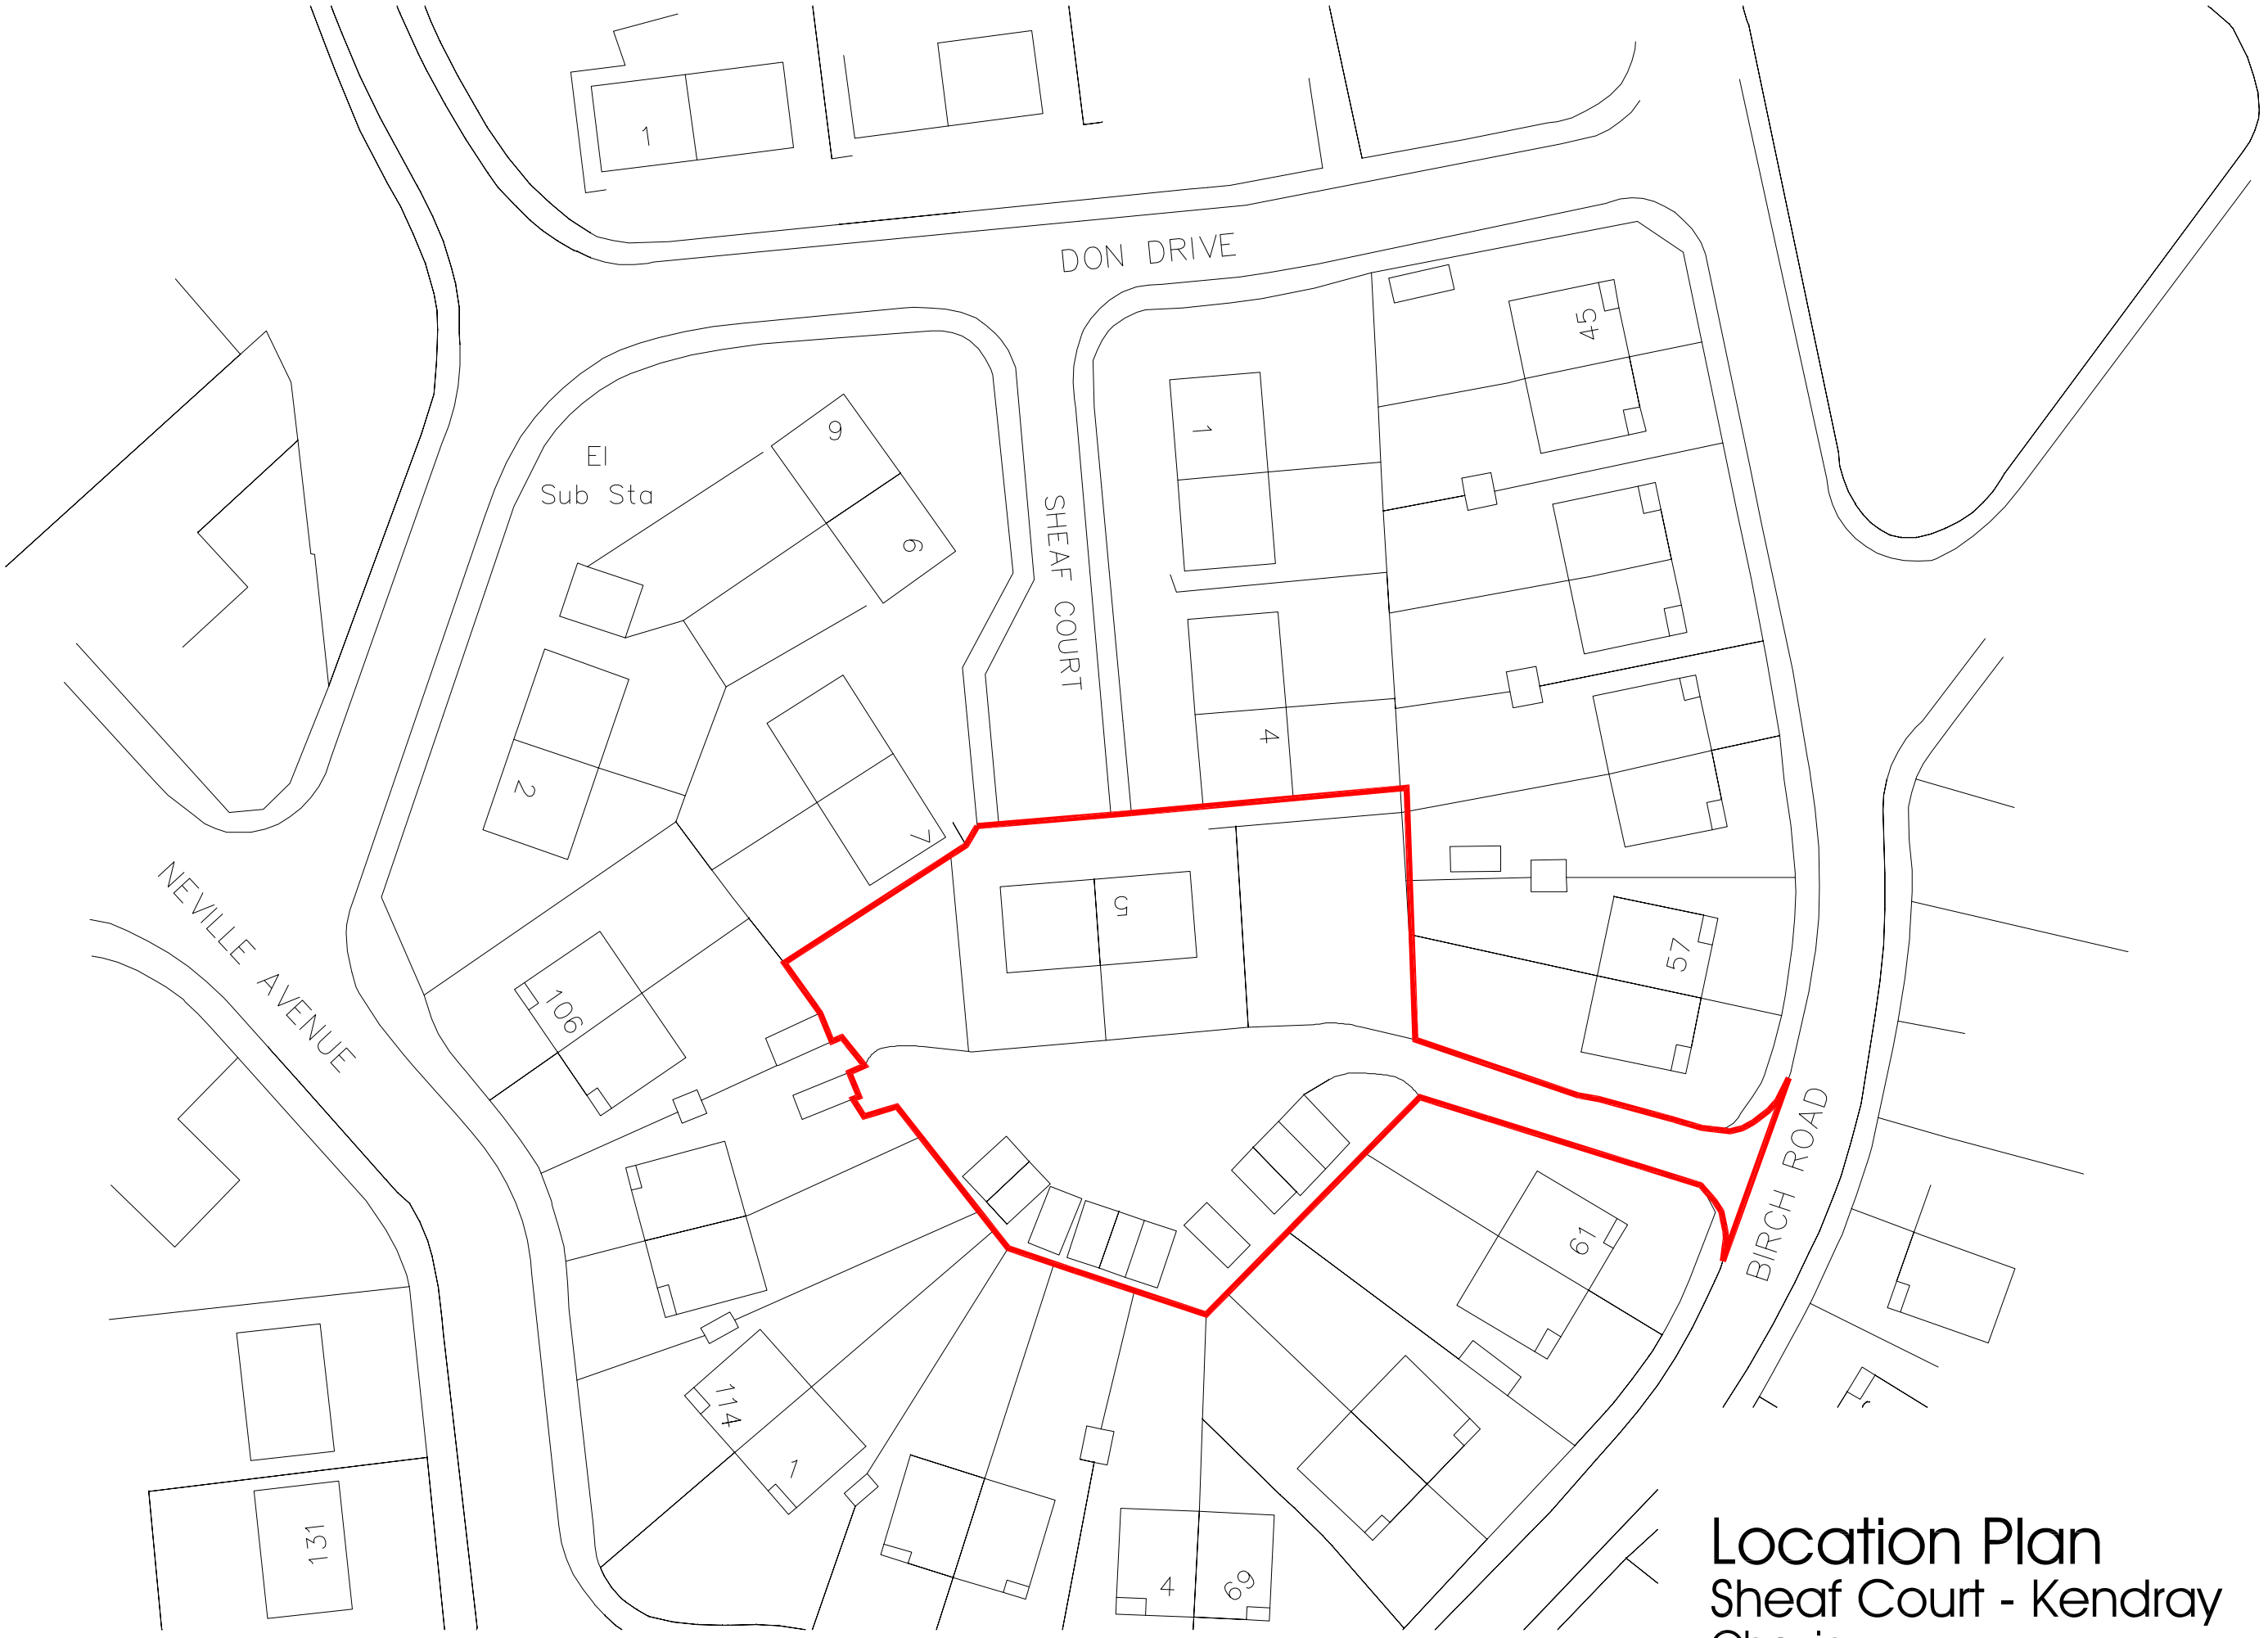


1:500 SCALE BAR

0 5 10 20 30 Metres

Chevin HOUSING GROUP

drawing status

- approval
- construction
- preliminary
- record
- ■ Information
- comment
- tender

Scale 1:500 @ a3

Date 02.12.08

Drawn TS

Dwg.No 1218.110.010A

# Location Plan
## Sheaf Court - Kendray
## Chevin

Acanthus WSM Architects

Woodhall. Woodhall Lane. Leeds LS28 5NY. TEL. 0113 239 3414. FAX 0113 256 9688. E-Mail.. architects@acanthuswsm.com

S:\121\8\110 Sheaf Court\DWG\Planning Drawings\1218-110-10A_Location Plan.dwg, 10. 30/04/2009 13:54:24, robertj, Adobe PDF, A3, 1:1