Section A-A' 1:500

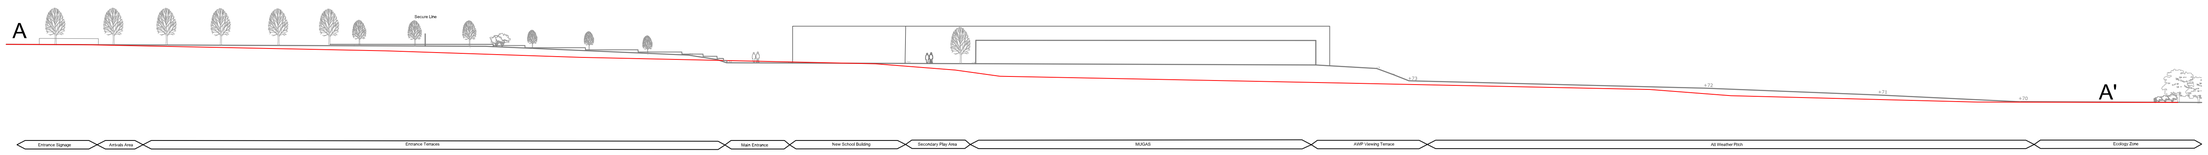

Section B-B' 1:500

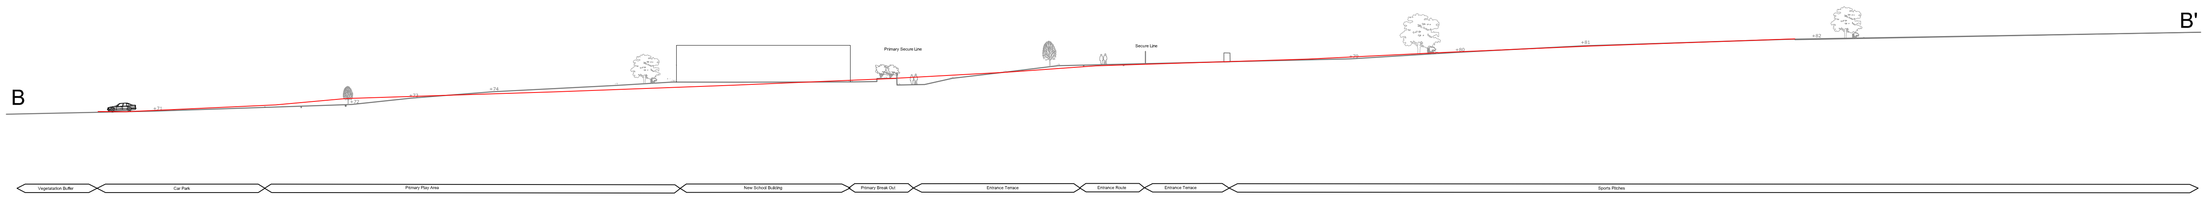

Section Key Plan 1:1500

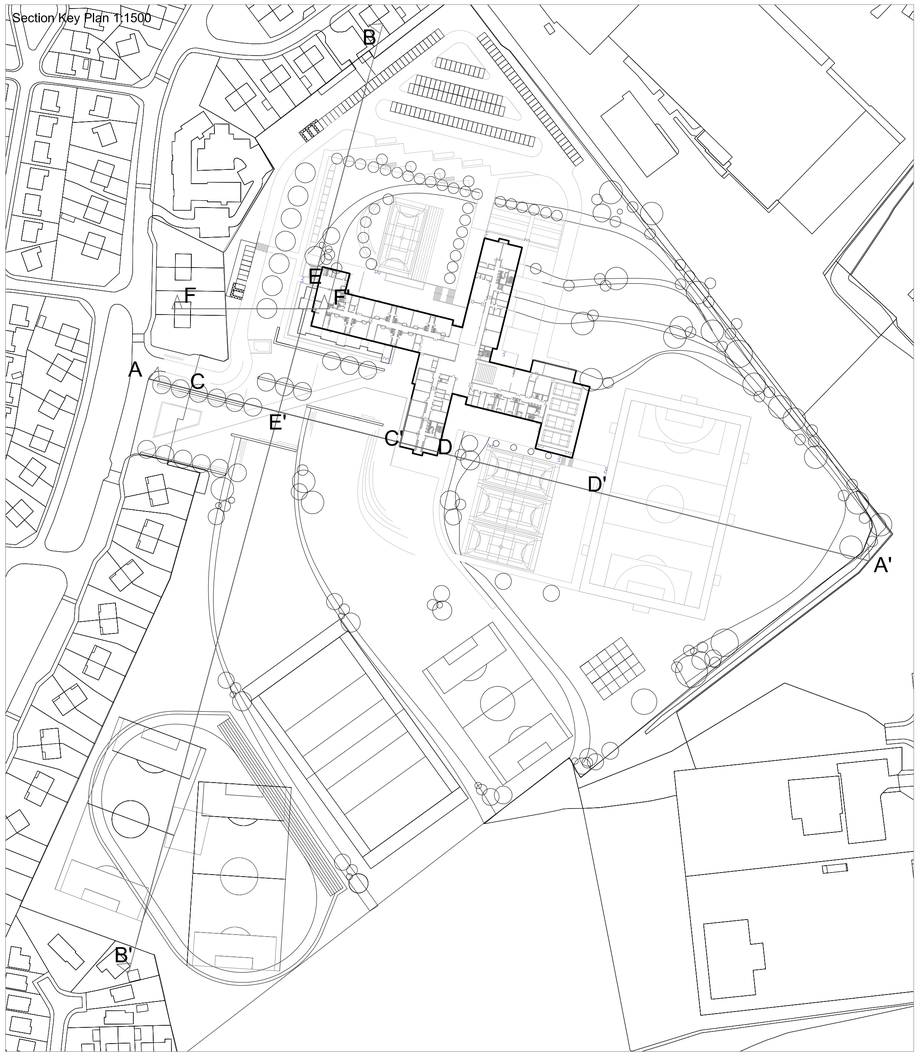

Section C-C' 1:500

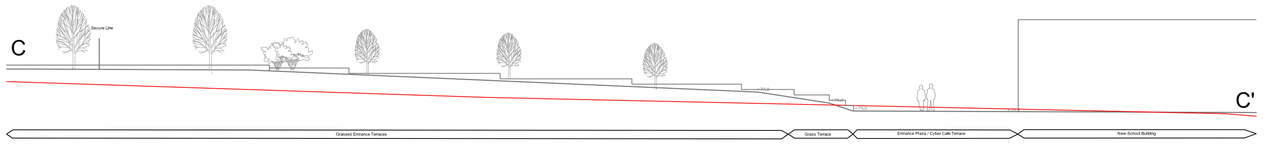

Section D-D' 1:500

Section E-E' 1:500

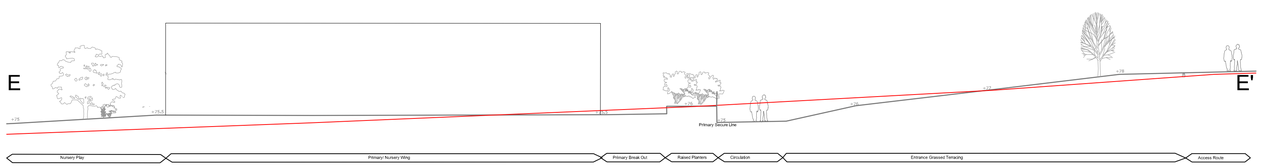

Section F-F' 1:500

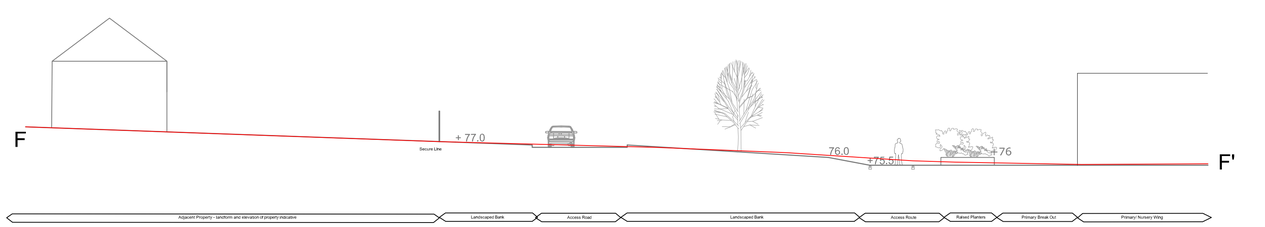

GENERAL NOTES:
1. DO NOT SCALE FROM THIS DRAWING. DIMENSIONS GOVERN
2. ALL DIMENSIONS ARE IN MILLIMETRES UNLESS NOTED OTHERWISE
3. ALL DIMENSIONS SHALL BE VERIFIED ON SITE BEFORE PROCEEDING WITH THE WORK
4. PLINCKE LANDSCAPE SHALL BE NOTIFIED IN WRITING OF ANY DISCREPANCIES
5. ALL DIMENSIONS ARE NOMINAL DIMENSIONS
6. PLINCKE LANDSCAPE LIMITED ACCEPT NO LIABILITY FOR ANY EXPENSE LOSS OR DAMAGE OF WHATSOEVER NATURE AND HOWEVER ARISING FROM ANY VARIATION MADE TO THIS DRAWING OR IN THE EXECUTION OF THE WORK TO WHICH IT RELATES WHICH HAS NOT BEEN REFERRED TOTHEM AND PRIOR APPROVAL OBTAINED

DRAWING NOTES:
1. Line of existing landform marked on as red line

N

REV	DATE	COMMENTS	DRN	CHK	APP
P03	24.05.10	AGENDA FOR LATEST MEETING	MO	SR	
P02	27.04.10	section F-F' added	MO	SR	
P01	23.04.10	PLANNING ISSUE	MO	SR	
A	22.03.10	AGENDA FOR PLANNING & STAKEHOLDERS	MO	SR	

plincke

LEAMINGTON t: 01926 886 477?; 01926 882 455 e: mail@plincke.co.uk
LONDON t: 020 7739 33301; 020 7739 3335 e: london@plincke.co.uk
MANCHESTER t: 0161 237 922?1; 0161 237 9939 e: north@plincke.co.uk
WINCHESTER t: 01962 842 928?; 01962 828 484 e: south@plincke.co.uk

PROJECT
BARNSLEY BSF

TITLE
JOINT ALC
SITE SECTIONS

CLIENT
LOR

SCALE
VARIES AS SHOWN

STATUS
PLANNING

DWG NO
BP4L_MIC_PL4_01_SW_00_06

DATE
24.05.10

DRN: MO
CHK: SR
APP:

REV
P03

MICRO STATION
M10_O9_03

FILE