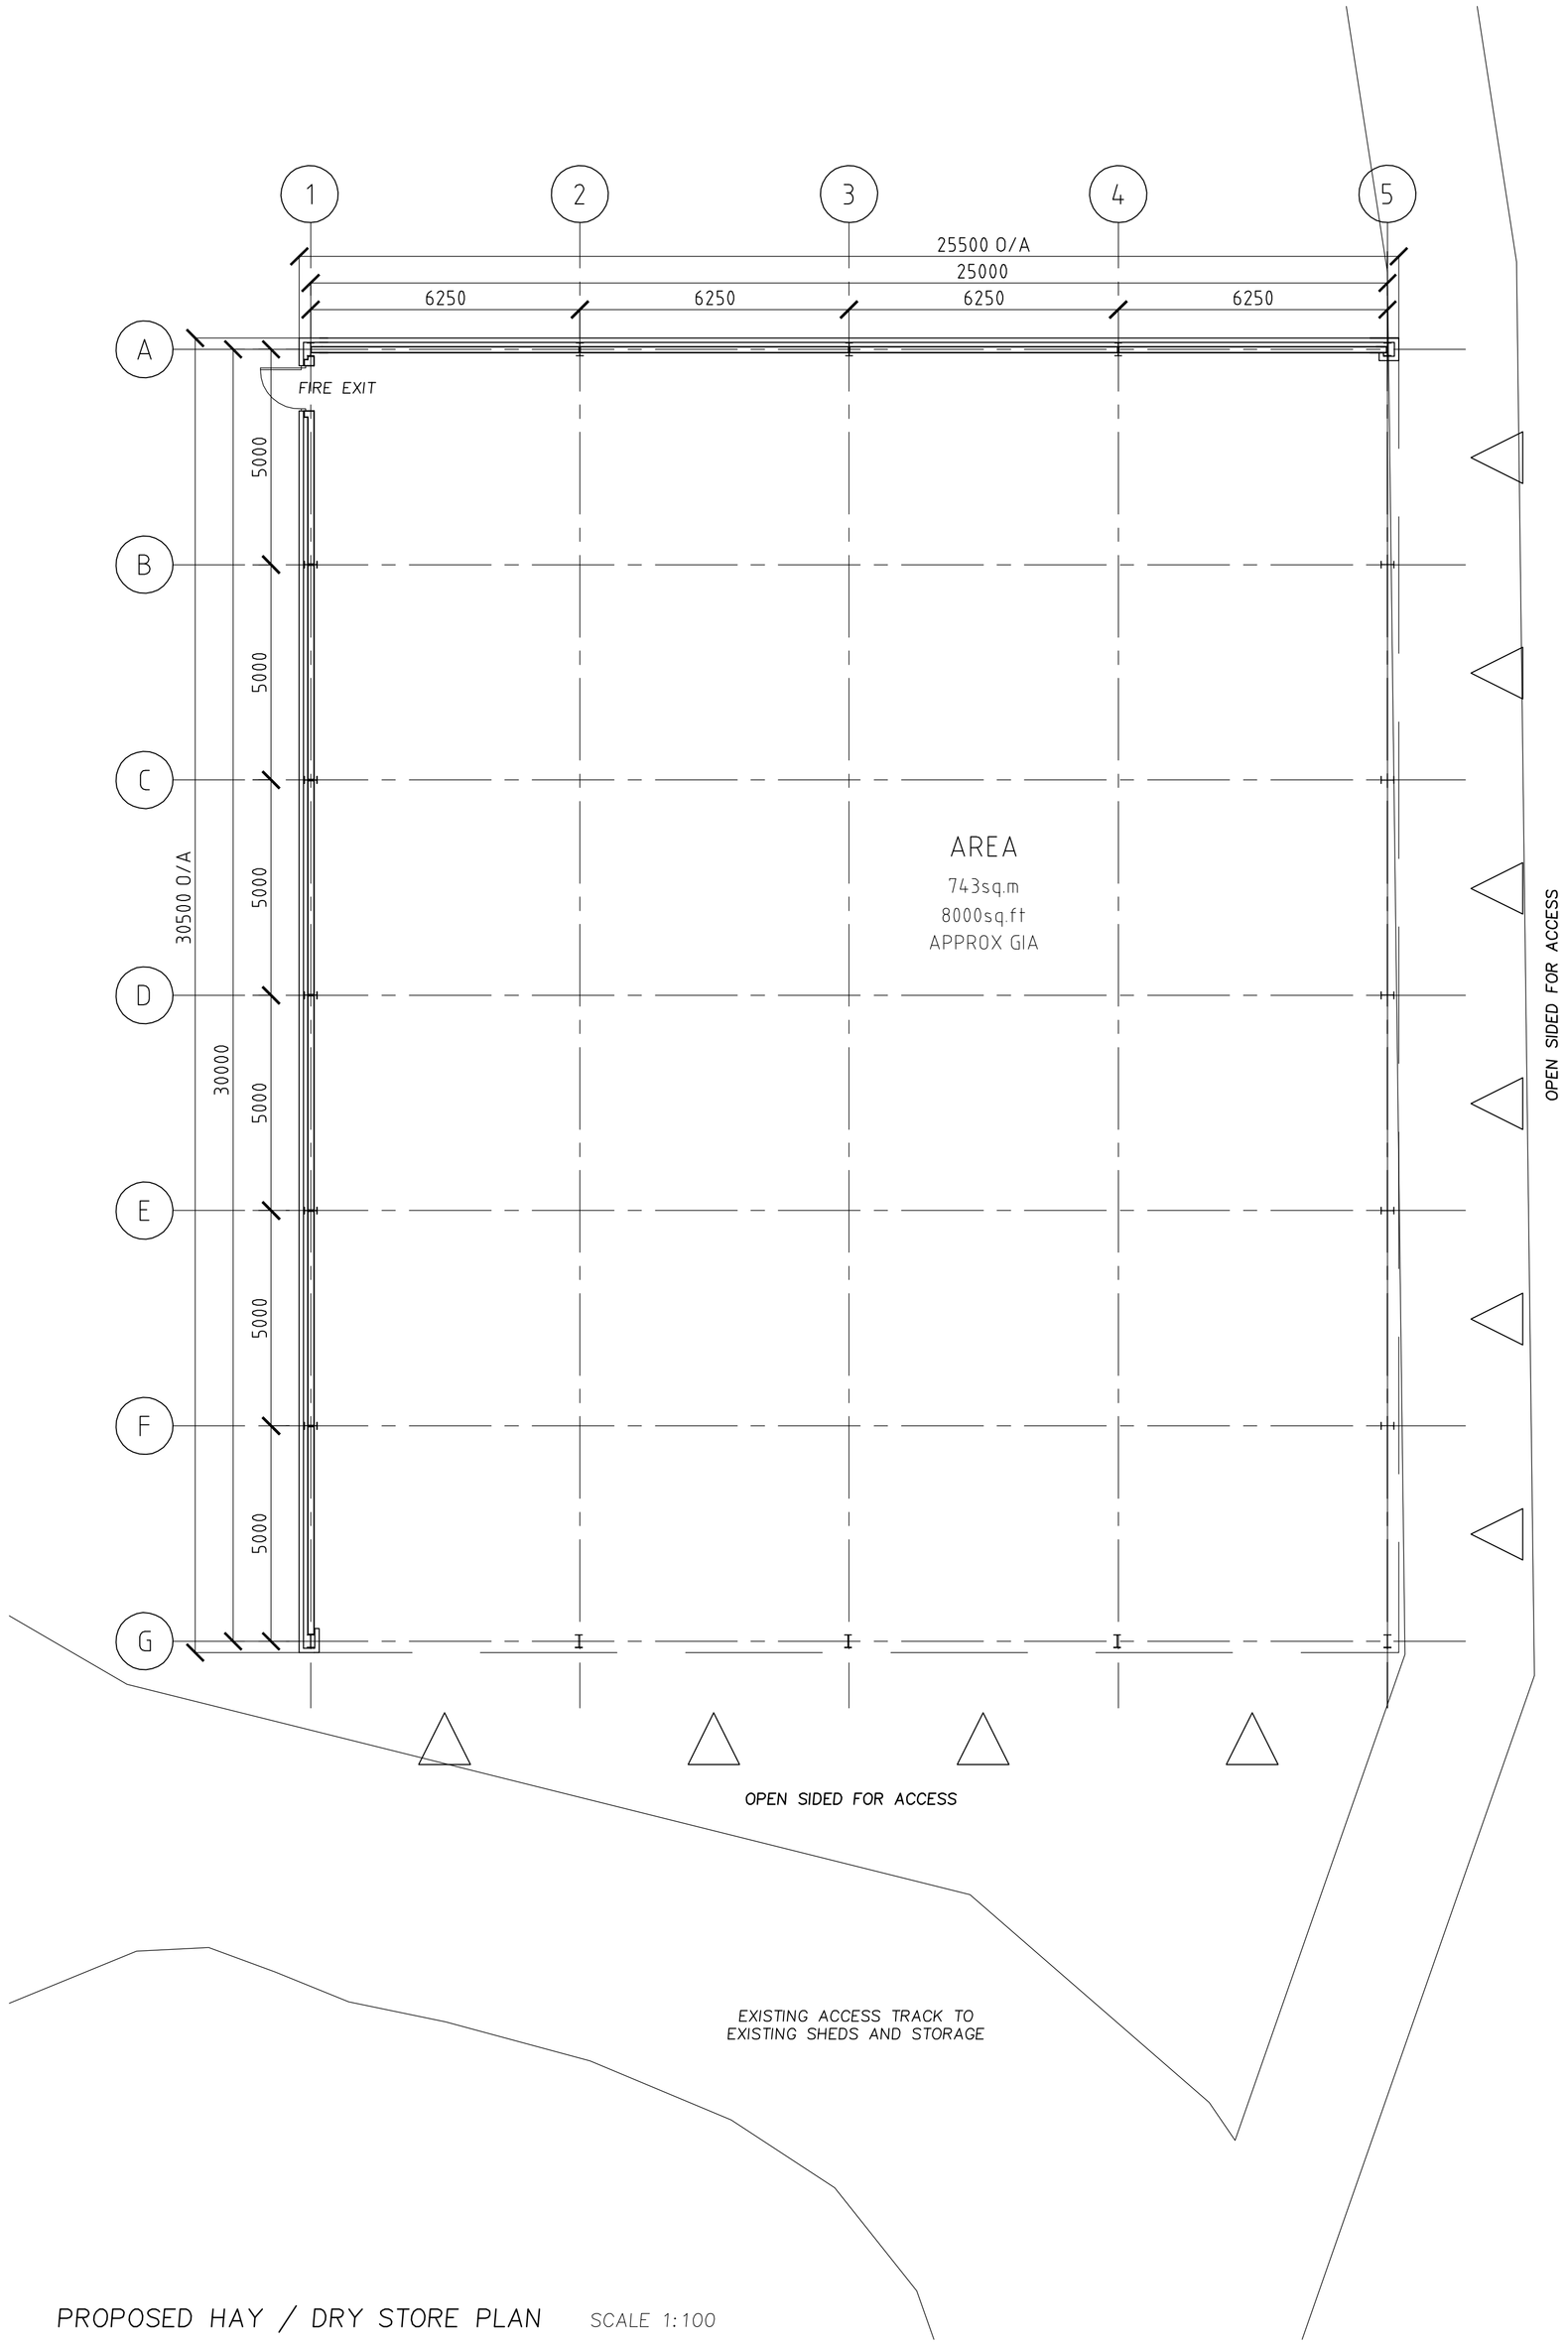

PROPOSED HAY / DRY STORE PLAN SCALE 1:100

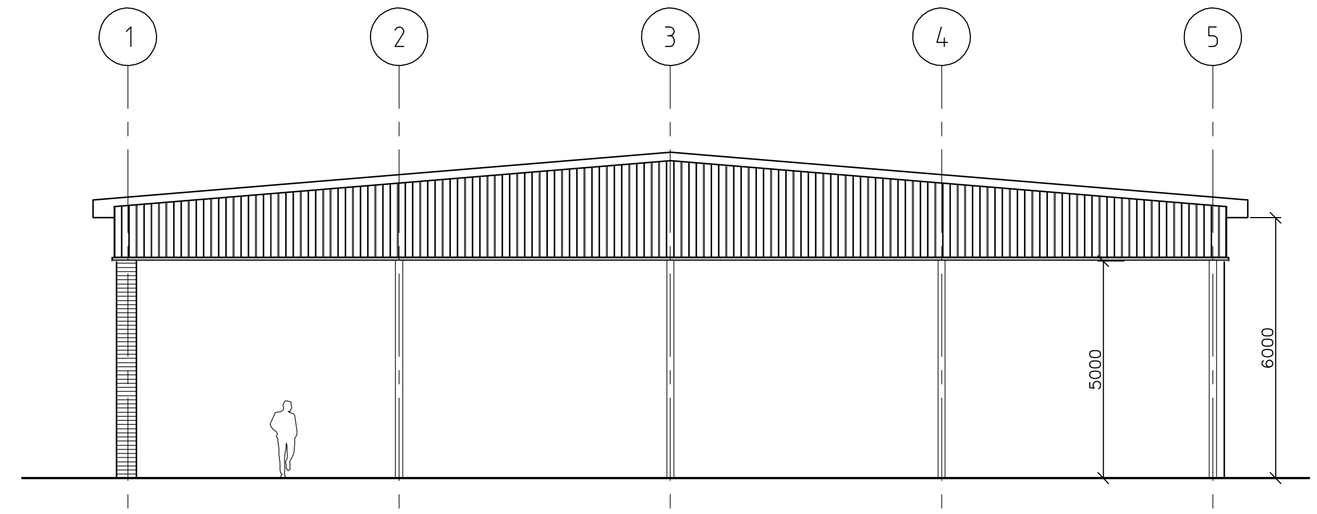

FRONT ELEVATION SCALE 1:100

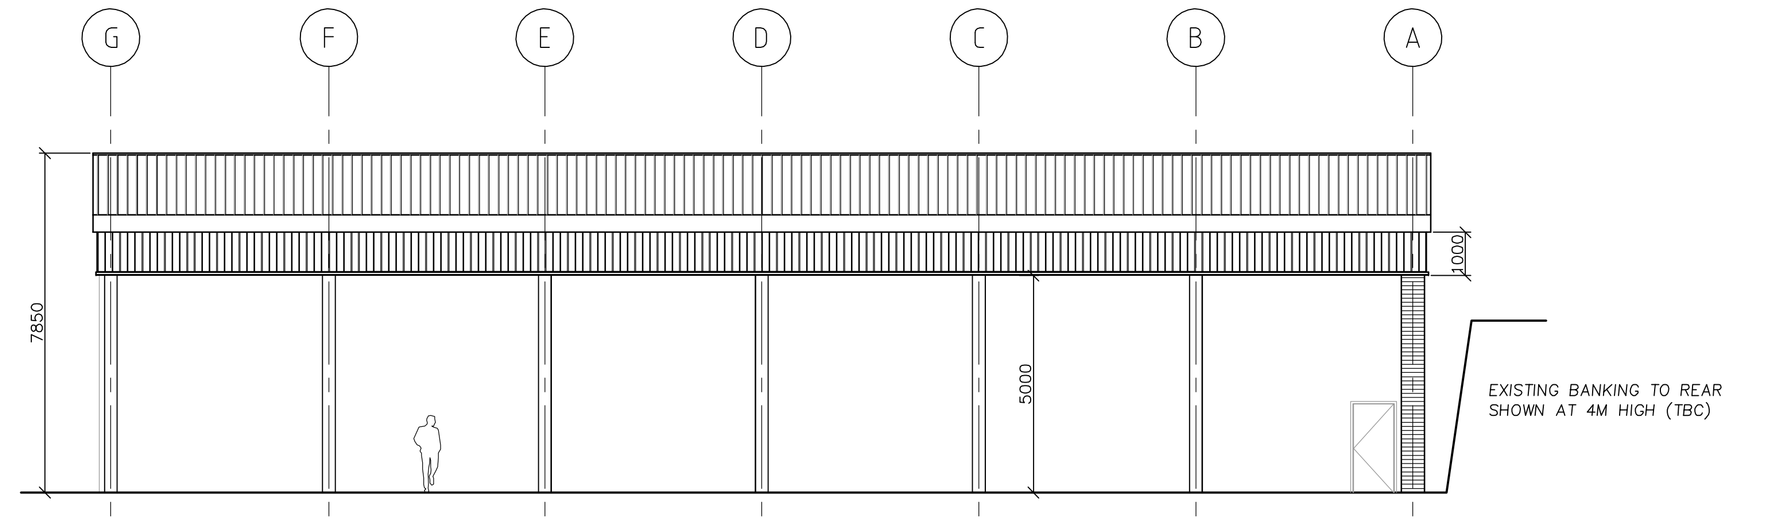

SIDE ELEVATION SCALE 1:100

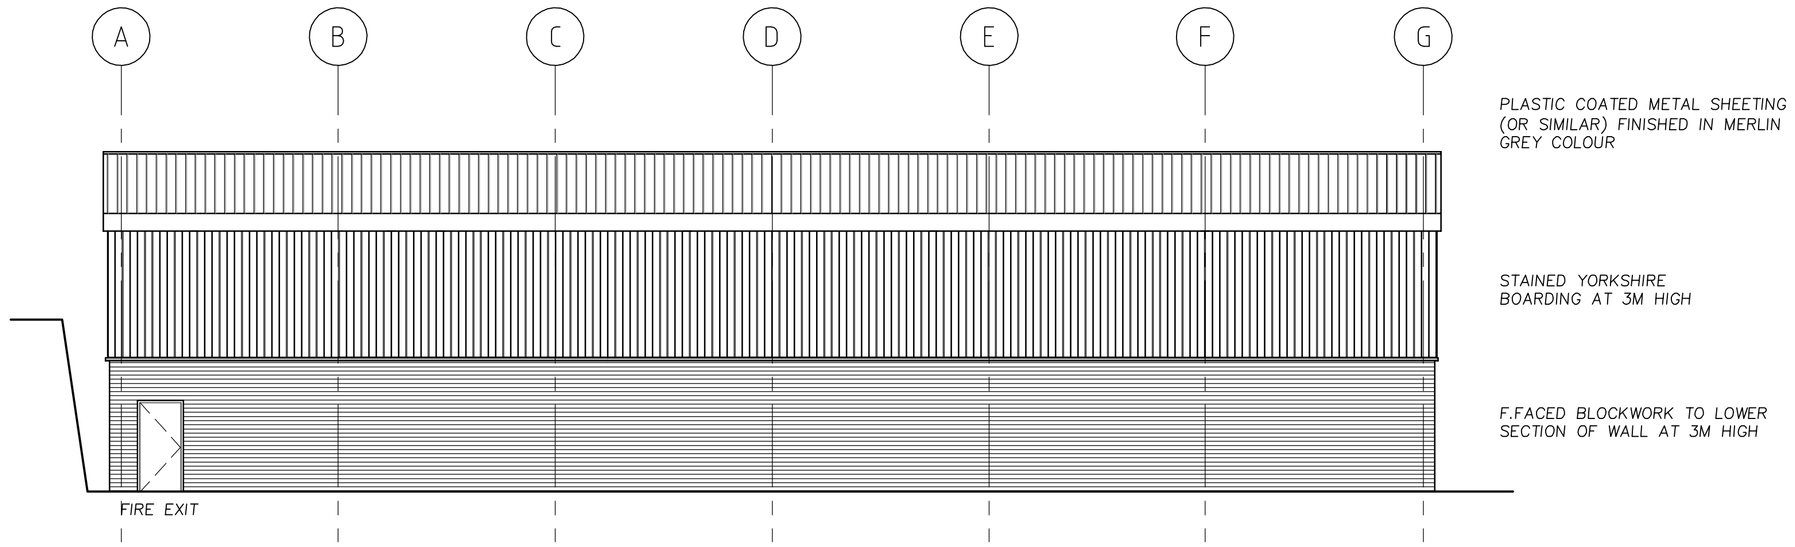

SIDE ELEVATION SCALE 1:100

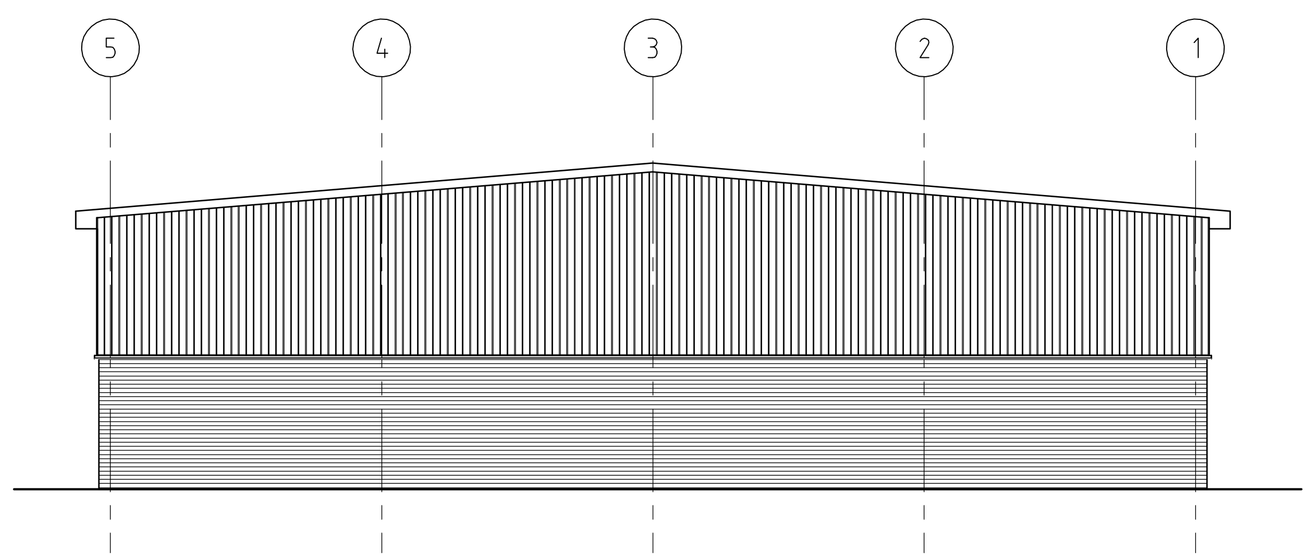

REAR ELEVATION SCALE 1:100

GENERAL

- DO NOT SCALE FROM THIS DRAWING.
- ALL DIMENSIONS ARE TO BE CHECKED ON SITE AND CONFIRMED TO AUTHOR.
- ALL FEASIBILITY STUDIES ARE SUBJECT TO FULL SITE SURVEY + LOCAL AUTHORITY APPROVALS.
- ANY DISCREPANCIES OR VARIATIONS SHALL BE NOTIFIED TO Cadvis3d BEFORE WORK ON THE RELEVANT SECTION COMMENCES.
- THIS DRAWING SHALL BE READ IN CONJUNCTION WITH ALL RELEVANT CONSULTANTS AND / OR SPECIALISTS DRAWINGS / DOCUMENTS.
- THE MATERIALS AND WORKMANSHIP OF ALL RELEVANT TRADES AND BUILDING OPERATIONS SHALL COMPLY WITH THE RECOMMENDATIONS OF CURRENT BRITISH STANDARDS AND CODES OF PRACTICE.
- AS FAR AS REASONABLY PRACTICABLE, THIS DESIGN HAS BEEN PREPARED IN SUCH A WAY AS TO REDUCE THE RISKS TO THE HEALTH AND SAFETY OF PERSON(S) WHO MAY BE AFFECTED.
- RISK ASSESSMENTS HAVE BEEN PREPARED FOR ANY UNAVOIDABLE RISKS AND ARE REFERRED TO BELOW:-

RA ref	Date	Prepared	Item

NOTES

IMPORTANT NOTES

ALL DIMENSIONS ARE TO BE CHECKED ON-SITE PRIOR TO COMMENCEMENT OF ANY WORKS AND ANY DISCREPANCIES REPORTED TO THE DESIGNER.

DESIGN SUBJECT TO ENGINEERS SPECIFICATIONS AND DRAWINGS PRIOR TO CONSTRUCTION

IF IN DOUBT ASK

rev	date	dr	app	notes	
scale	AS SHOWN @ A1	drawn	PSI		apprv PSI
date	JULY 2008	path	D:\DATA\1***\1047\ARCH		
status	PROVISIONAL				
job no	1047	dwg no	A(10)-01		rev -

Cadvis3d (idcs) Ltd
. . . making dreams happen
The Towers - 237 Wakefield Road - Lepton
Huddersfield - West Yorkshire - UK - HD8 ODH
Tel: 0795 589 8269 - Fax: +44 (0)1484 306340
E-mail: cadvis3d@hotmail.co.uk

project

Agricultural Hay / Dry Store
Spring House Farm, Lane Head Road
Barnsley, S75 4AL

client

Mr Chapbell

title

Plan & Elevations - As Proposed

© This drawing may not be copied without written prior permission