
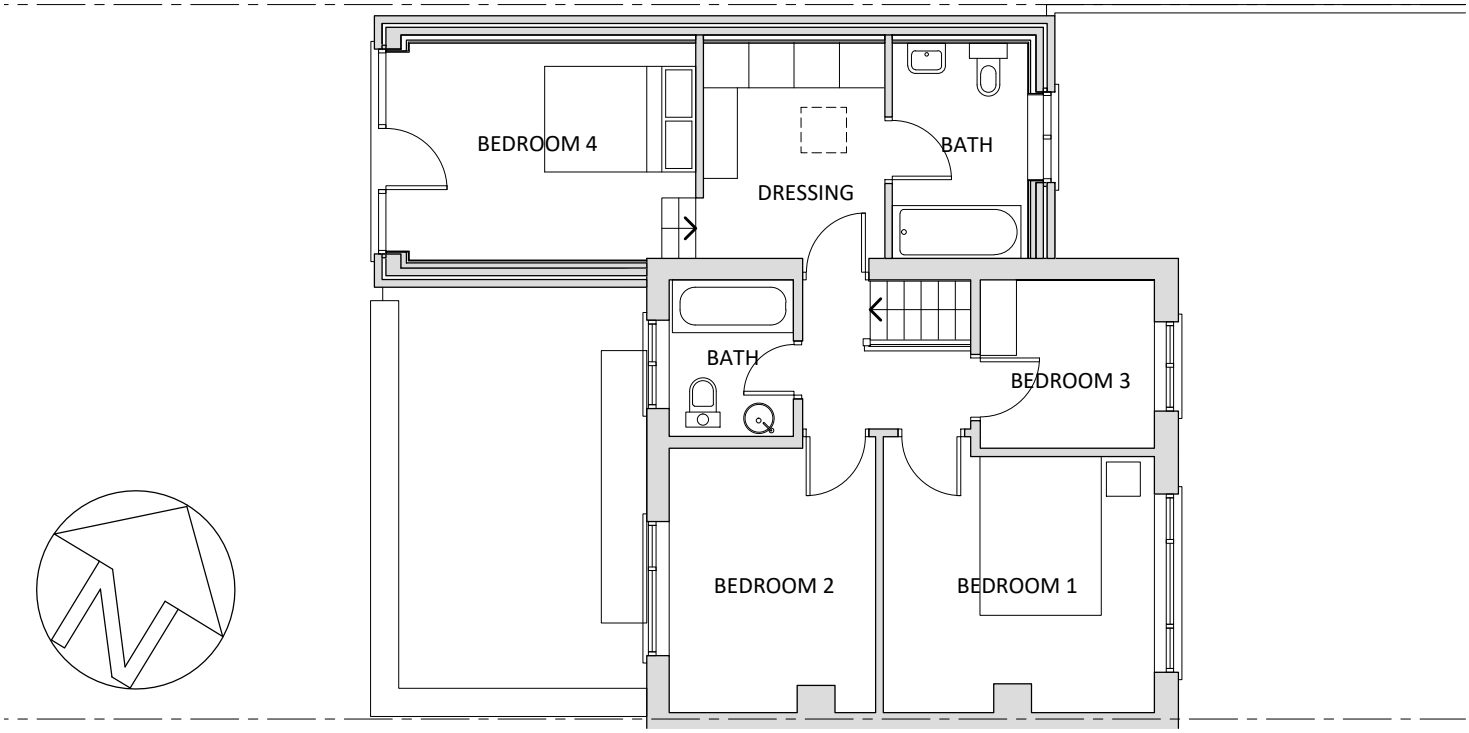



FIRST FLOOR

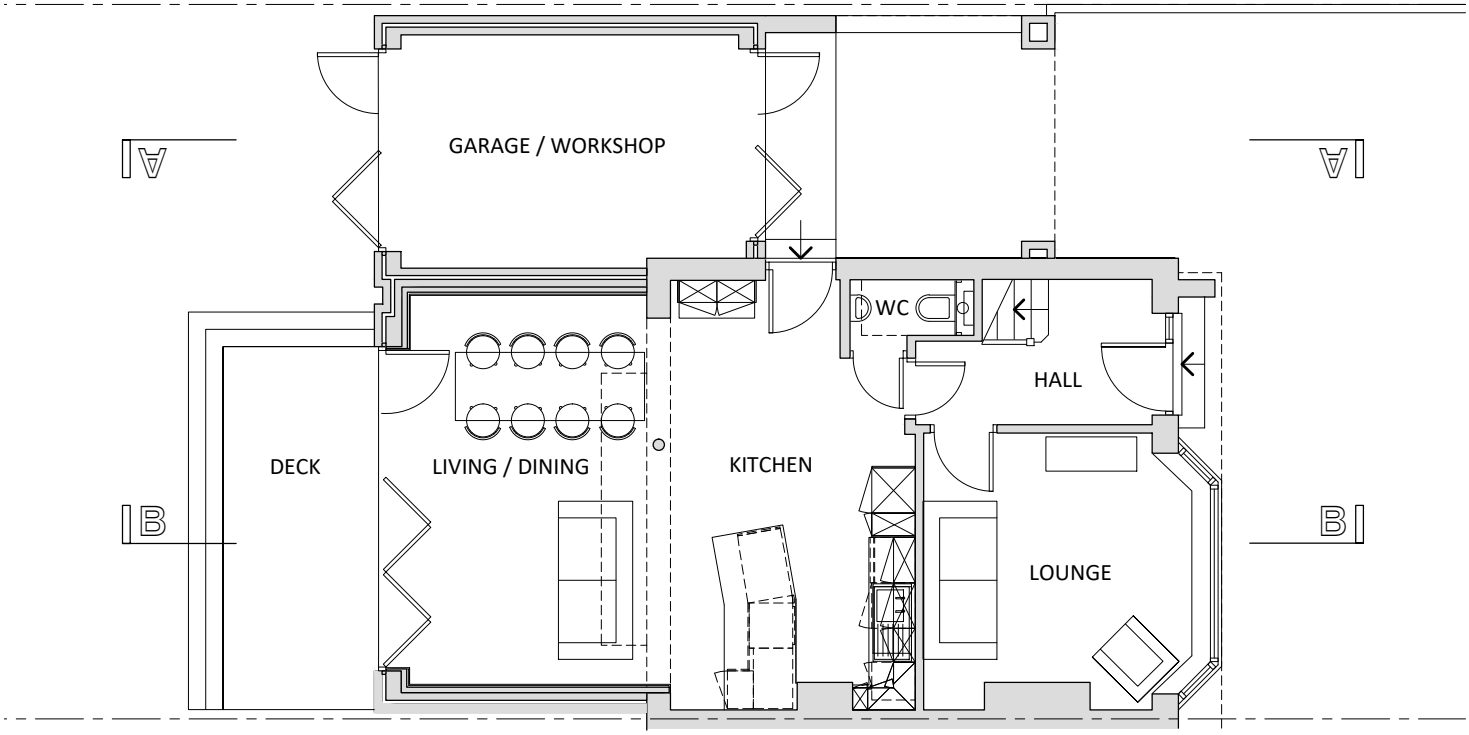


GROUND FLOOR

Rev A. 09.04.21. Ground floor glazed lobby omitted

Stage
PLANNING

Client
MR. & MRS. J. COLE
37 ALDHAM HOUSE LN
WOMBWELL S73 8RF

Project
PROPOSED EXTENSION

Visual Scale
1:100 2m 4m
1:50 1m 2m

Drawing
PLANS AS PROPOSED

Scale 1:100 @ A4
By NJC
Date FEB 2021

Number
S114 - P06A

SKERRY DESIGN

SKERRY DESIGN 63 Moorhouse Dr., Thurcroft, Rotherham S66 9BF Phone: 07778 672482 Email: on3wheels@outlook.com