


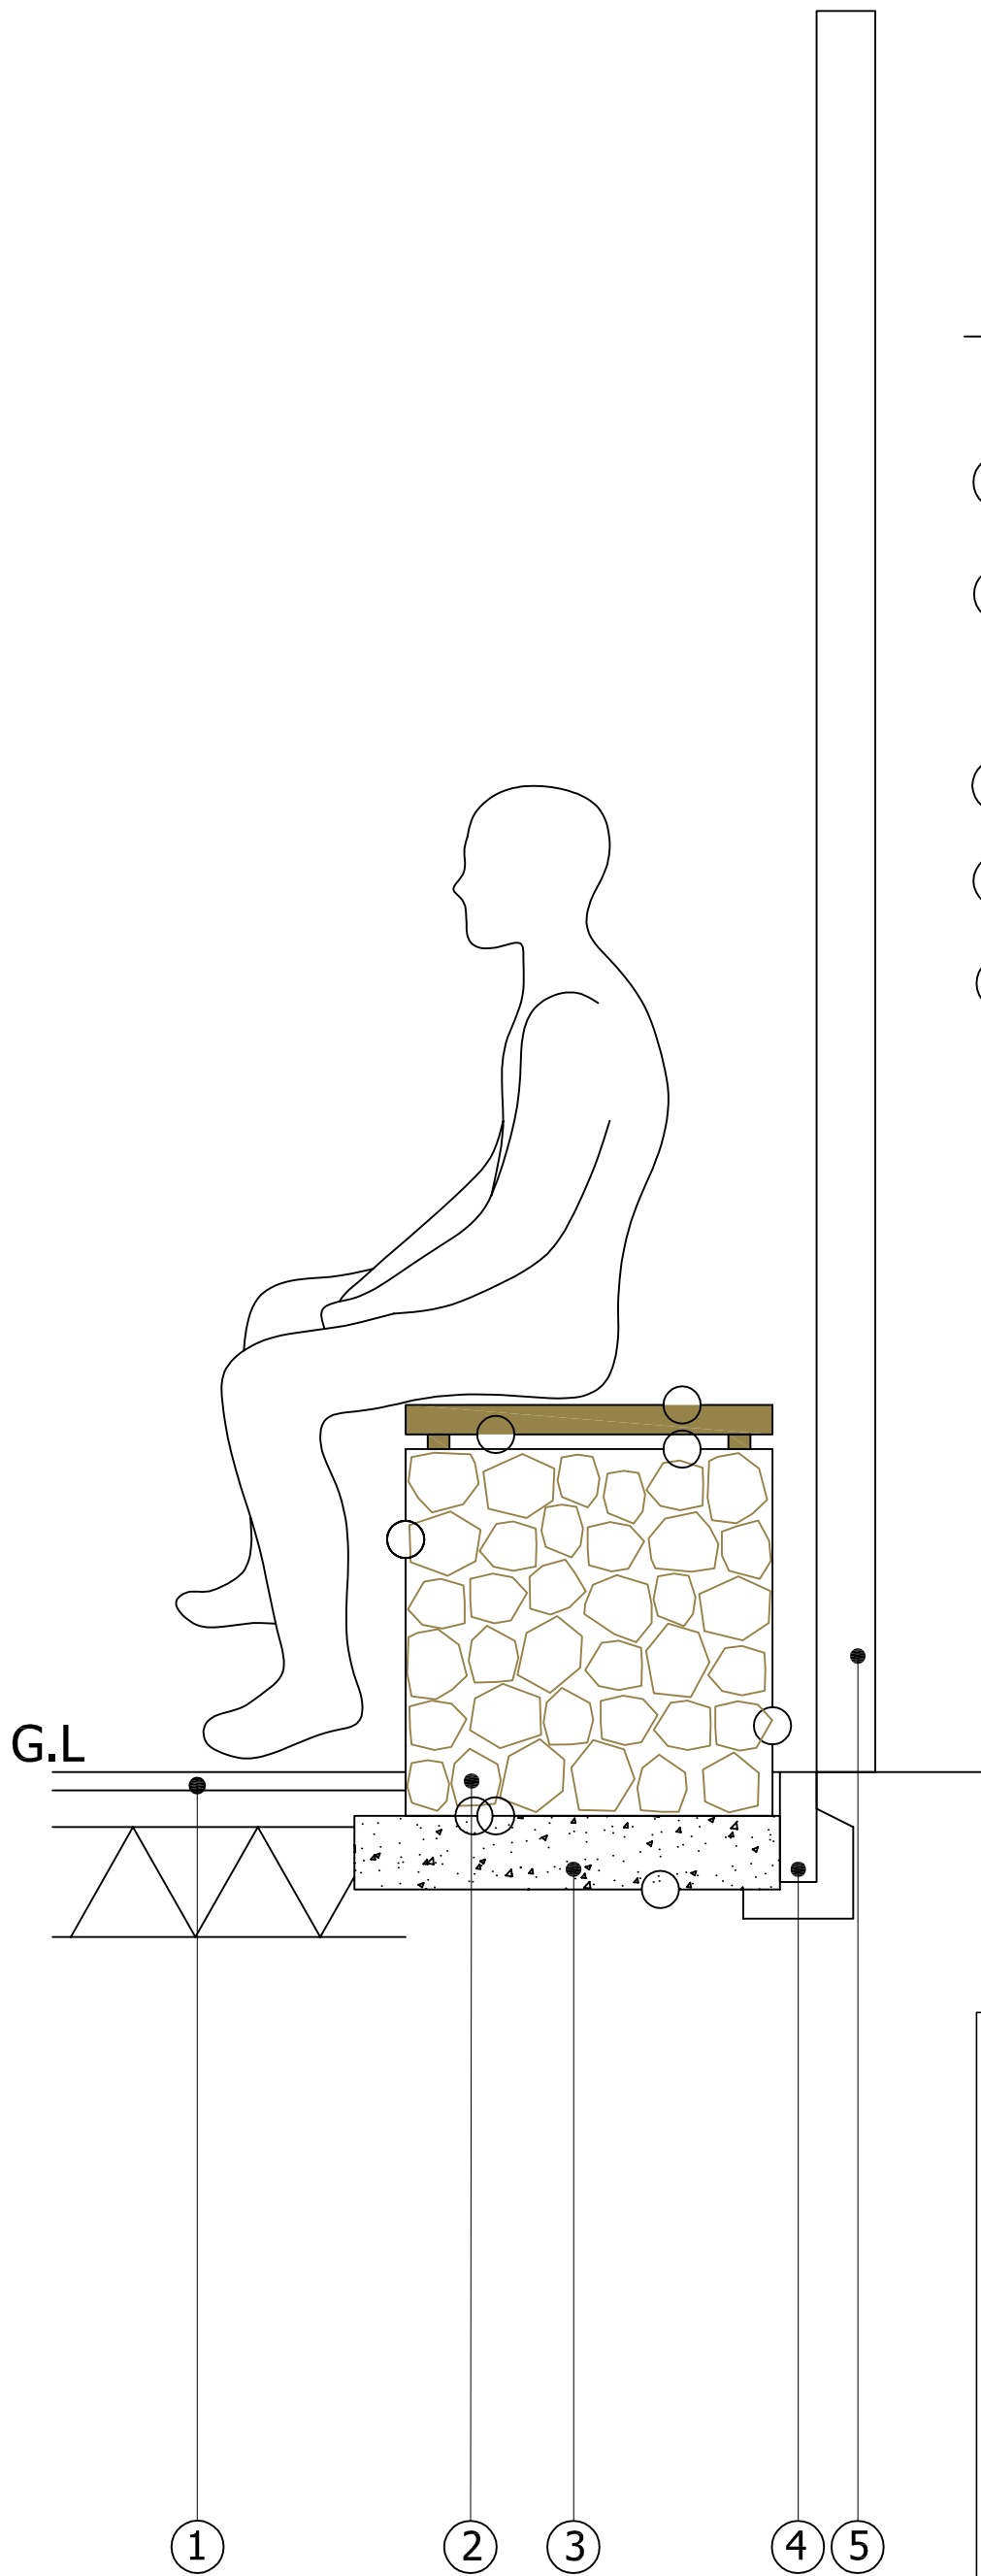

SECTION

- ① Bitmac surfacing to kickabout area
- ② Gabion baskets approx 500x500x500mm with 5mm mesh randomly filled with decorative stone, with timber slat seat to create potential habitat for GCN.
- ③ Concrete base to Engineers specification
- ④ Edging to play provision e.g flat top PCC edging 50x150x915mm
- ⑤ 2400mm high paladin fencing

Sue Farmer BA MALD MLI
Landscape Architect

fdalandscape

Westleigh Hall
Wakefield Road
Denby Dale
Huddersfield HD8 8QJ
telephone 01484 861611
fax 01484 861616
isdn 01484 866900
email info@fdalandscape.co.uk
www.fdalandscape.co.uk

client
Barratt Homes Yorkshire West

project
Residential Development
Low Barugh,
BARNESLEY

drawing title
GABION SEATING DETAILS

scale	date	drwn by	drawing no
1:10 @A3	Sept 2016	SEL	R/1667/7