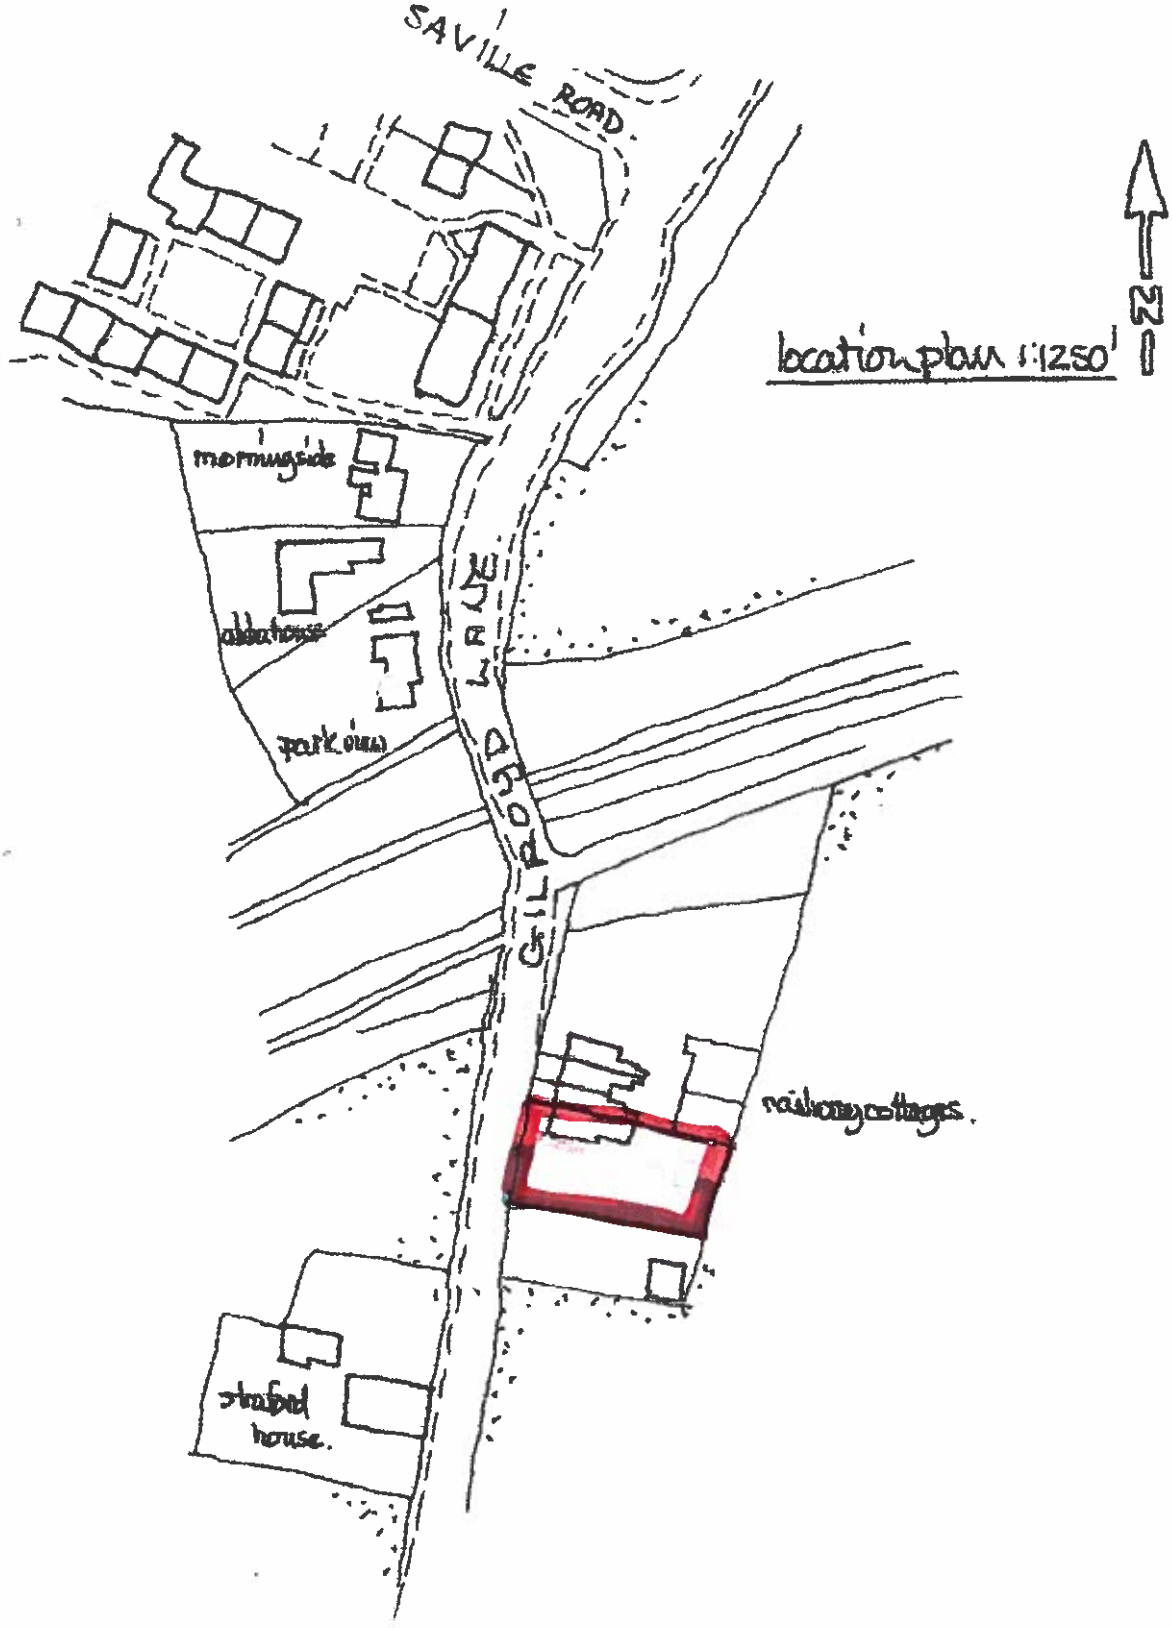

SAVILLE ROAD
location plan 1:1250
mornings ide
GILL ROAD LANE
railway cottages.
stanford house.