A1

Only PDF/DWF Issues of this drawing are controlled. All other formats (eg. DWG AutoCAD FILES) are UN-controlled and are used at your own risk.

This drawing is copyright ©. It is sent to you in confidence and must not be copied, used or disclosed to any third parties without 3E permission. It remains the property of 3E and must be returned on request.

Contractors should refer to the residual risks contained in the CDM Pre Construction Information before carrying out any site operations and should not issue parts of this drawing without including the CDM notes and references. This information will include details of the SIGNIFICANT risks which 3E have considered beyond that which a competent contractor should be aware.

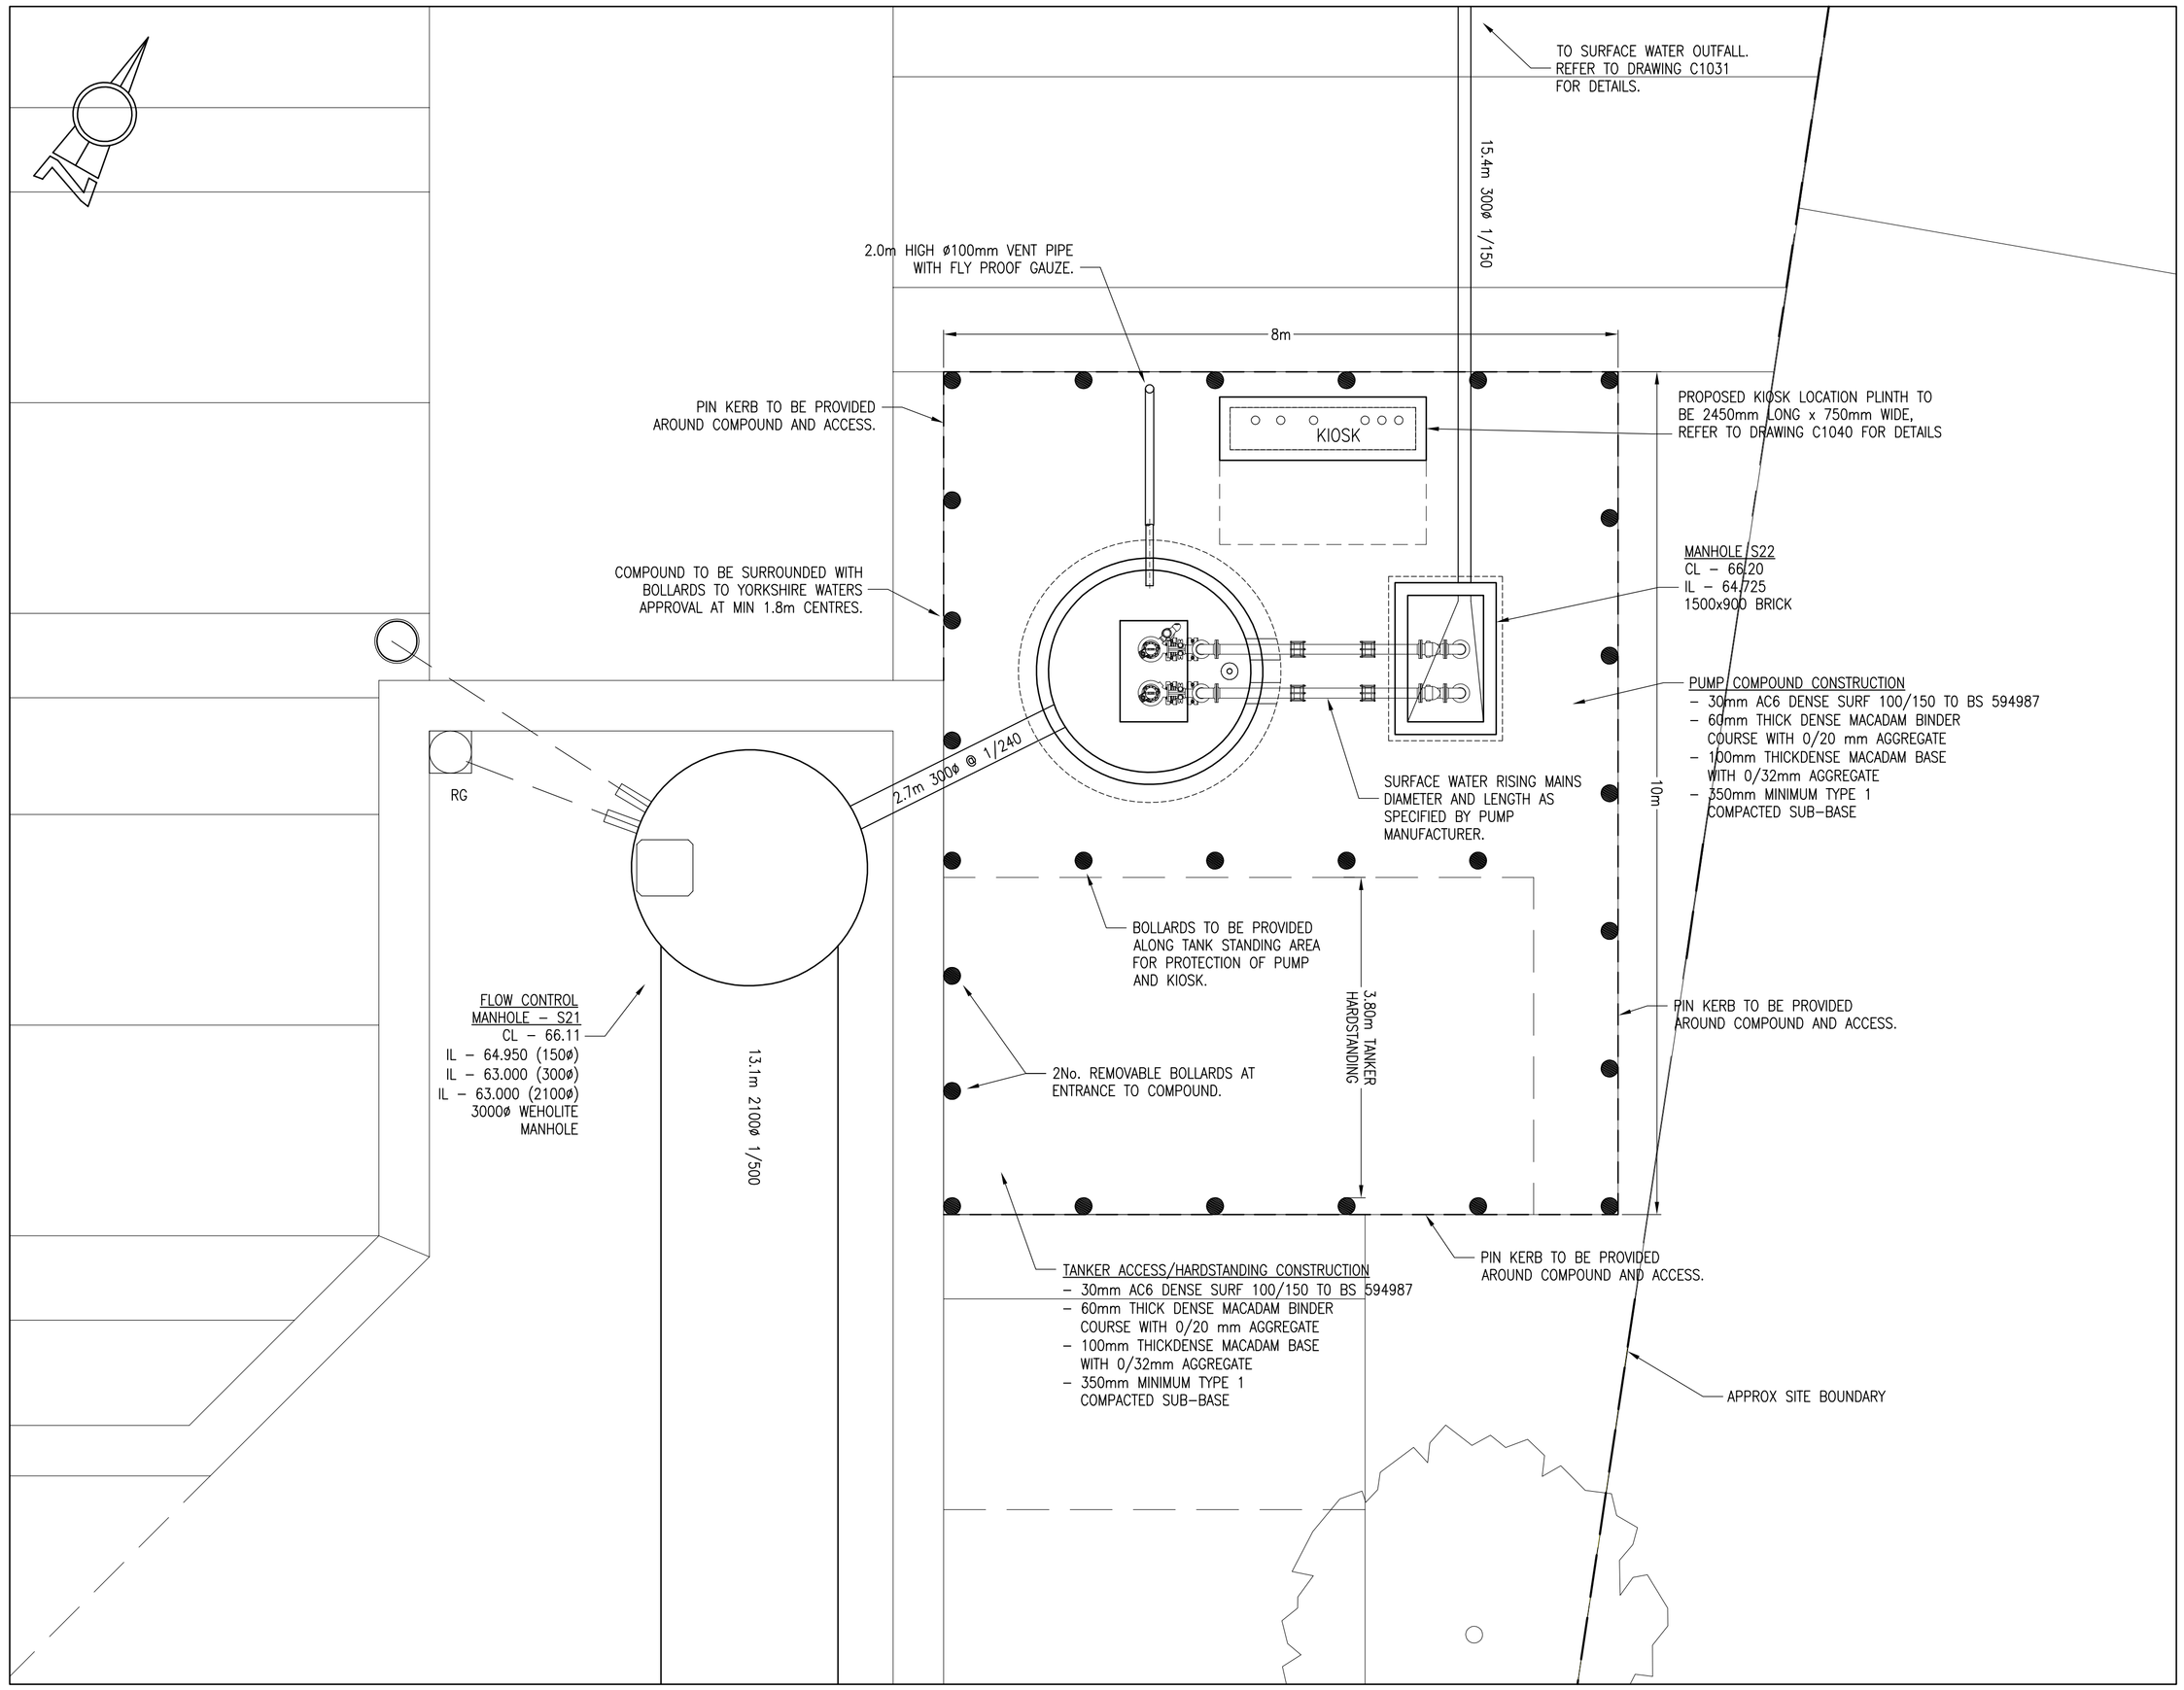


SURFACE WATER PUMPING COMPOUND, PLAN VIEW

(1:50)

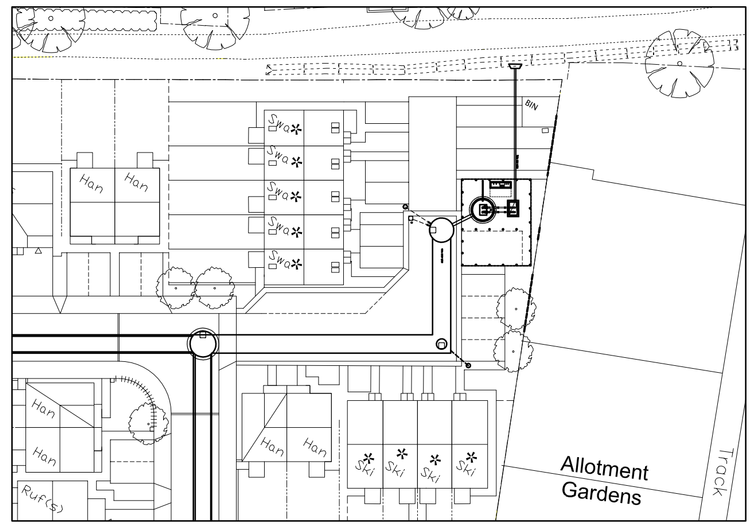


SURFACE WATER PUMPING COMPOUND, LOCATION PLAN

(1:500)

REFER TO DRAWING C1040 FOR DETAILS OF WET WELL AND VALVE CHAMBER LAYOUT

DO NOT SCALE.

| Date | Revisions | Drawn | Rev. |
|---|---|---|---|
| 14.05.13 | REVISED TO SHOW WEHOLITE ATTENUATION & REVISED LEVELS. | JM | P2 |
| 26.04.13 | INITIAL ISSUE | JM | P1 |

3E consulting engineers
4 calder close
calder park
wakefield
WF4 3BA
t 01924 240420
f 01924 240421
www.3econsult.com

Client

Project: Midland Road, Royston

Title: Pumping Station Compound Layout

| Scale | Drawn | Checked | Date |
|---|---|---|---|
| 1:50 | JM | AL | May 2013 |

Drawing Status: Preliminary

| Job No. | Drawing No. | Revision |
|---|---|---|
| 11120 | C1041 | P2 |