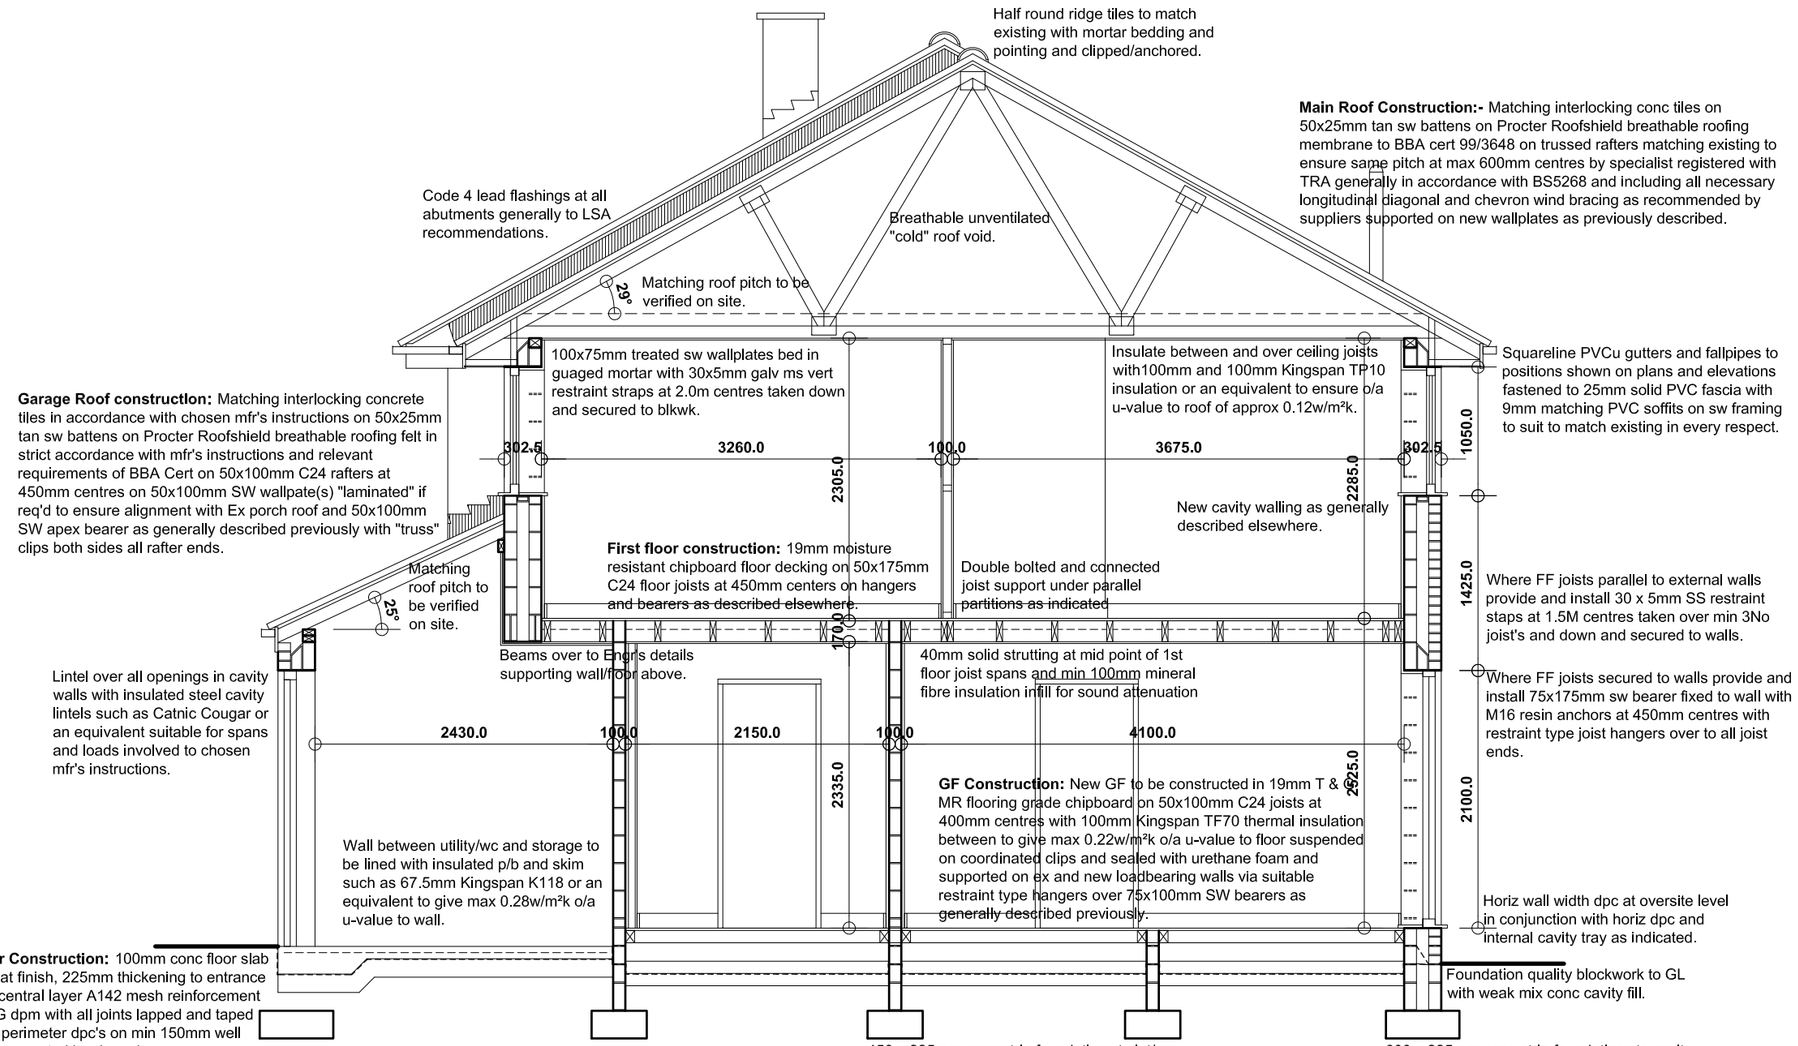

TYPICAL SECTION

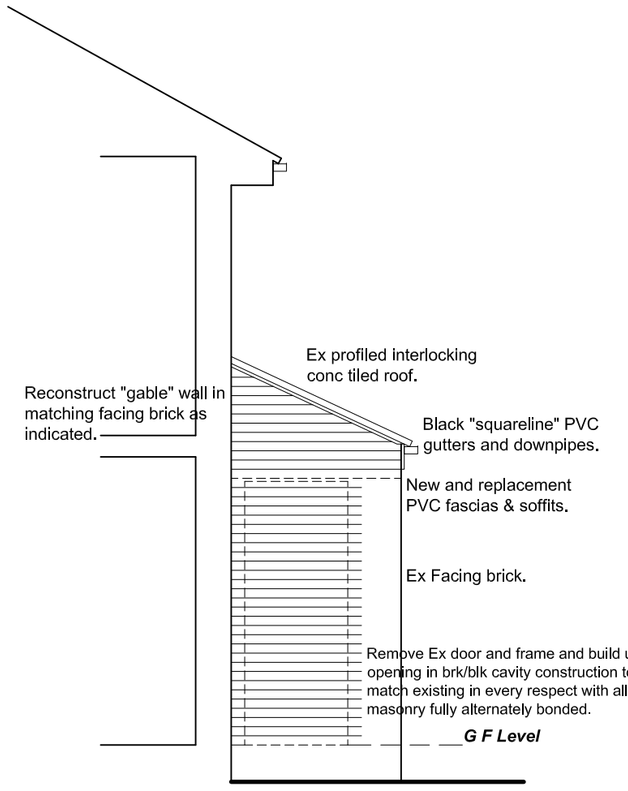

SIDE ELEV L

Revision	Date.	Description.
A	15/09/2020	New bedrooms adjusted.

11 MEADOWLAND RISE,
CUDWORTH,
BARNSLEY, S72 8JQ.

DETAILED PROPOSALS 2

Section & Elevations 2.

Mr & Mrs Churchill.

Building Design Services

JE Architectural Ltd
23 Windmill Road, Wombwell,
Barnsley, S73 8PW.
Tel: 01226 754507
Email: jealtd@btconnect.com

This drawing and the copyright is the Architectural Company's property and maybe used or reproduced only by agreement. All Dimensions in Millimetres Unless specified otherwise and subject to verification on site.

Scale: 1:50 @ A2	Date: SEPT 2020
Ref: 202001	Drwg No: 03

0 cm | 2 cm | 4 cm | 6 cm