


Ordnance Survey (c) Crown Copyright 2016. All rights reserved. Licence number 100022432

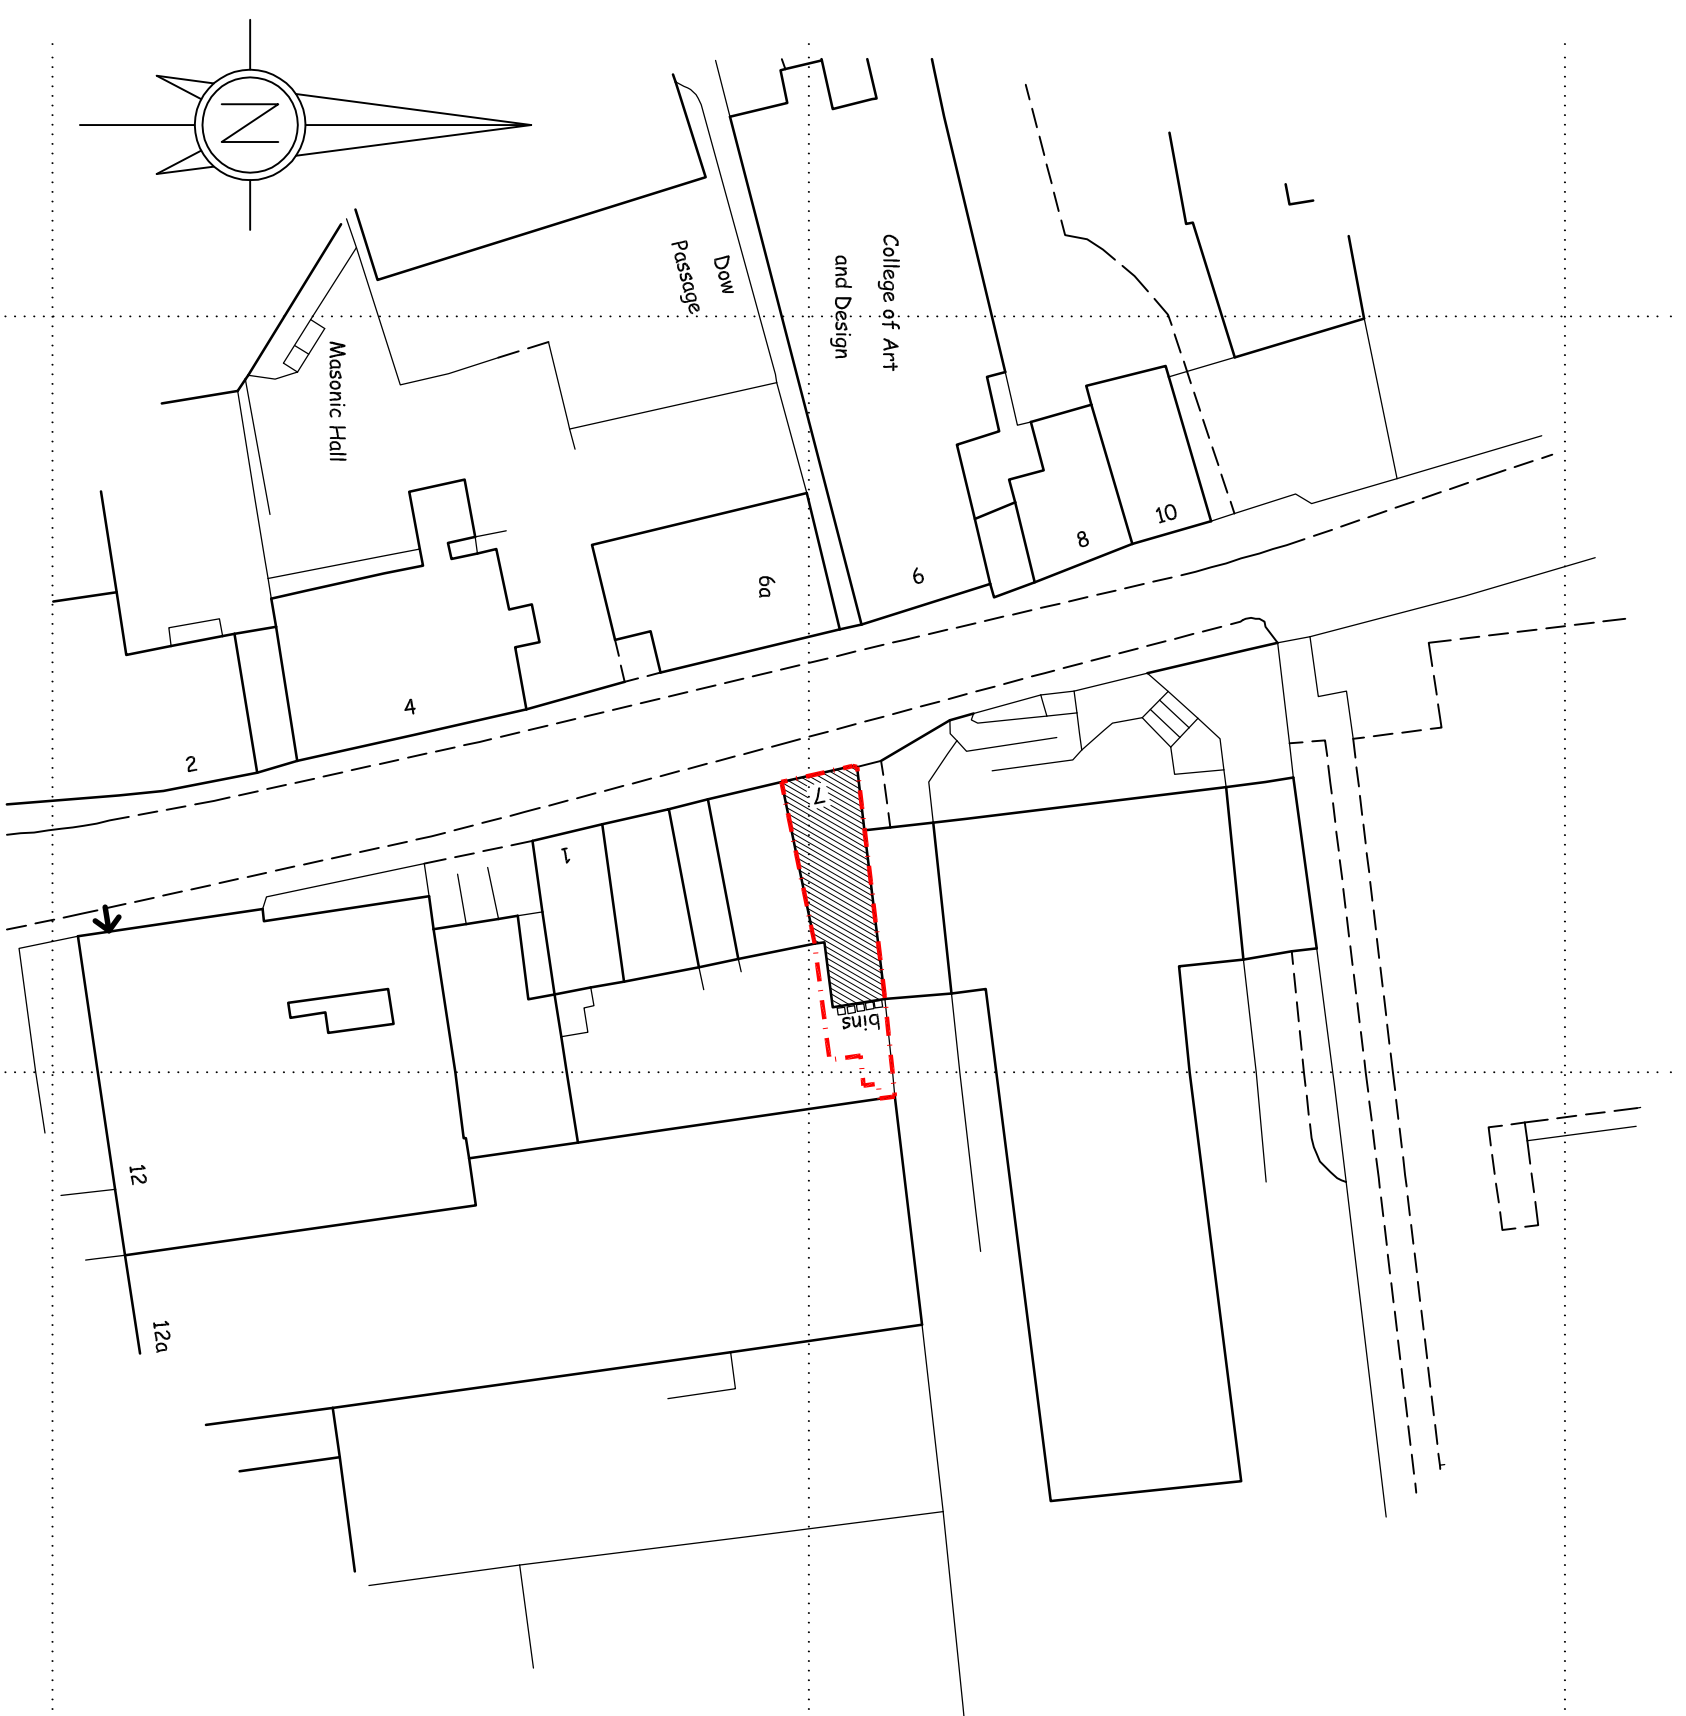

SITE LOCATION PLAN 1:500

Andromeda
ARCHITECTURE
105 HAWKSLEY AVENUE
SHEFFIELD S6 2BD
Tel: (0114) 2854 207

L.P.S. at 7 EASTGATE, BARNSELY, S70 2EP
CHANGE OF USE, OFFICE TO H.M.O. RESIDENTIAL

SITE LOCATION PLAN

1/500 @ A3

DEC,'16

09-1116-OS1A