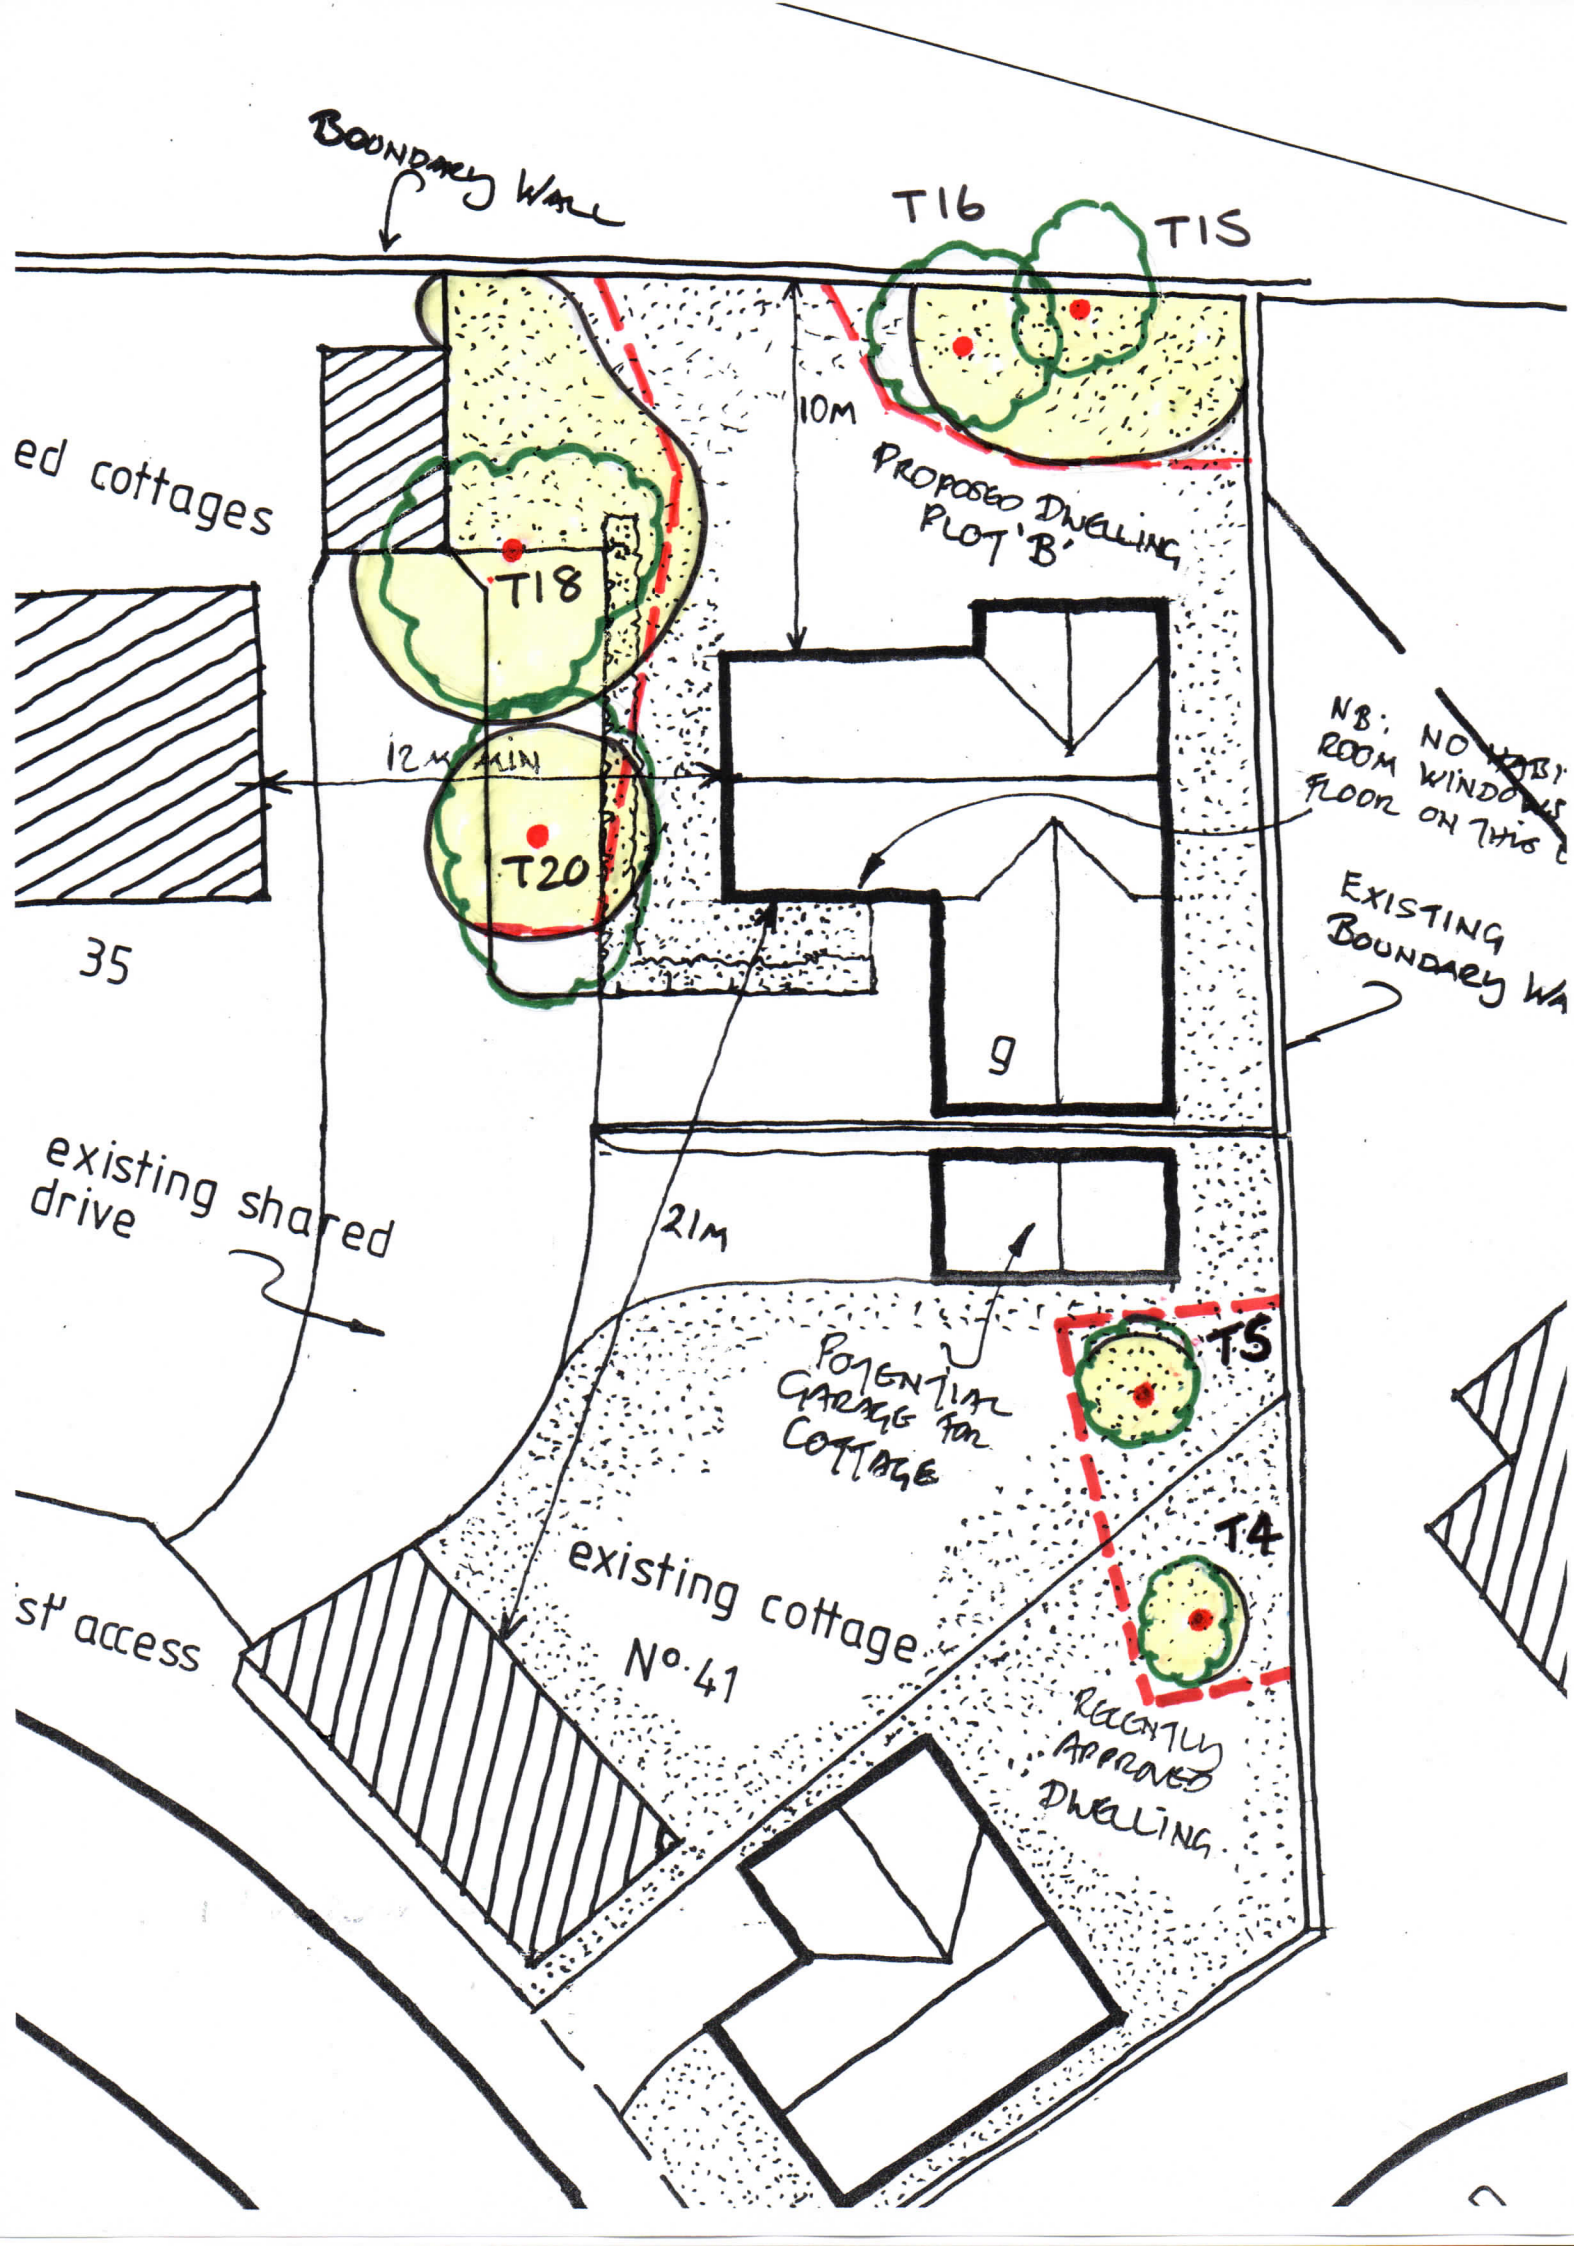

BOUNDARY WALL
T16
T15
10M
PROPOSED DWELLING PLOT 'B'
ed cottages
T18
12M MIN
T20
35
NB: NO ROOM WINDOWS FLOOR ON THIS
EXISTING BOUNDARY WA
g
existing shared drive
21M
T5
POTENTIAL GARAGE FOR COTTAGE
T4
existing cottage No. 41
RECENTLY APPROVED DWELLING
st access