

© This drawing and the building works depicted are the copyright of RPS and may not be reproduced or amended except by written permission. No liability will be accepted for amendments made by other persons.

The Contractor is to check and verify all building and site dimensions, levels and structural details and ensure that they are in accordance with the Building Regulations, Building Regulations, Construction (Design & Management) Regulations, Party Wall Act, etc. whether or not specifically stated on this drawing. The Contractor shall ensure that all work is carried out in accordance with the Building Regulations and all other specialist documentation provided.

This drawing is not intended to show details of ground conditions or ground contaminants. Each area of ground relied upon to support any structure applied (including damage) must be investigated by the Contractor. Any suspect or fluid ground, contaminated or on within the ground, should be further investigated by a suitable expert.


Sketch proposals are for illustrative purposes only & as such are subject to detailed site investigation including ground conditions, contaminants, drainage, etc. The Contractor shall ensure that all work is carried out in accordance with the Building Regulations, Building Regulations, Construction (Design & Management) Regulations, Party Wall Act, etc. whether or not specifically stated on this drawing. The Contractor shall ensure that all work is carried out in accordance with the Building Regulations and all other specialist documentation provided.

This drawing is a single service drawing showing the concept design that has been co-ordinated with the structures and other building services installations. This drawing is not a co-ordinated working/stationing drawing and should not be used as such. Any contractor using this drawing as a working/stationing drawing does so at their own risk.

Legend:

- Retained Tree Position with Canopy Spread
- Retained Tree Group
- 202 Tree / Group Number
- Tree Protection Fence

Plan Overview

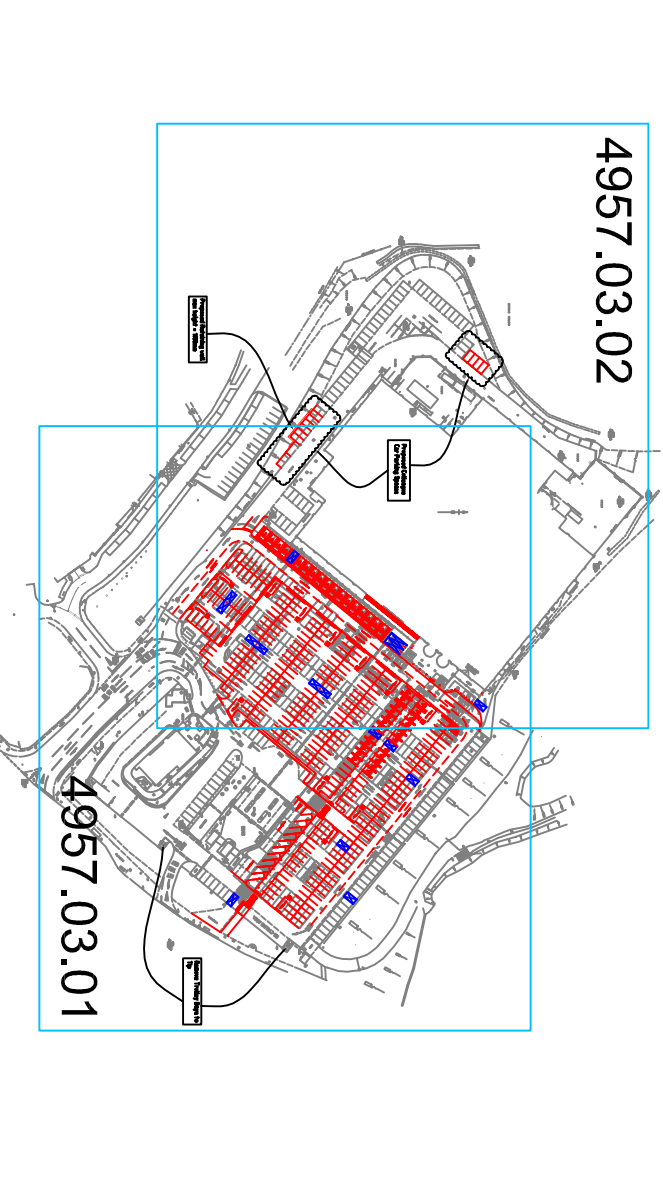

Revisions: Date: Approved: Name: Checked:

Drawing Based Upon: 4242 H100

Status: Issue

Notes: Contractors are not to scale from this drawing. All dimensions to be checked on site and any discrepancies, anomalies and/or omissions between this drawing and information given elsewhere must be reported to this office. If in doubt, ask.



Nichols House, Capital Drive, Lifford Wood, Milton Keynes, MK11 6DP
T: 01908 668 668 F: 01908 668 669 E: enquiries@rpsgroup.com W: www.rpsgroup.com

Client: ASDA Stores Ltd

Project: ASDA Old Mill Lane, Barnsley

Title: Tree Protection Plan Existing Car Park

Date: 16/03/2009 Scale: 1:250 Original Paper Size: A0

Drawn: EL Checked: BW Job No: JK4957

Dwg No: 4957.03.01 Rev: -

Architects Engineers Surveyors Arboriculturalists
Landscape Architects Services Consultants

