SCALE BAR 1:50

Metres: 0 1 2 3

Feet: 0 5 10

Precise details of signage, shopfront and shutter may be subject to minor change following site survey

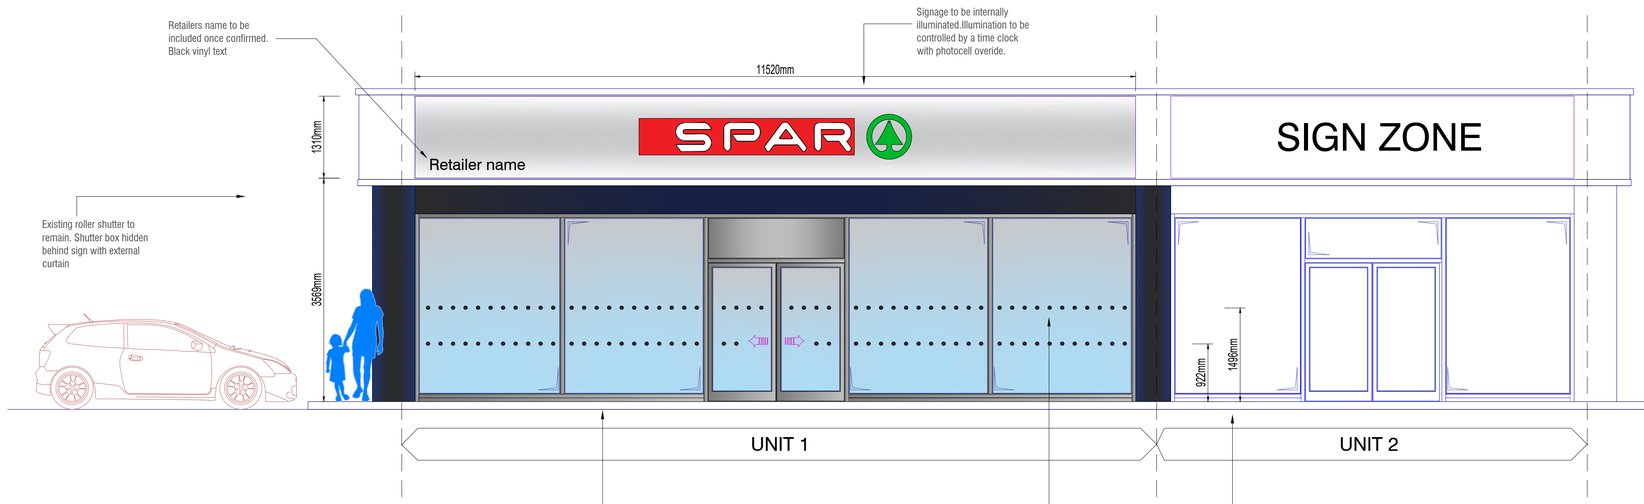

Proposed Front Elevation

1:50

Existing aluminium shopfront entrance doors, incorporating standard automatic sliding double entrance doors. Automatic doors to fail safe open on actuation of the fire alarm and on mains failure. Colour to be Grey Ral 7037.

Window graphics to be applied onto new shopfront glazing.

Window graphics dimensions Build regs part K

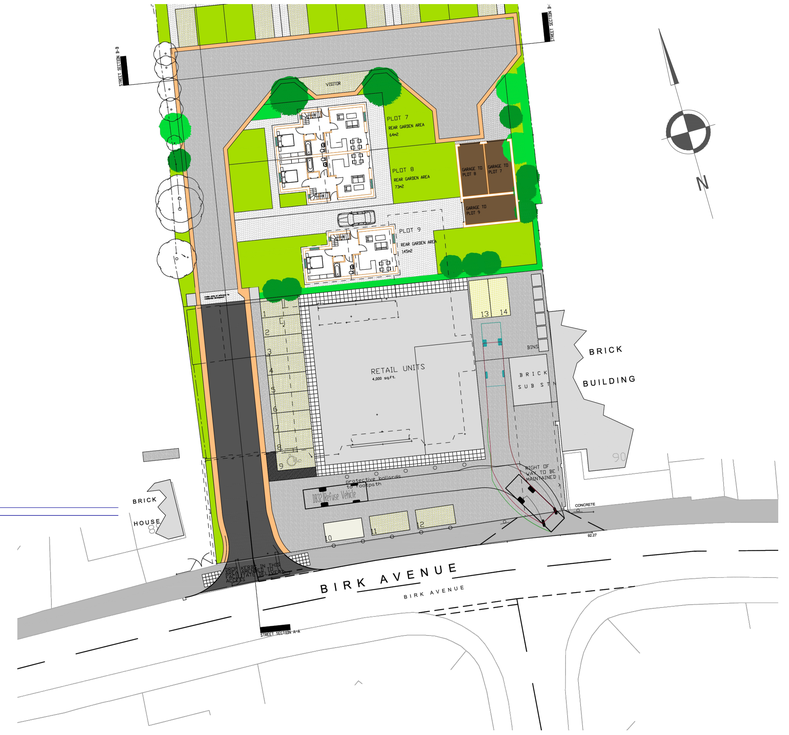

Site plan

1:250

Detail A: Sign section

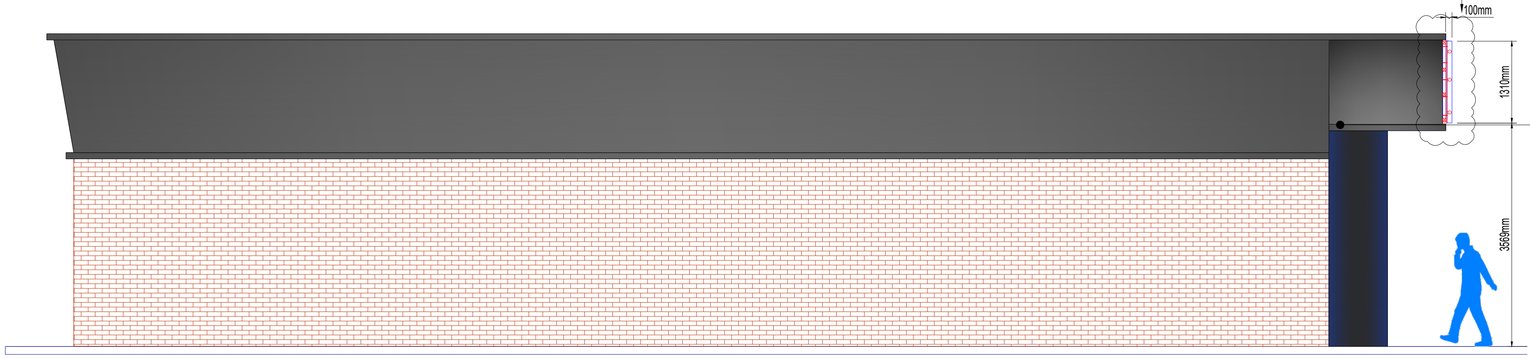

Proposed Side Elevation

1:50

Red: Pantone 185C CO M100 Y90 KO

Green: Pantone 185C CO M100 Y90 KO

SPAR

White: RAL 9003 (Chromadex 943 paint)

Sign Colours

Glazing Logos to comply with building regs part K5.2.

Glazing Manefistation

Opaque Vinyl Spa Logo

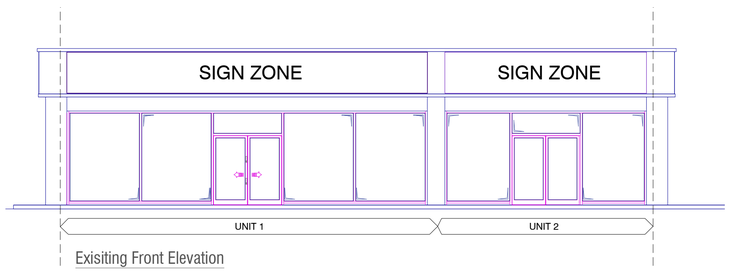

Exisiting Front Elevation

1:100

0 1 2 3 4 5 6 7 8 9 10 11 12 13 14 15 16 17 18 19 20 [m]

Scale 1:100

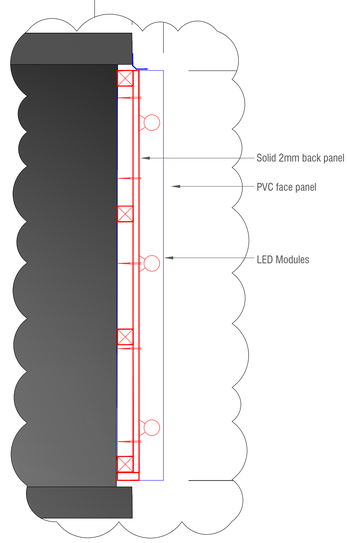

Detail A: Sign section

1:10

REV	IN.	DESCRIPION	DATE

RETAILER UPPAL

ADDRESS UNIT 1, 88 Birk Ave
Kendary
Barnsley
S70 3AH
TEL:-

DRAWING No. 125 - 2.1

Drawing Title Proposed Elevations

DRAWN BY L.Purcell DATE CREATED 11.07.25

SCALE 1:50

JAMES HALL & CO. LTD.
SPAR DISTRIBUTION CENTRE
BOWLAND VIEW
PRESTON PR2 5GT
TEL (01772) 706666
FAX (01772) 706667

SPAR