




Elevations

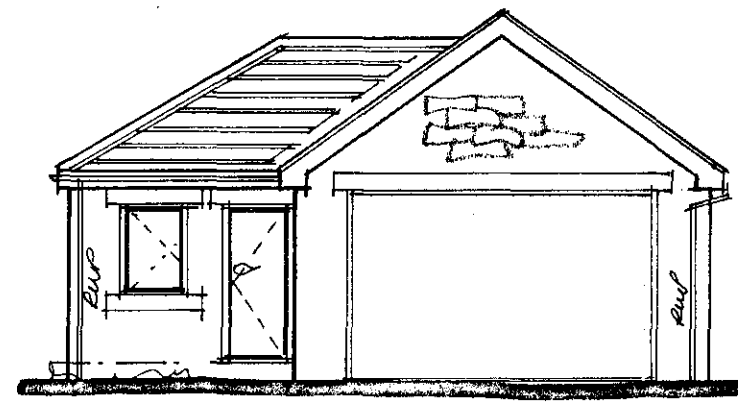


Front

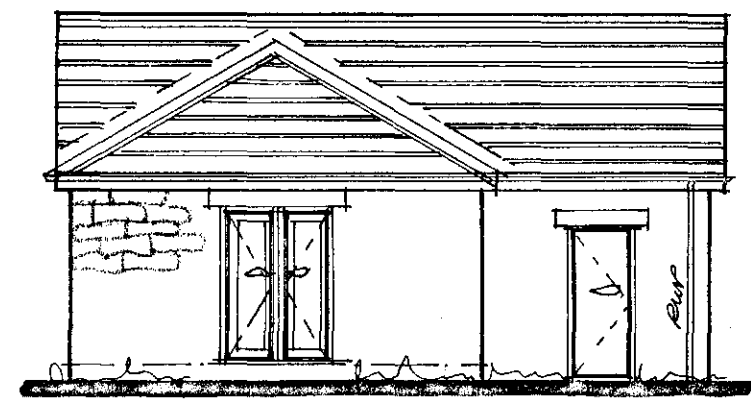



Side

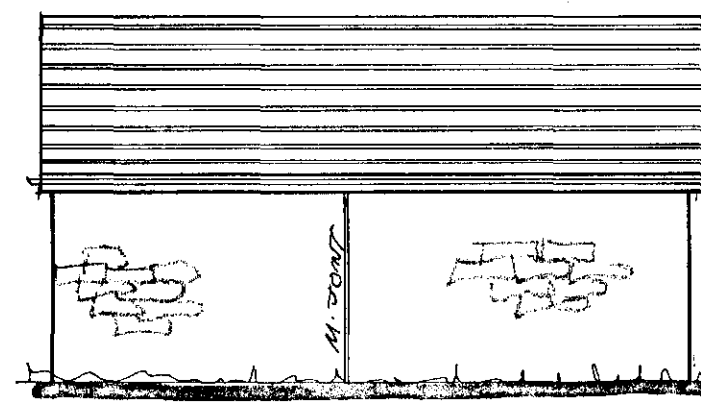


Side

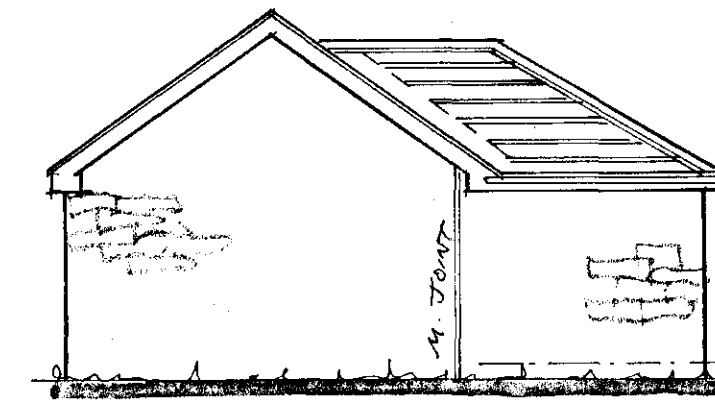

Rear

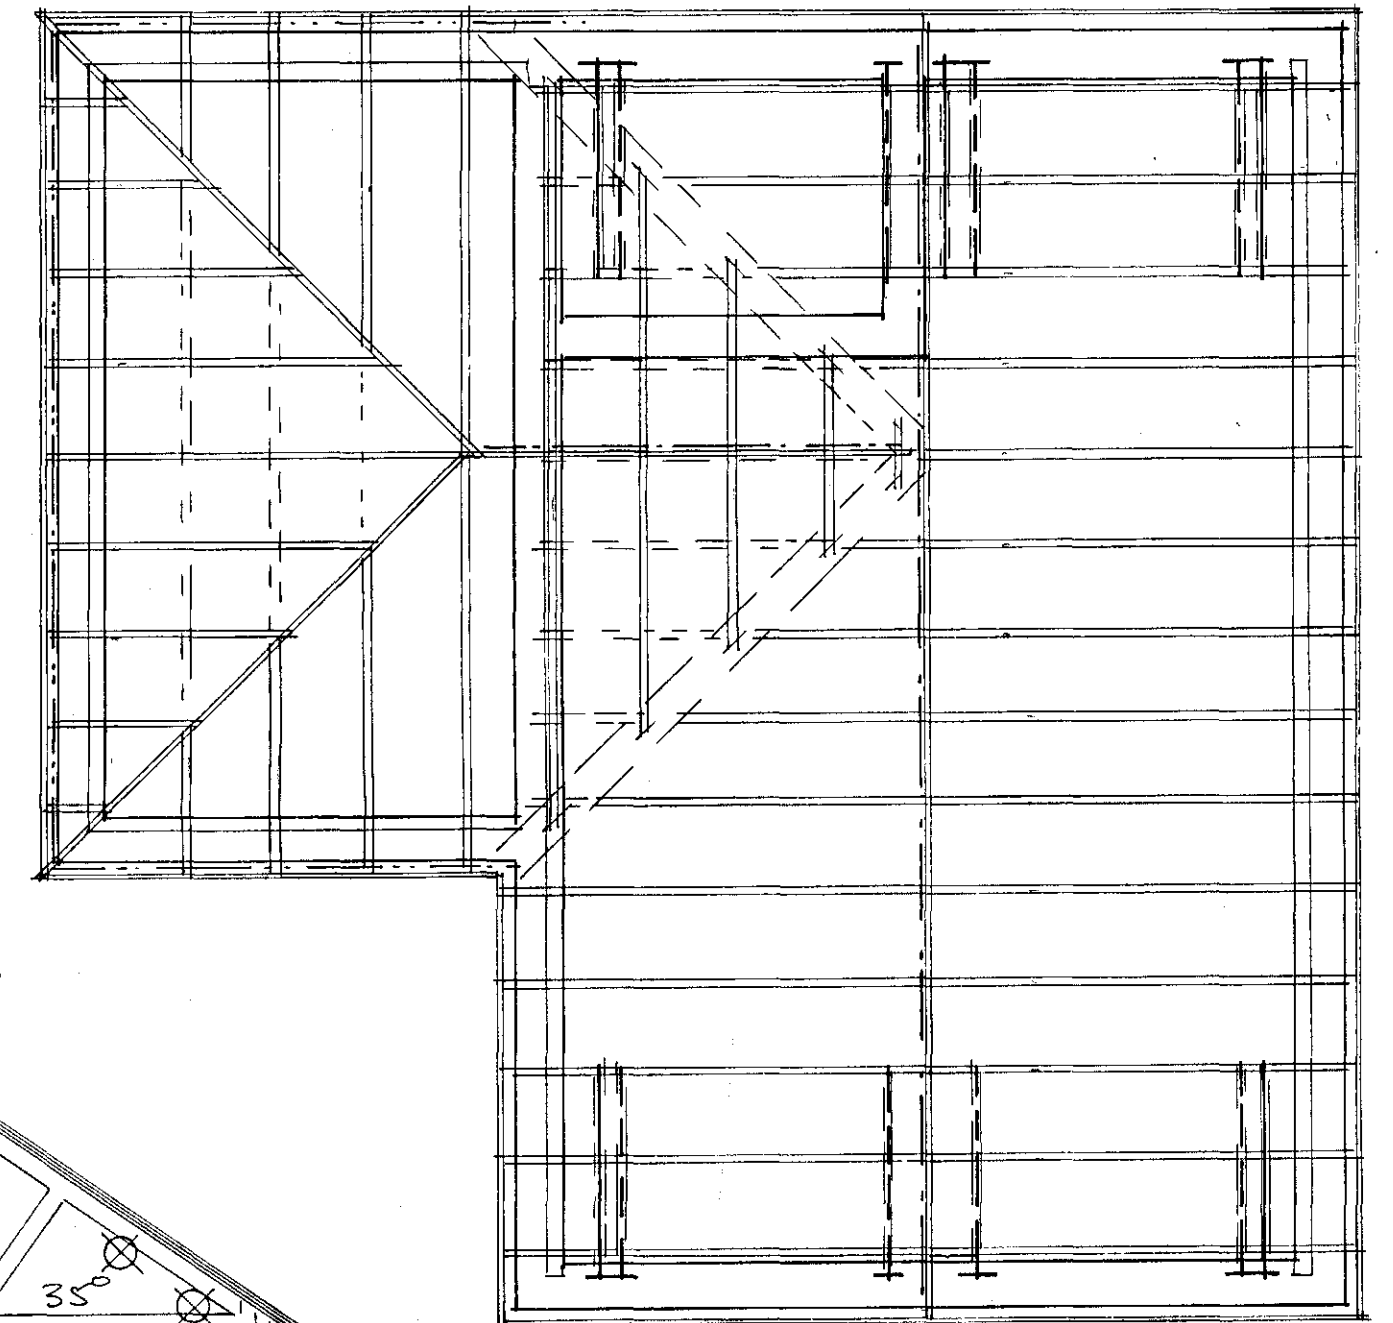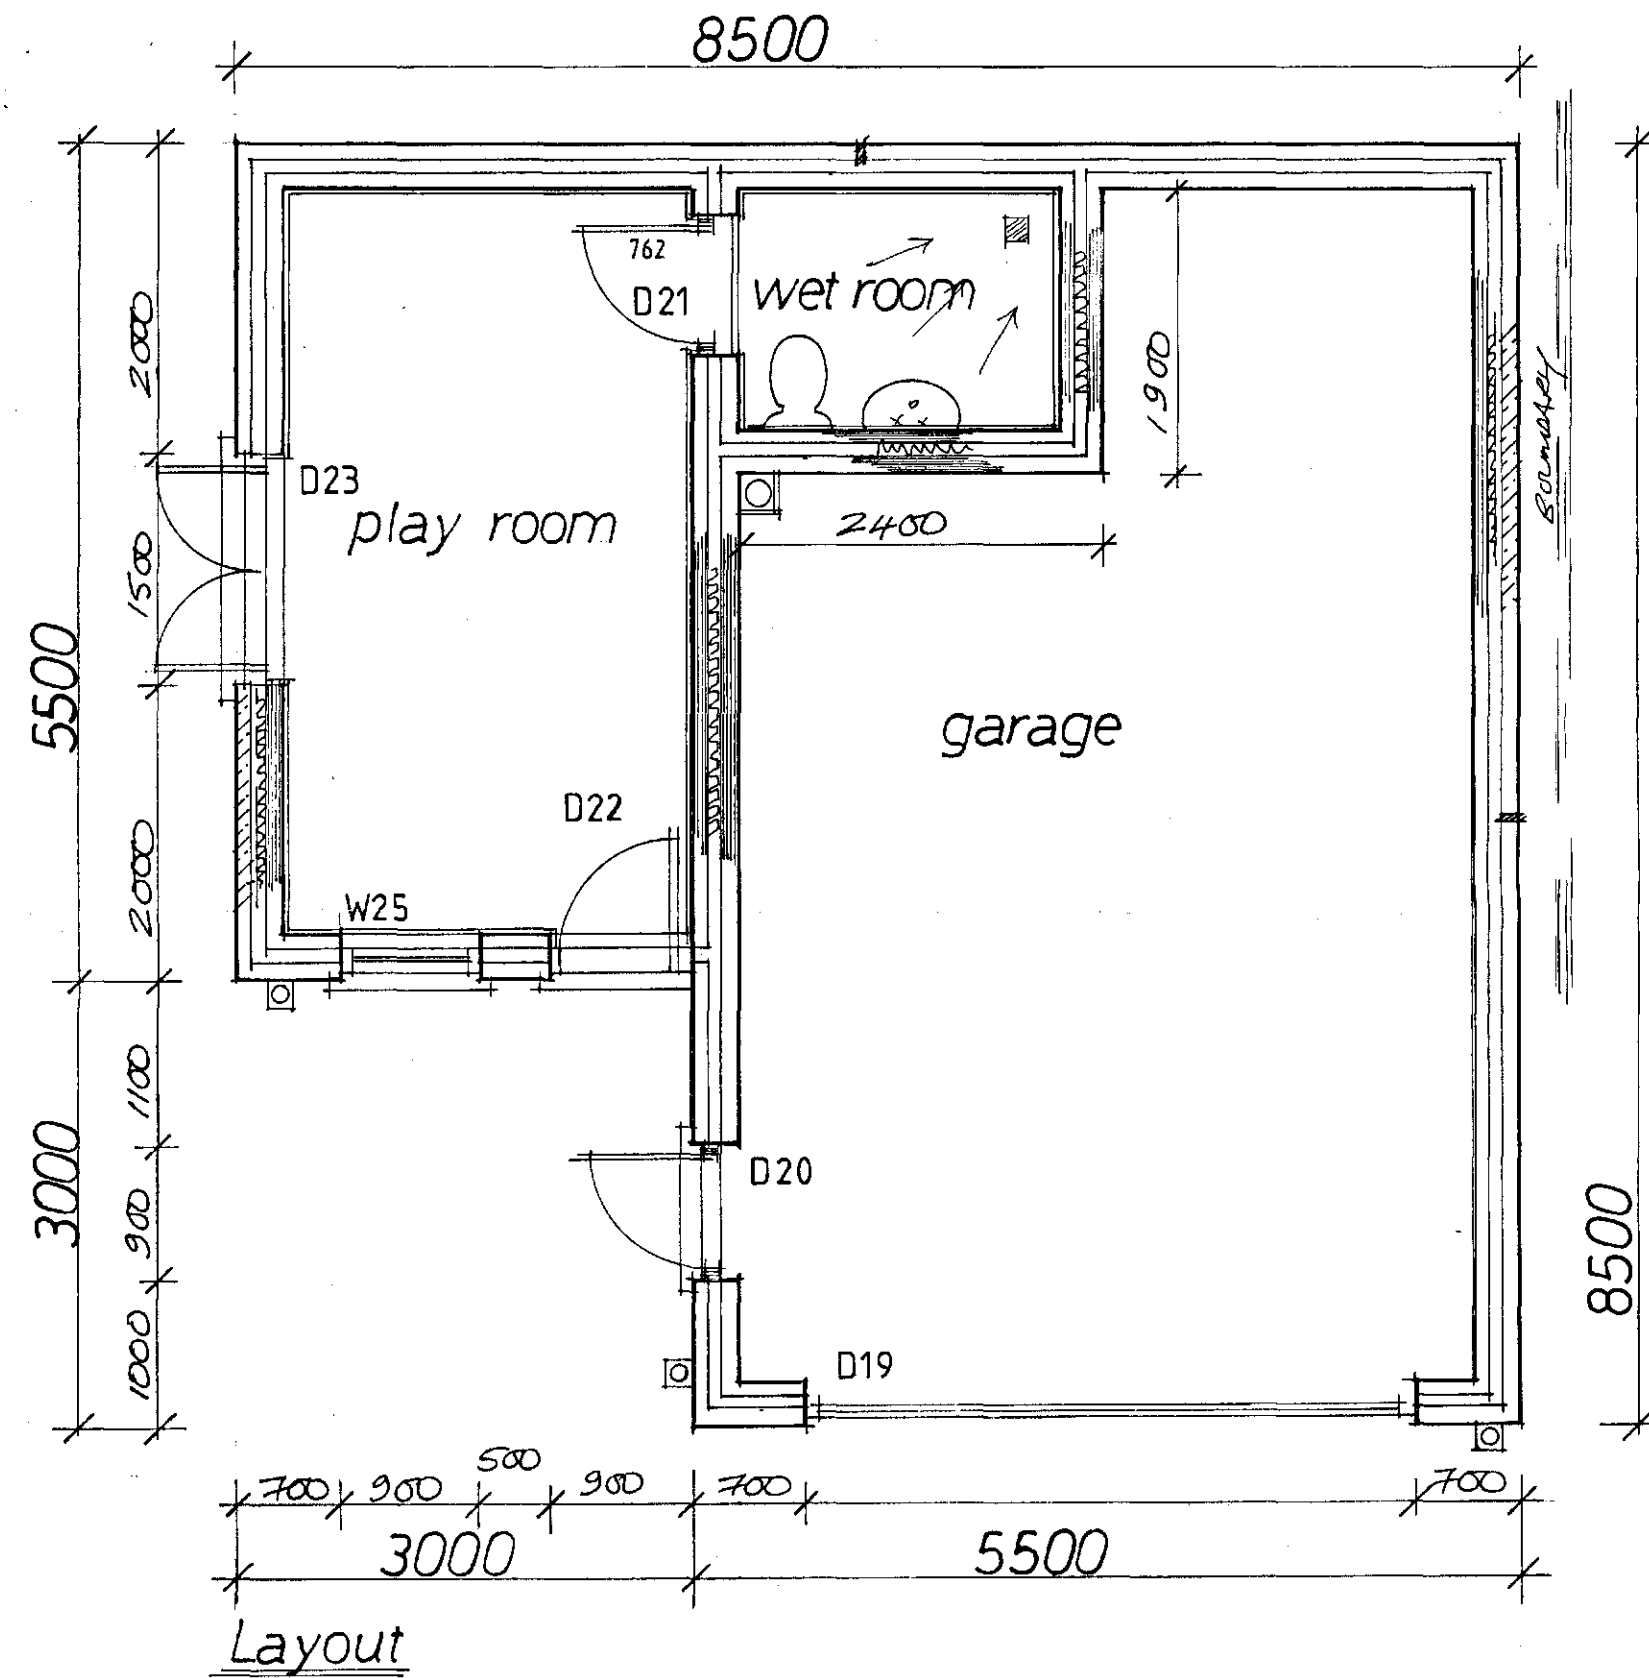


Typical Roof Layout

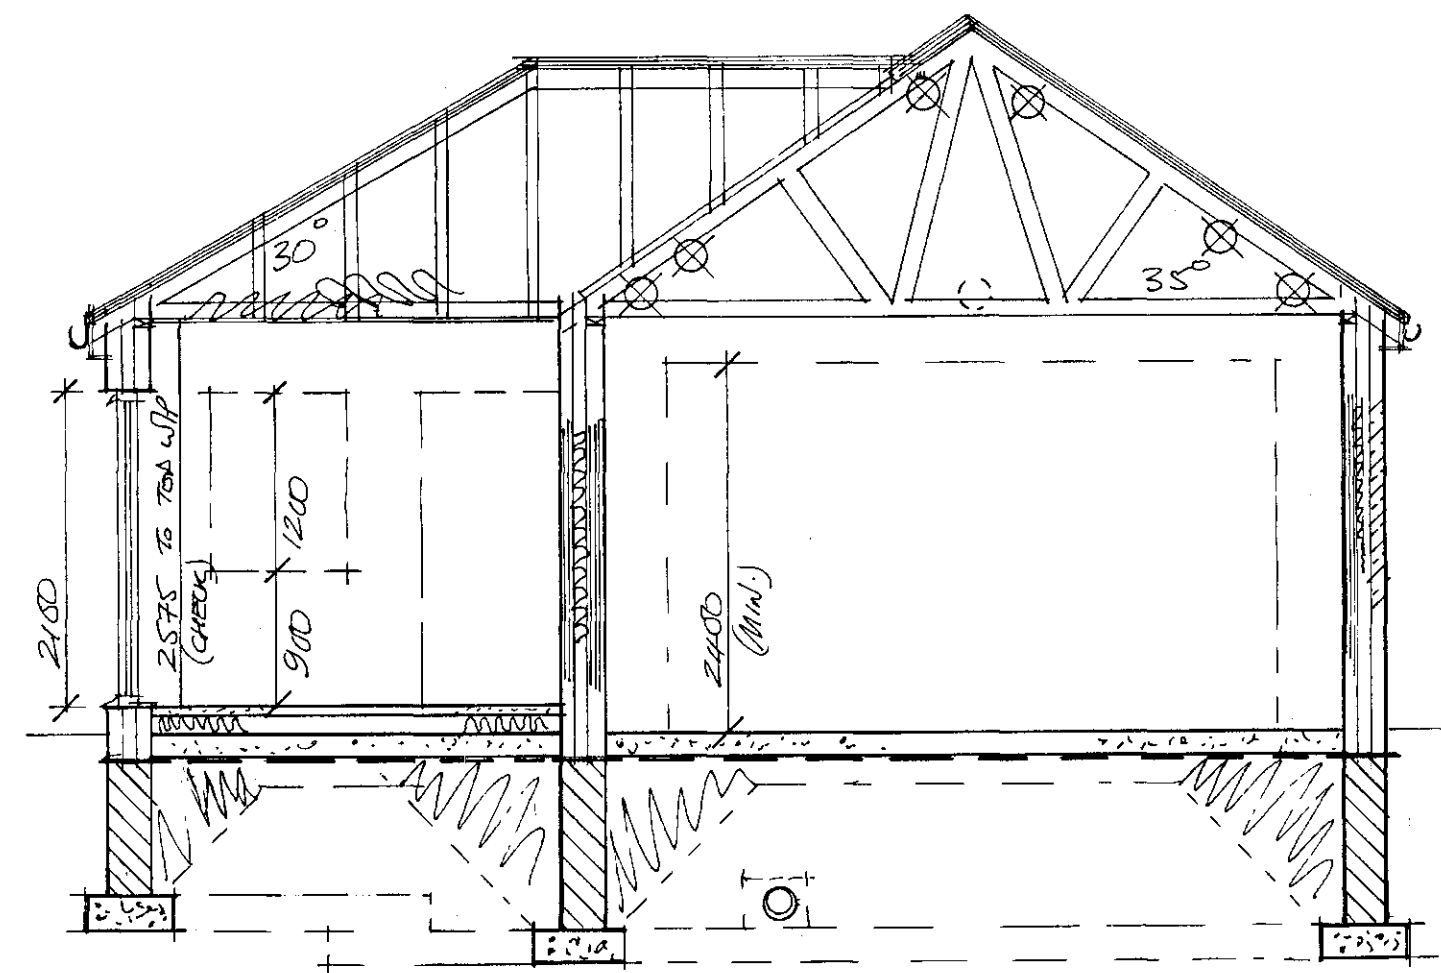


Typical Section

Rev	Notes	Date


Garry Greetham Associates Residential Design Consultant Westwood House 18 Carr Lane Tannersley Barnsley S75 3BE Tel (01226) 746573	PROJECT Detached Bungalow CLIENT Mr. & Mrs. A. Slater TITLE Detached Garage ADDRESS 25 Clough Road, Hoyland, Barnsley, S74 9EA DRAWN BY 999 SCALE 1:100; 1:50 DATE June 19 DRAWING No 911-05 Member of the Chartered Institute of Architectural Technologists
--	---

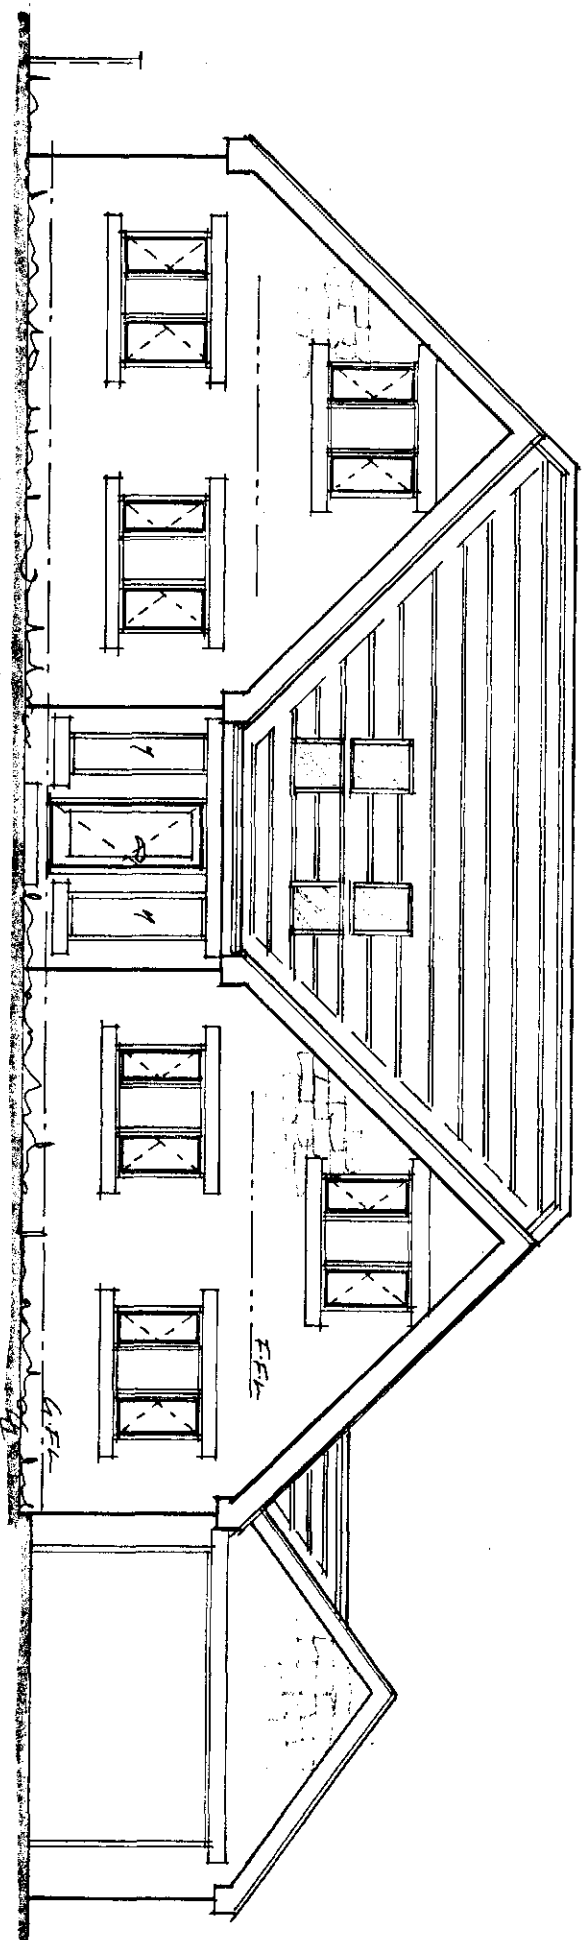


Front

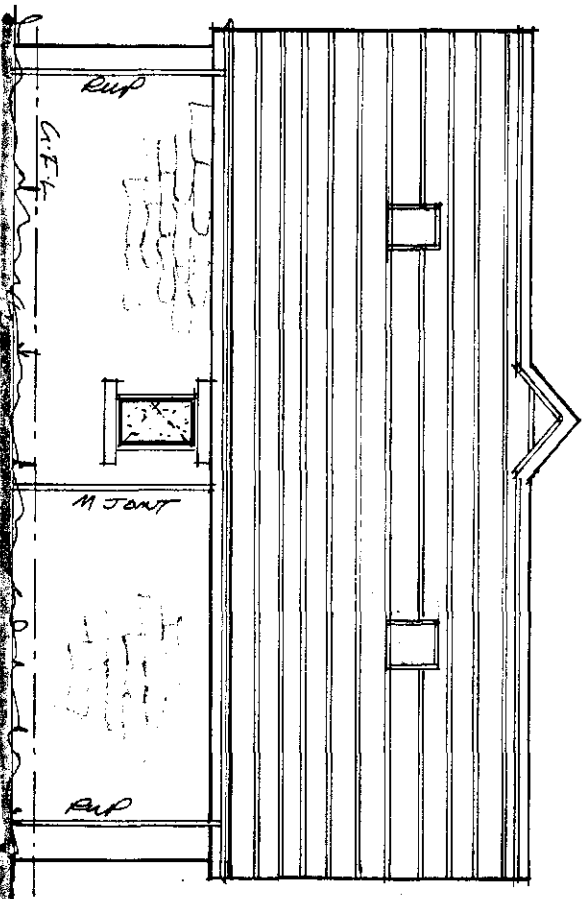

Side

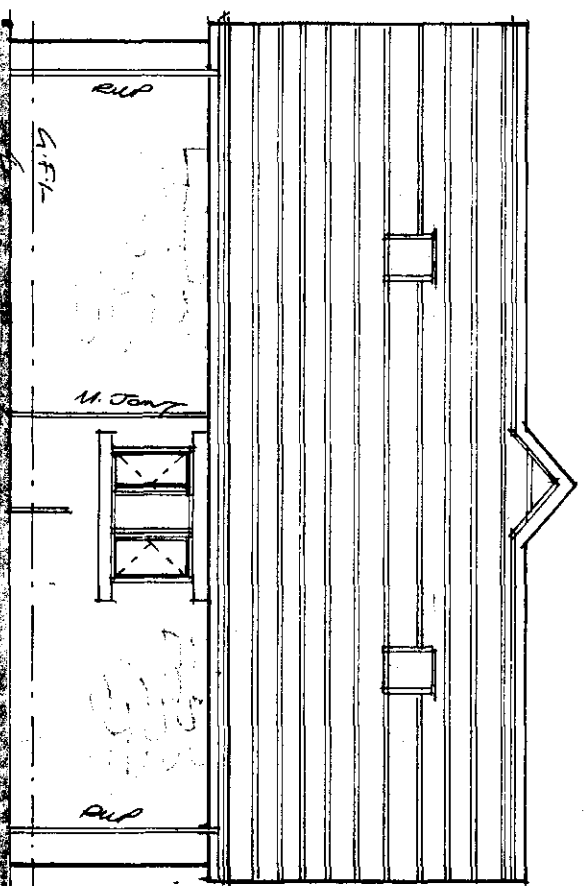


Side

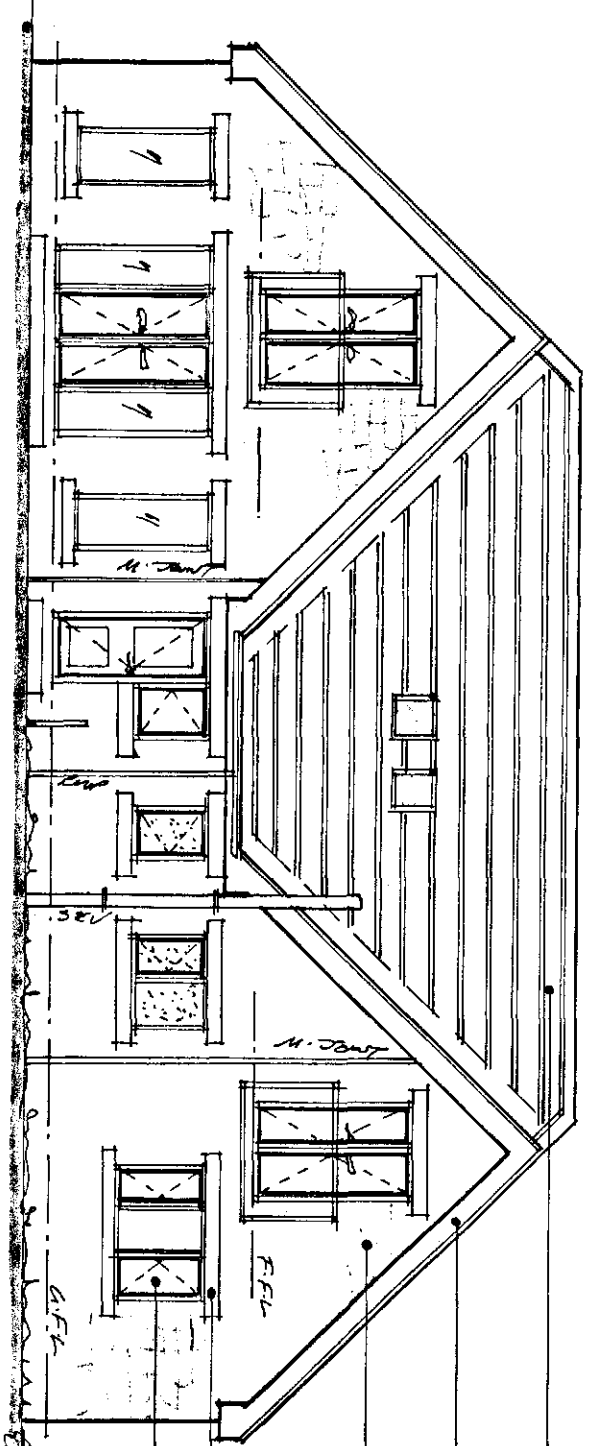

Rear

GEDY COAST CONCRETE
 INTERIOR FINISHES TO SET -
 SUBTRACT 20/120.
 BLACK DPC BASEBOARD ETC
 NATURAL WOOD FINISHES
 COASTAL STONE
 NATURAL STONE HEADS & CILLS
 ATTRACTIVE DPC BOARDS &
 WINDOWS
 BLACK IRON CHIMNEY &
 SOLI GOODS


Layouts 17900

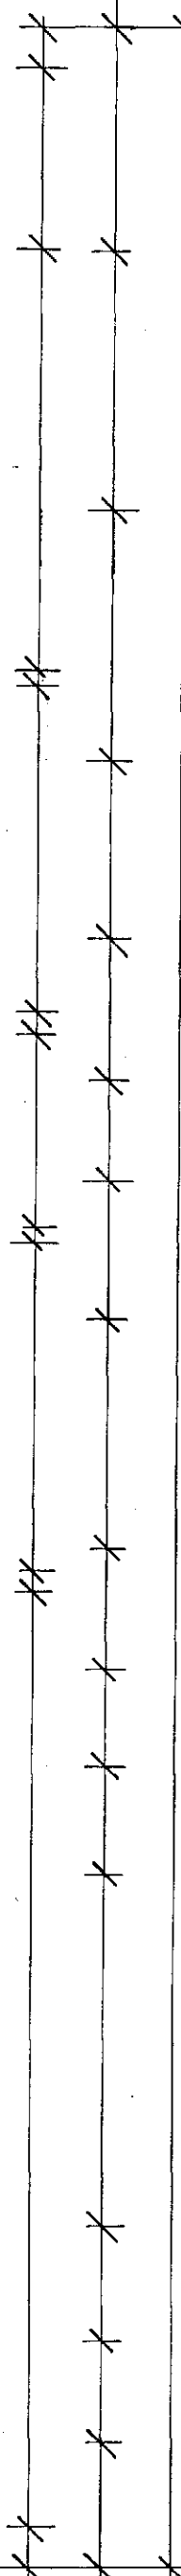


EXISTING DRAIN 225mm Ø
 APPROX. 1100mm DEEP
 garage

BOUNDARY LOCATION

EXIST. BOUNDARY WALL TO N° 23

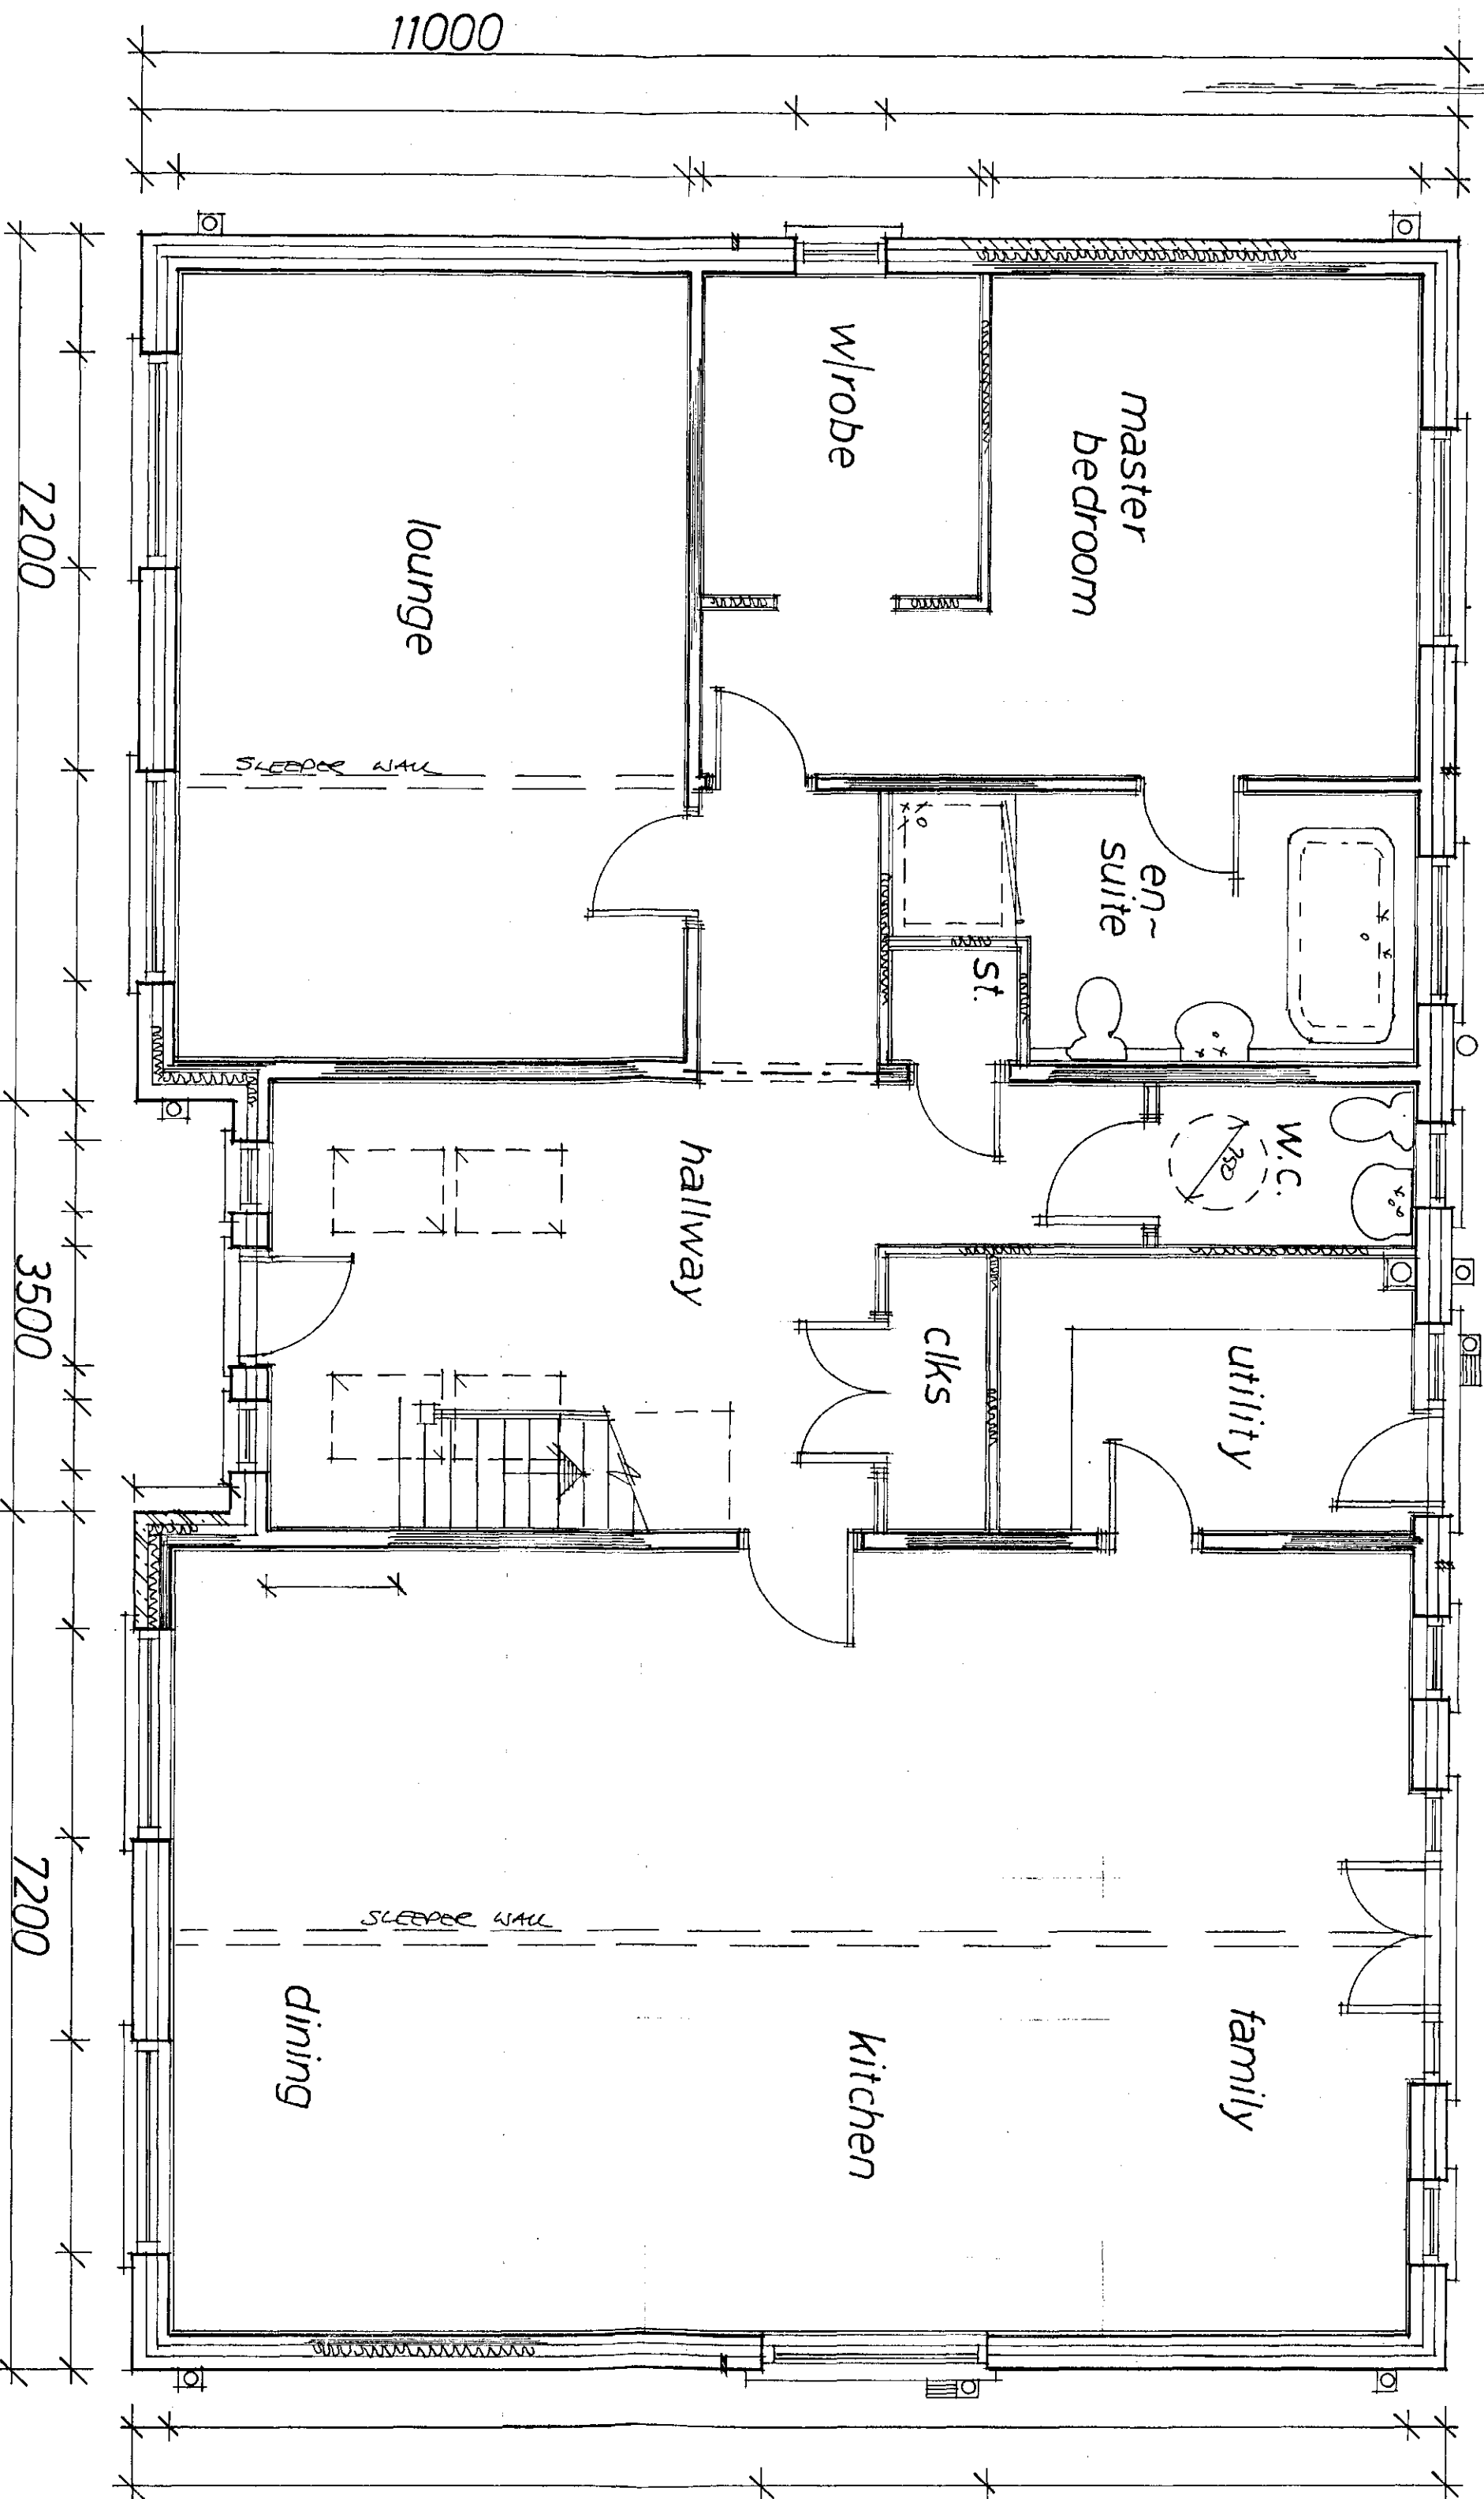

Ground Floor Layout

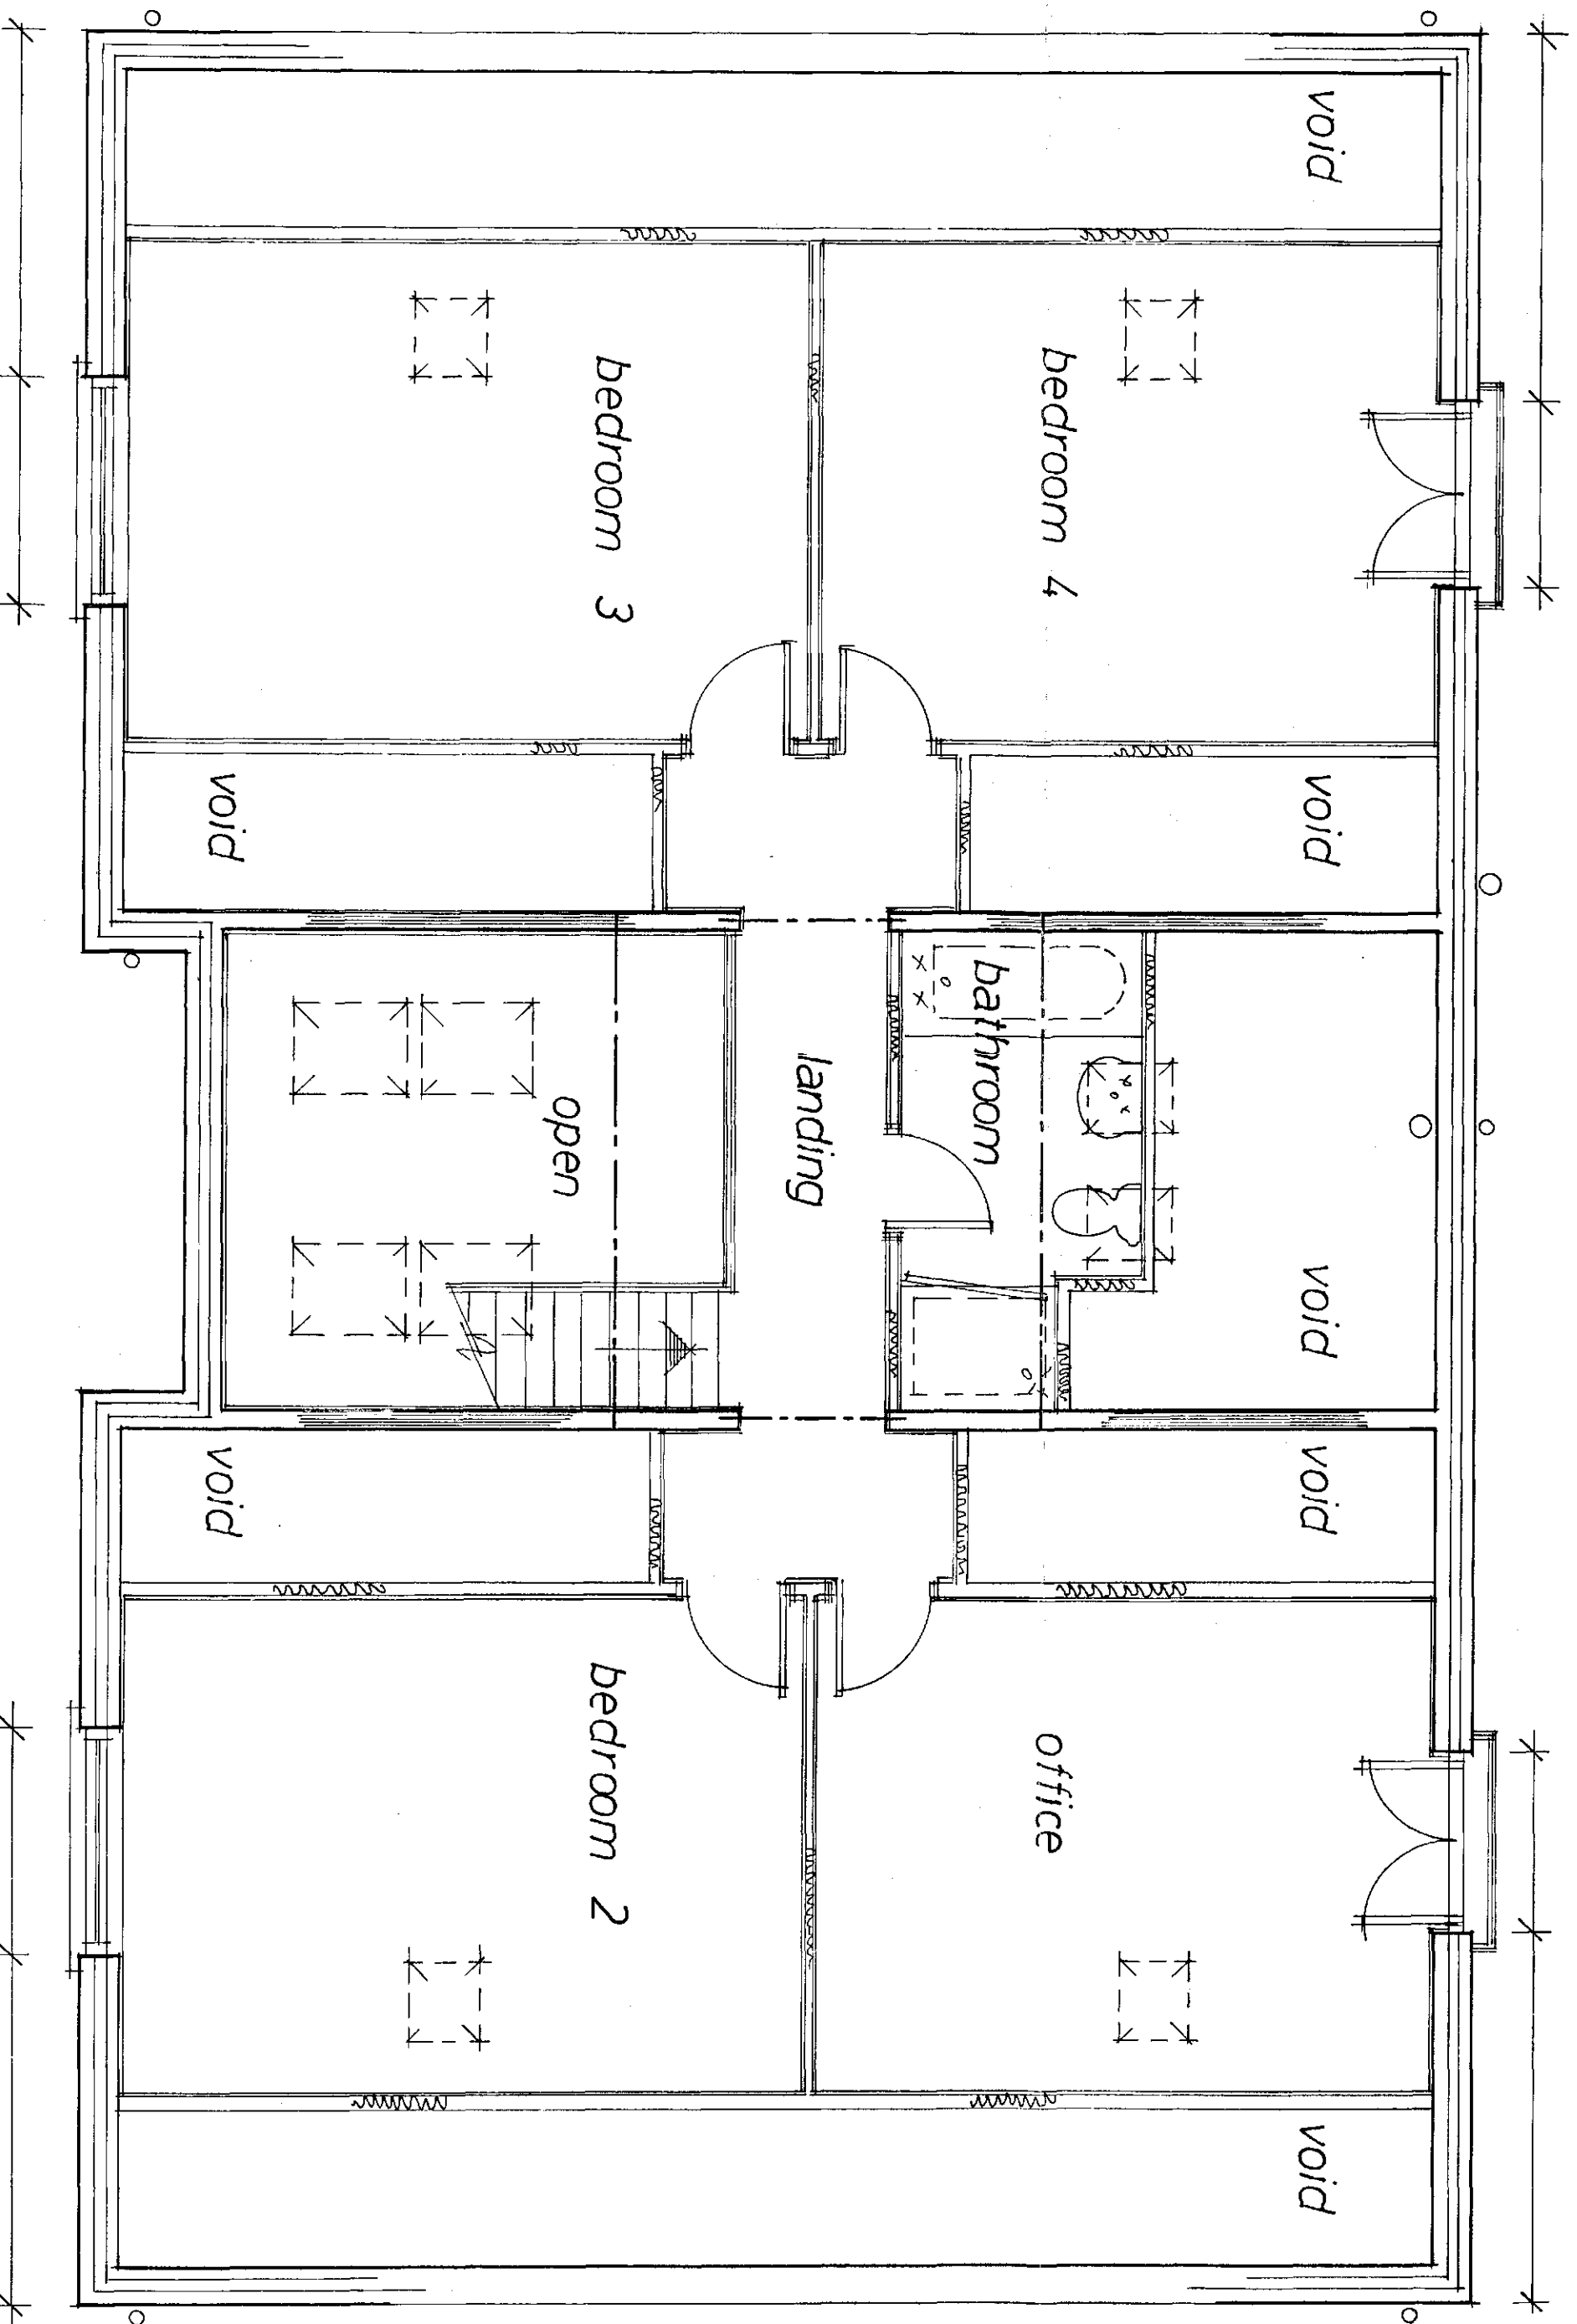

First Floor Layout

(ex. garage) 267 sqm/2874 sqft approx.

Rev	Notes	Date
1		
2		
Garry Greetham Associates
 Residential Design Consultant
 Westwood House
 18 Carr Lane
 Tonkersley
 Barnsley S75 3BE
 Tel(01226)746573
 Product Detached Bungalow
 Client Mr. & Mrs. A. Sider
 Title Elevations and Layouts
 Address 25 Clough Road, Hoyland,
 Barnsley. S74 9EA
 Drawn By 999
 Scale 1:100; 1:50 Date June 19
 Drawing No 911-04 REV
 Member of the Chartered Institute