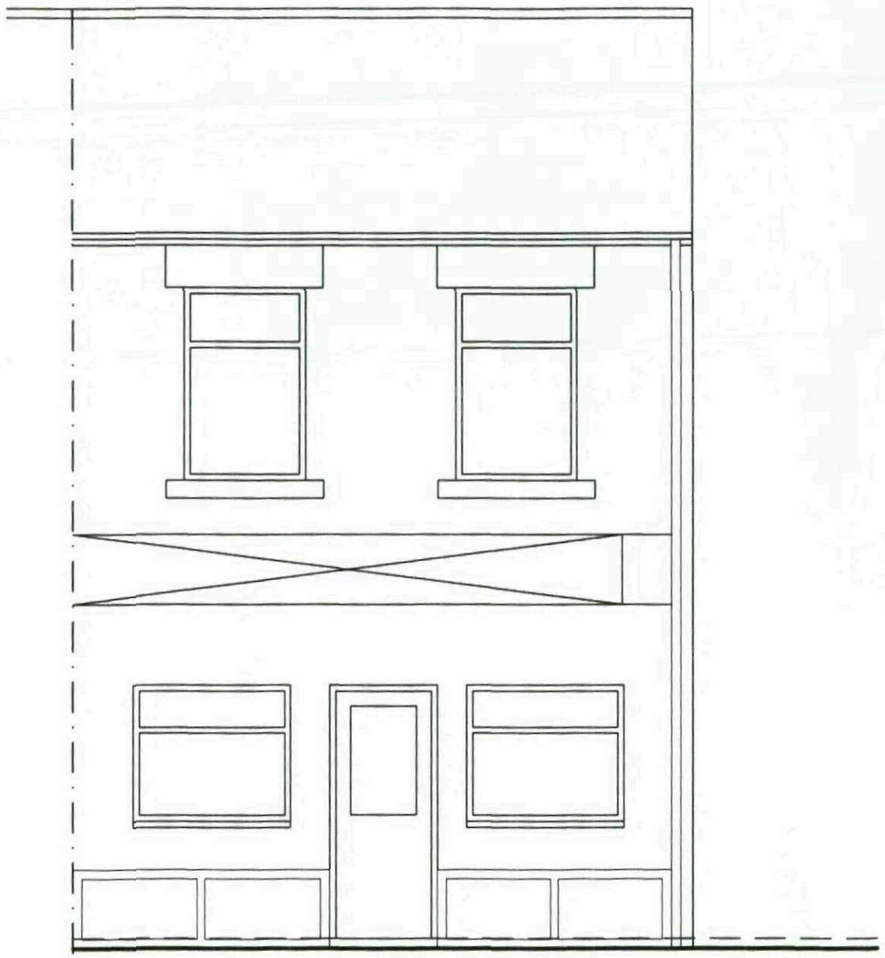

EXISTING SHOP FRONT

PROPOSED SHOP FRONT

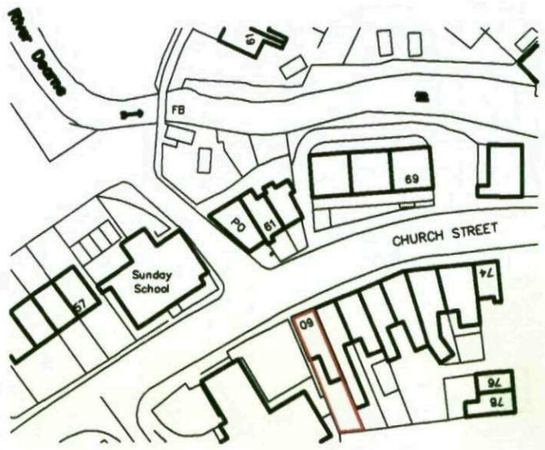

LOCATION PLAN SCALE 1:1250

NOTE: ALL SUBJECT TO CONFIRMATION OF EXISTING WALL CONSTRUCTION

White Agus Partnership

128B, NEW ROAD,
STAINCROSS,
BARNSLEY.
S75 6PP

PHONE/FAX. 01226 208482
E mail: agus@btinternet.com

CHARTERED SURVEYORS AND BUILDING DESIGN CONSULTANTS

Project. PROPOSED SHOP FRONT AT 60 CHURCH STREET DARTON, BARNSLEY	Client. MR A. BOOTH
Drawing Title. ELEVATIONS	Date. MAY 2008 / Scale. 1:50
	Ref. 08-014 / Dwg. No. 01 / Rev.