
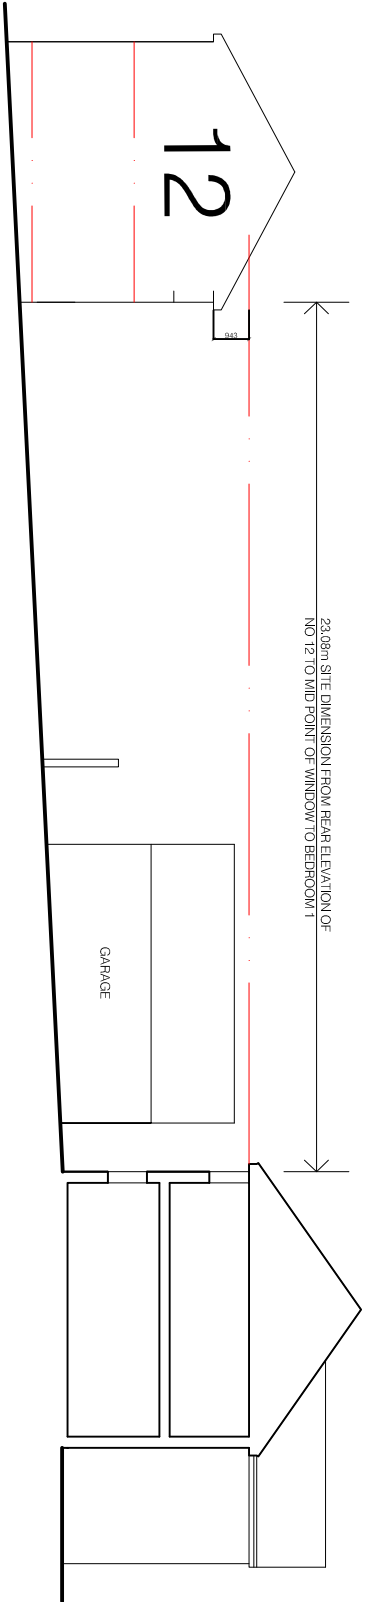


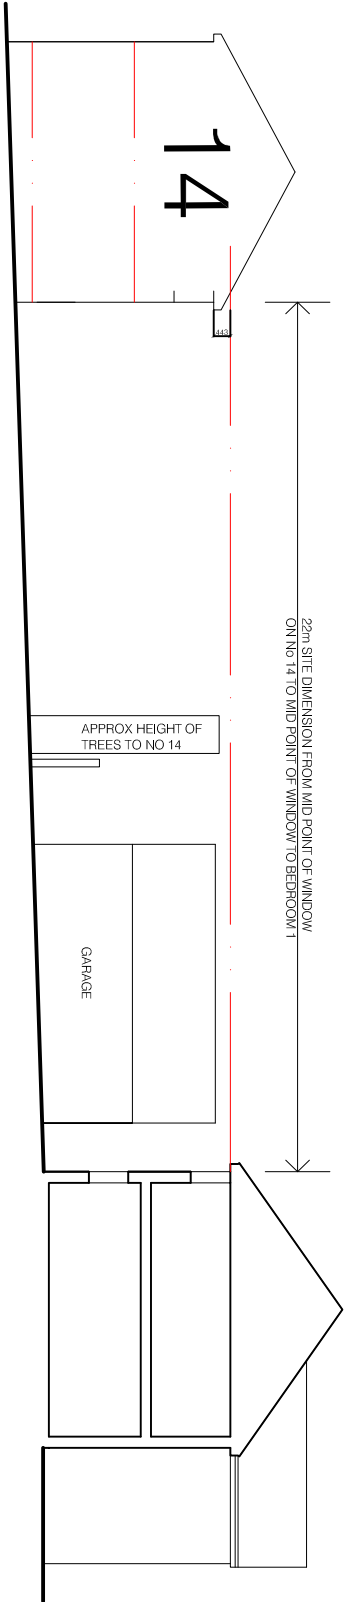

TYPICAL SITE SECTIONS 1:200

MR & MRS SHORTHOUSE
1 CHURCH STREET
BRIERLY S72 9JR

TITLE
SITE SECTIONS

DRAWING STATUS
INFORMATION

DATE	JANUARY 2012	
JOB NO.	DRAWING NUMBER	REV
552	02	-