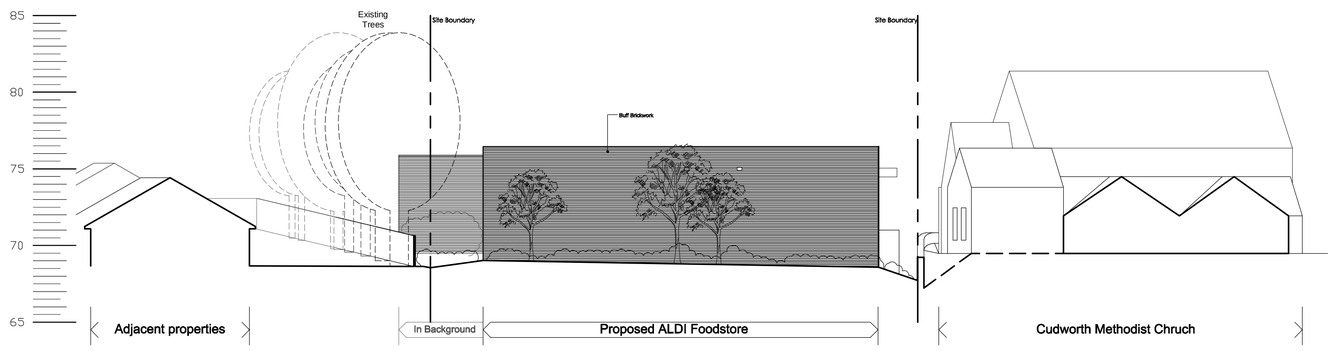
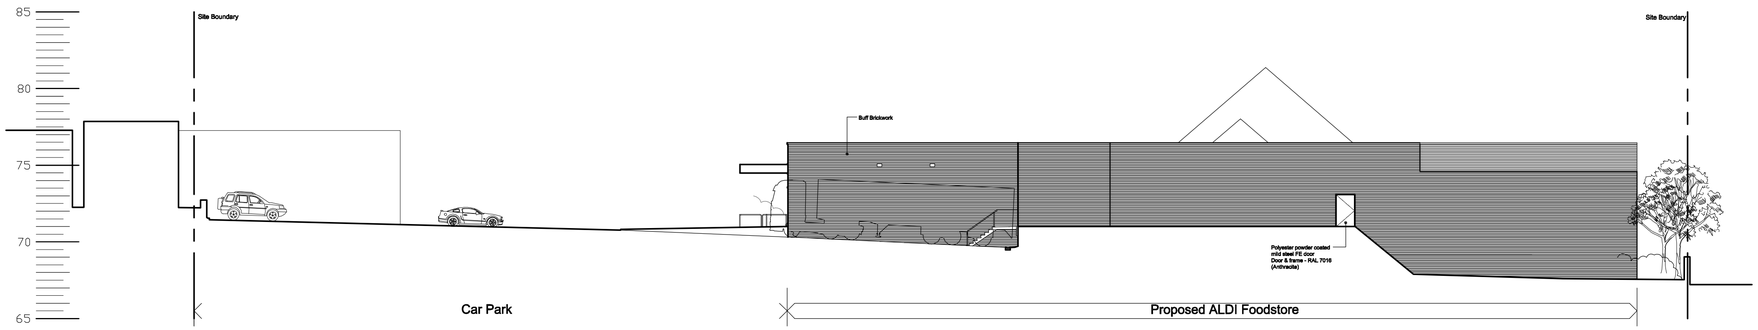


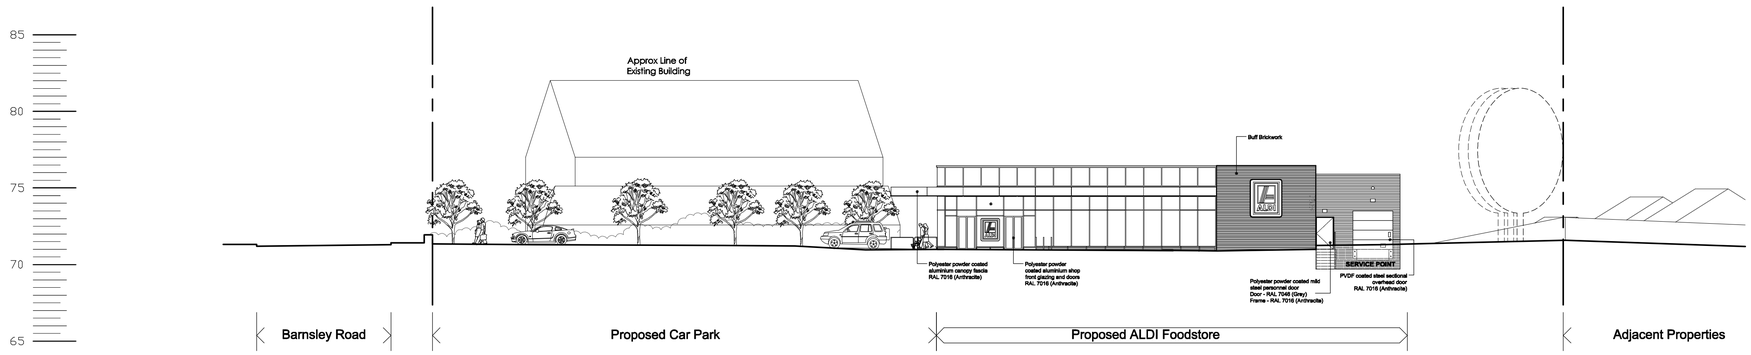

**ELEVATION A - Side of foodstore facing Cudworth Methodist Church and Barnsley Road**



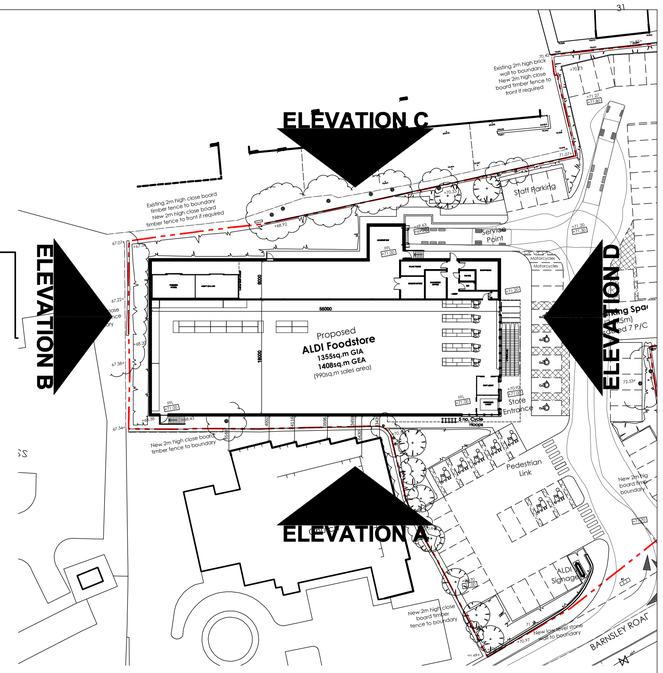

**ELEVATION B - Rear of foodstore facing health centre**




**ELEVATION C - Rear of foodstore facing housing**




**ELEVATION D - Entrance of foodstore facing car park and Fulton Foods**




| Rev | Date | Description | Rev By | Chk'd |
|---|---|---|---|---|
| | | | | |

| | |
|---|---|
| Project Title | Proposed Development<br>Barnsley Road<br>CUDWORTH |
| Client | ALDI Stores Ltd |
| Status | Planning |
| Scale | 1:200 — Drawing Size A1 |
| Drawn By | SJB — Checked By JDB — Date 05-2013 |
| Drawing Title | Proposed Elevations |
| Job-Dwg No | 0738-102 — Rev - |

THE HARRIS PARTNERSHIP WAKEFIELD
2 St. Johns North, Wakefield, WF1 3QA
t. 01924 291 800 f. 01924 290 072

THE HARRIS PARTNERSHIP MANCHESTER
2nd Floor, Carvers Warehouse,
77 Dale Street, Manchester, M1 2HG
t. 0161 238 8555 f. 0161 244 5809

THE HARRIS PARTNERSHIP MILTON KEYNES
The Old Rectory, 79 High Street
Newport Pagnell, MK16 8AB
t. 01908 211 577 f. 01908 211 722

THE HARRIS PARTNERSHIP READING
101 London Road, Reading, RG1 5BY
t. 0118 950 7700 f. 0118 956 8642

THE HARRIS PARTNERSHIP ARCHITECTS
www.harrispartnership.com