APPENDIX 1

SITE LOCATION PLAN

North



OS License No: LIG0015

MELBROOK
1 MAYBERRY DRIVE
SILKSTONE
BARNSLEY
S75 4LJ

LOCATION PLAN

Scale 1:1250

Date Feb 09


Ref 22.92

Drwg No OS1

Chris Carr Associates
ARCHITECTS
6a Eastgate Barnsley
S70 2EP
Tel: 01226 286256 Fax:01226 207304
Email: mail@cca-arch.co.uk

APPENDIX 2

OVERALL DEVELOPMENT & DEMOLITION PLAN

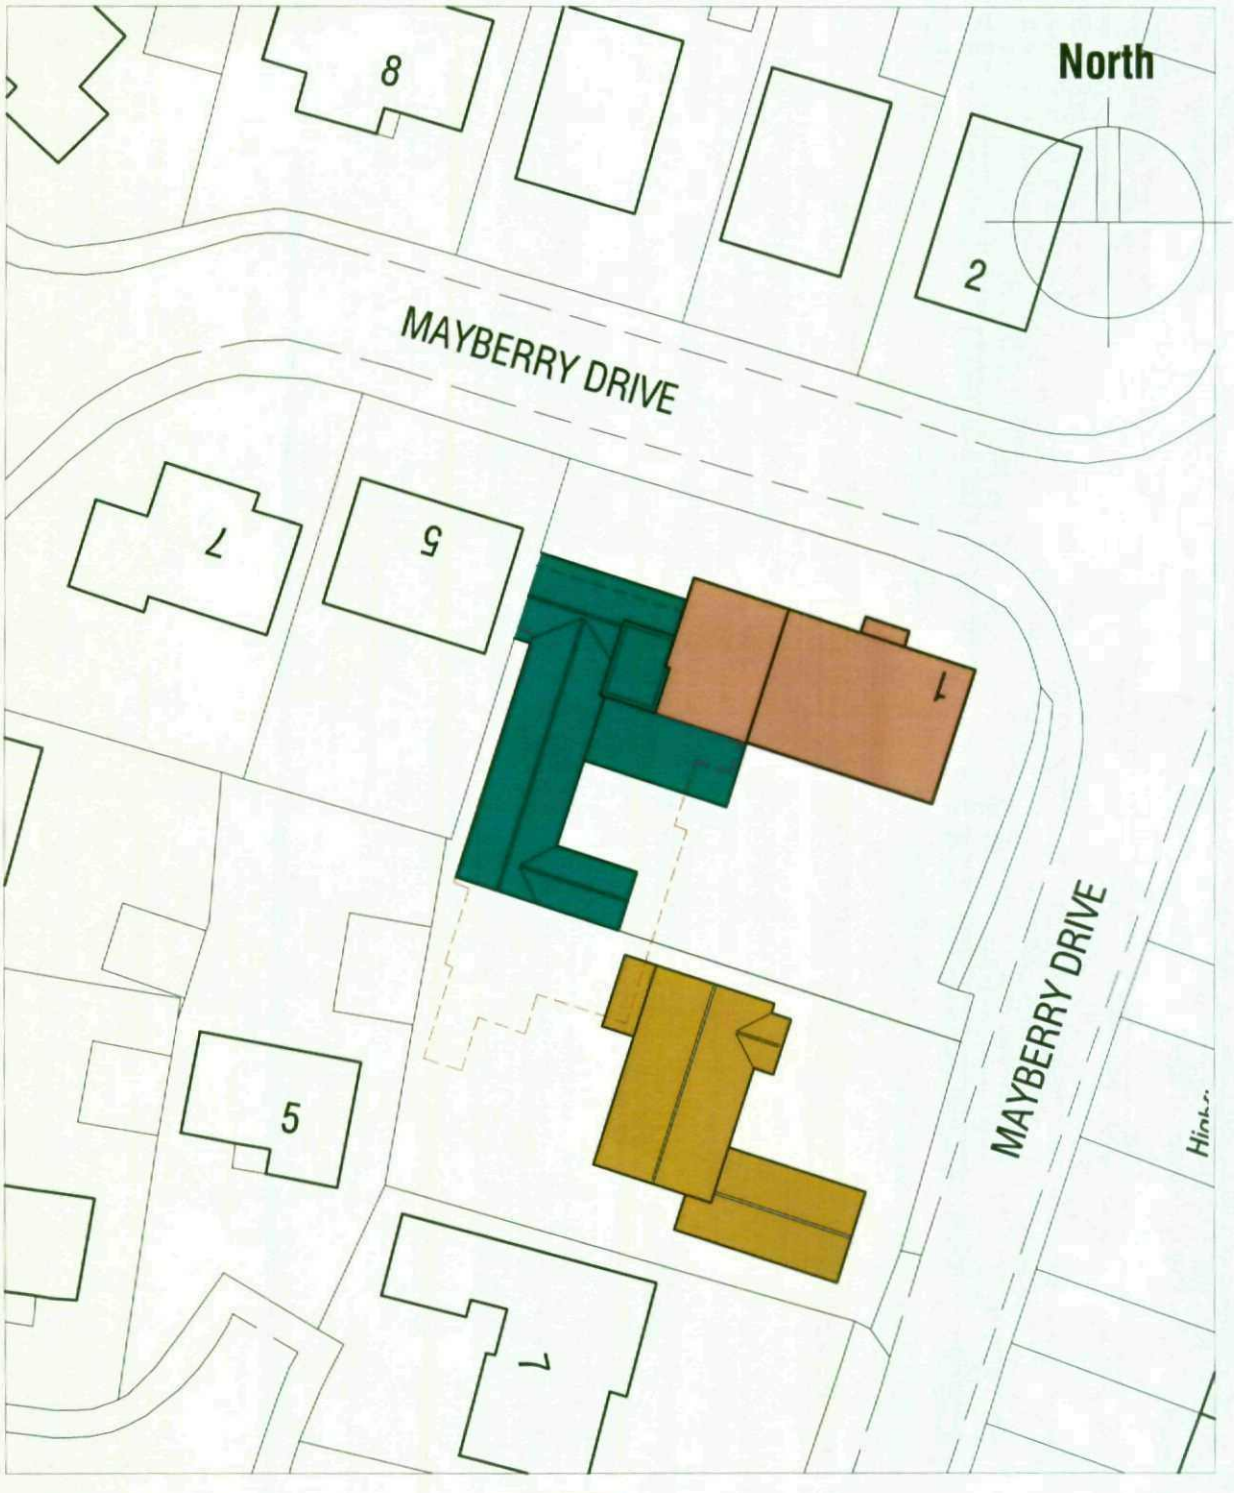

OS License No: LIG0015

1 MAYBERRY DRIVE
SILKSTONE
BARNSLEY
S75 4LJ

OVERALL DEVELOPMENT AND DEMOLITION PLAN

Scale 1:500

Date Aug 09

Ref 22.92

Drwg No P13

Chris Carr Associates
ARCHITECTS
6a Eastgate Barnsley
S70 2EP
Tel: 01226 286256 Fax:01226 207304
Email: mail@cca-arch.co.uk