Only figured dimensions should be used.

Scaled dimensions should be checked with the Architect.

This drawing together with the design, is the property and copyright of the Architect and must not be reproduced without written permission

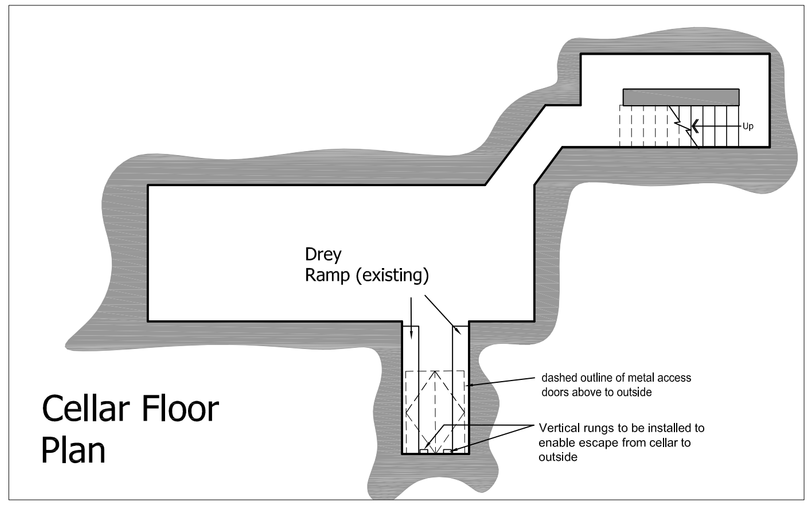

Cellar Floor Plan

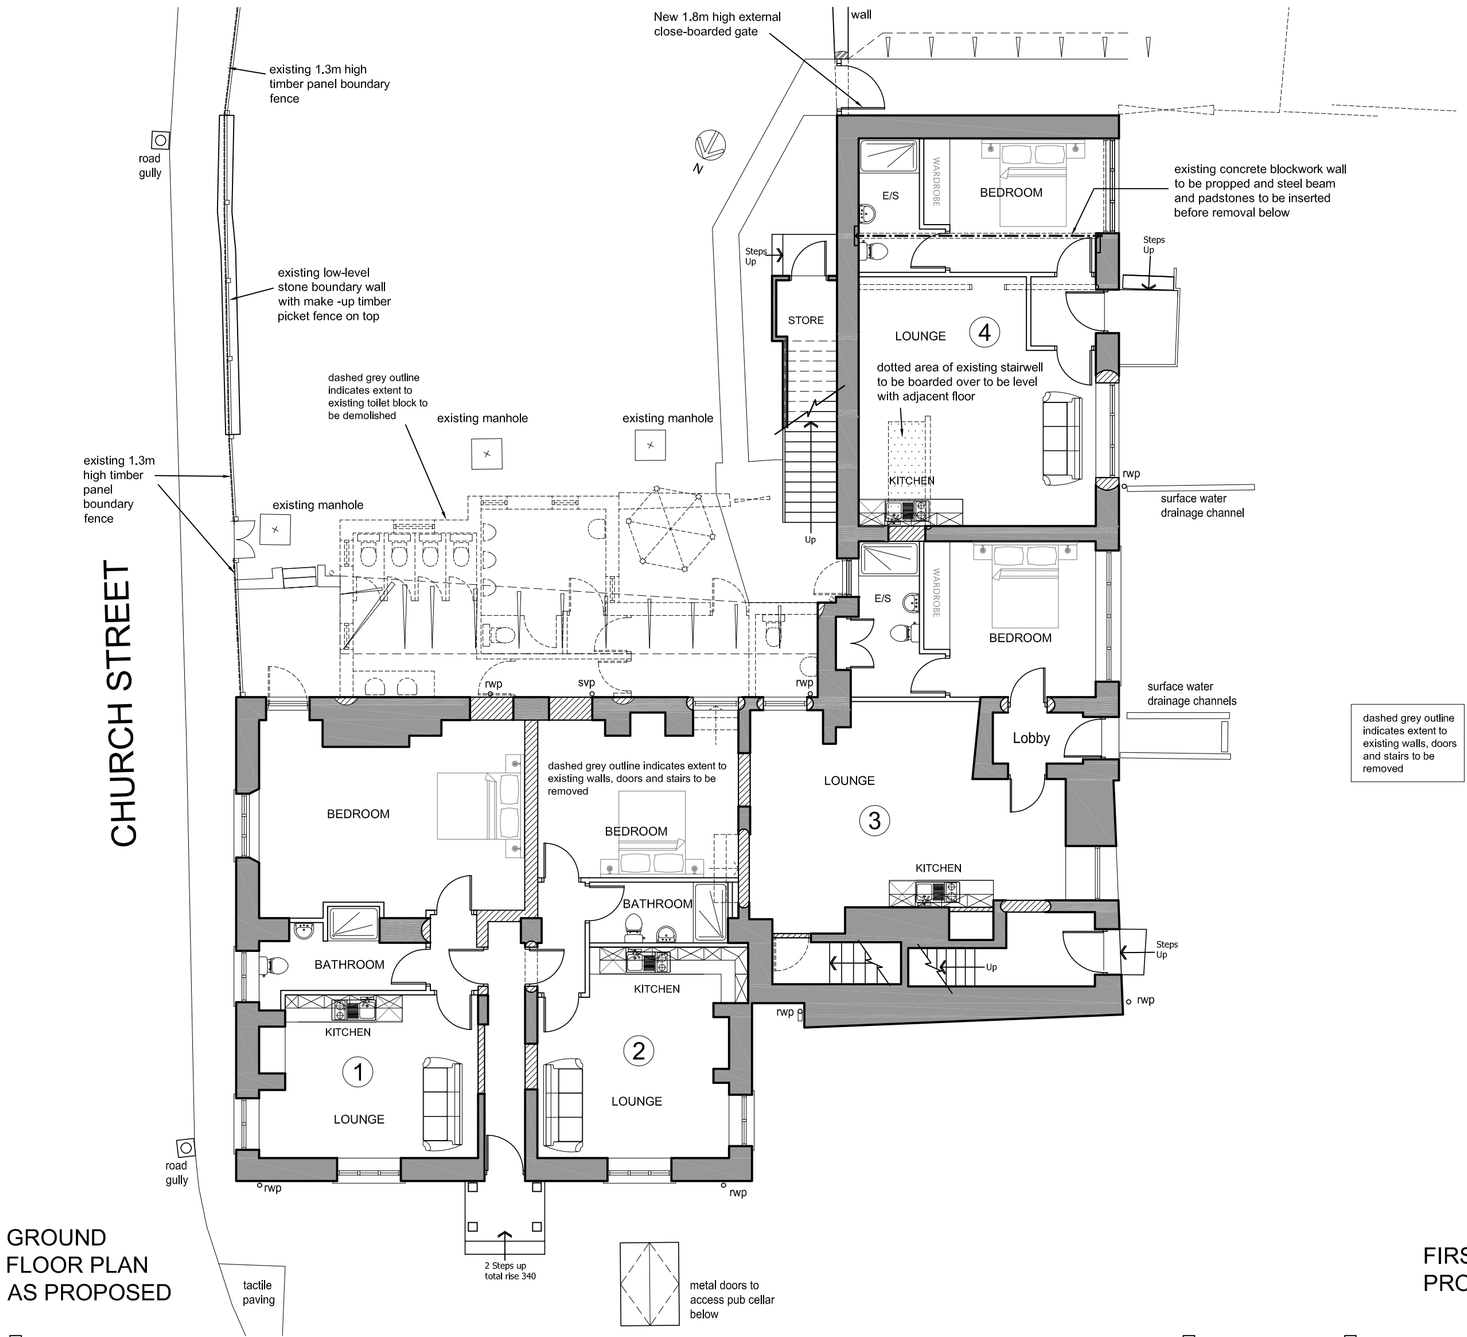

GROUND FLOOR PLAN AS PROPOSED

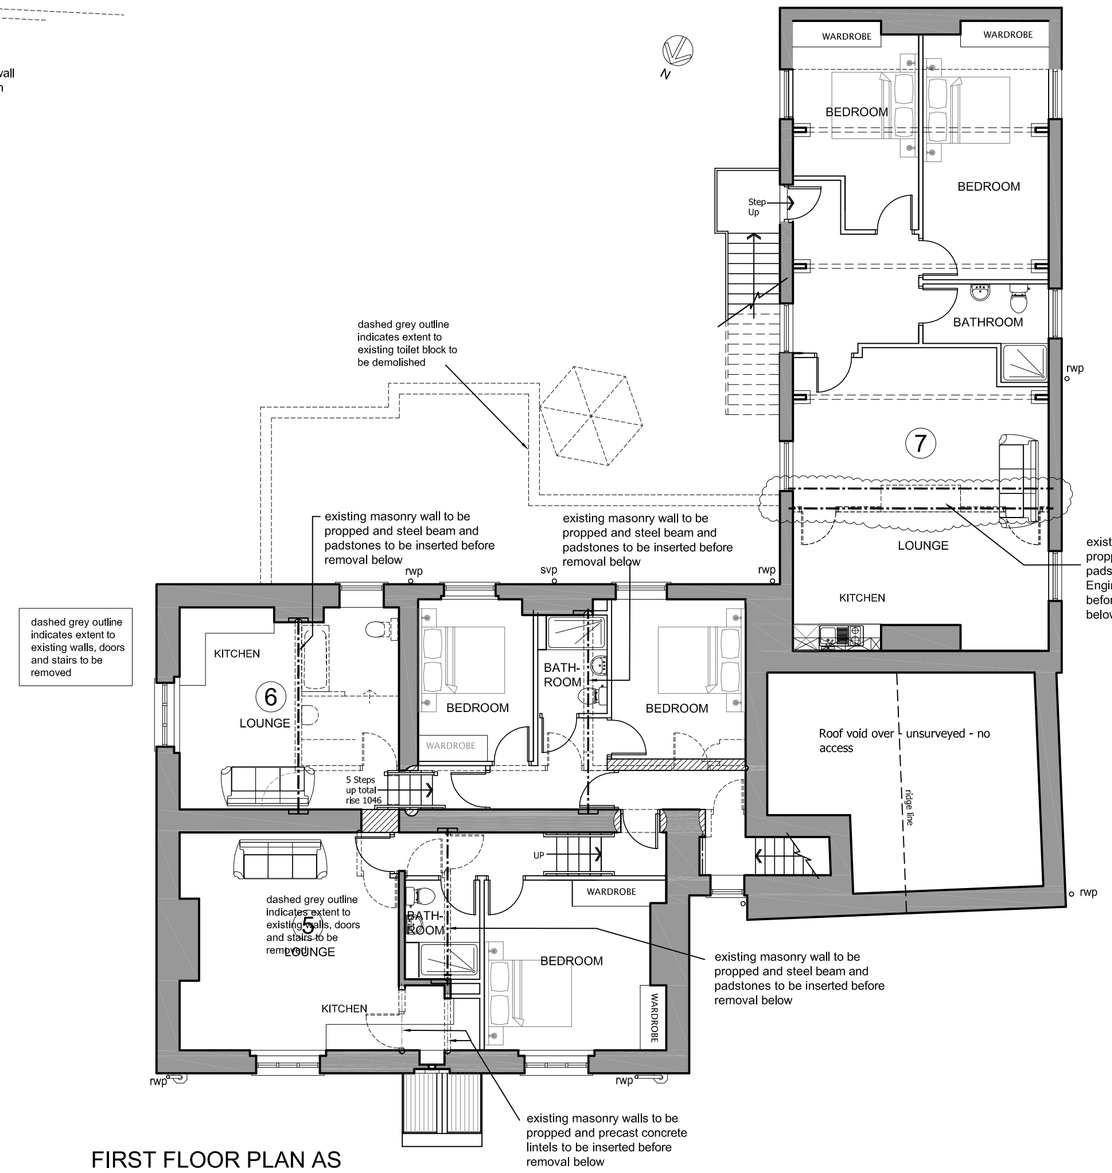

FIRST FLOOR PLAN AS PROPOSED

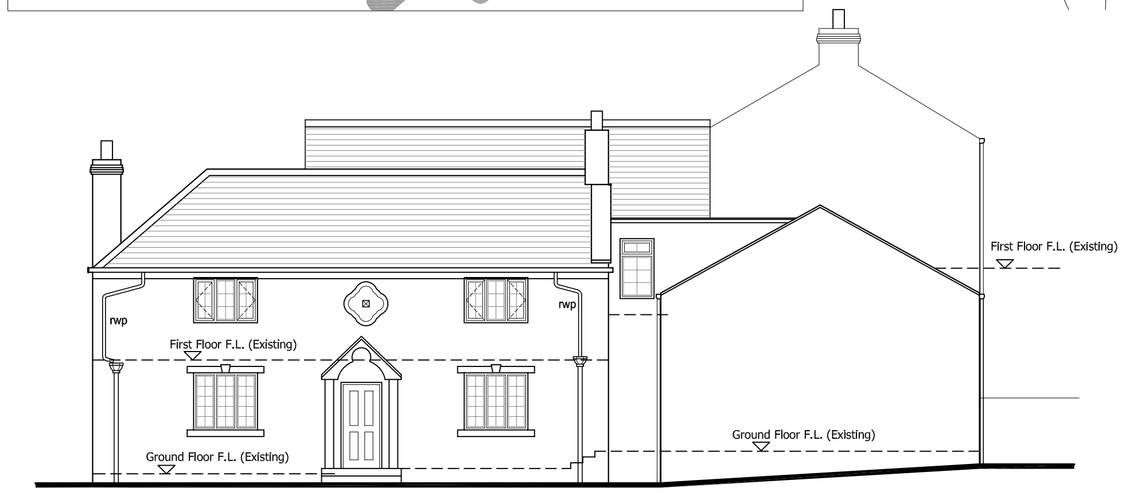

FRONT ELEVATION (BARNSLEY ROAD)

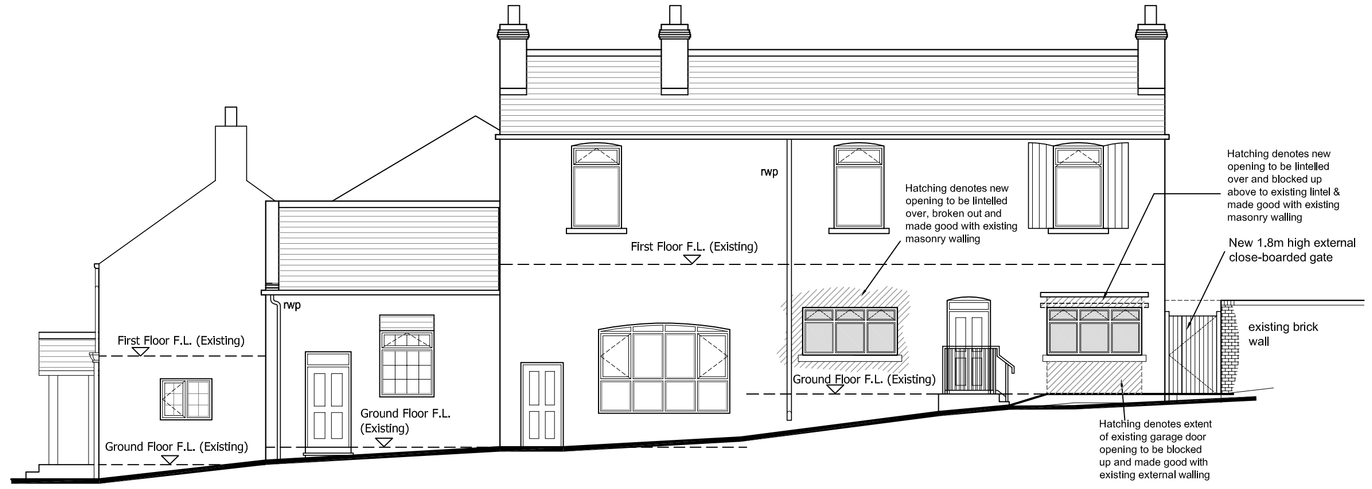

SIDE ELEVATION

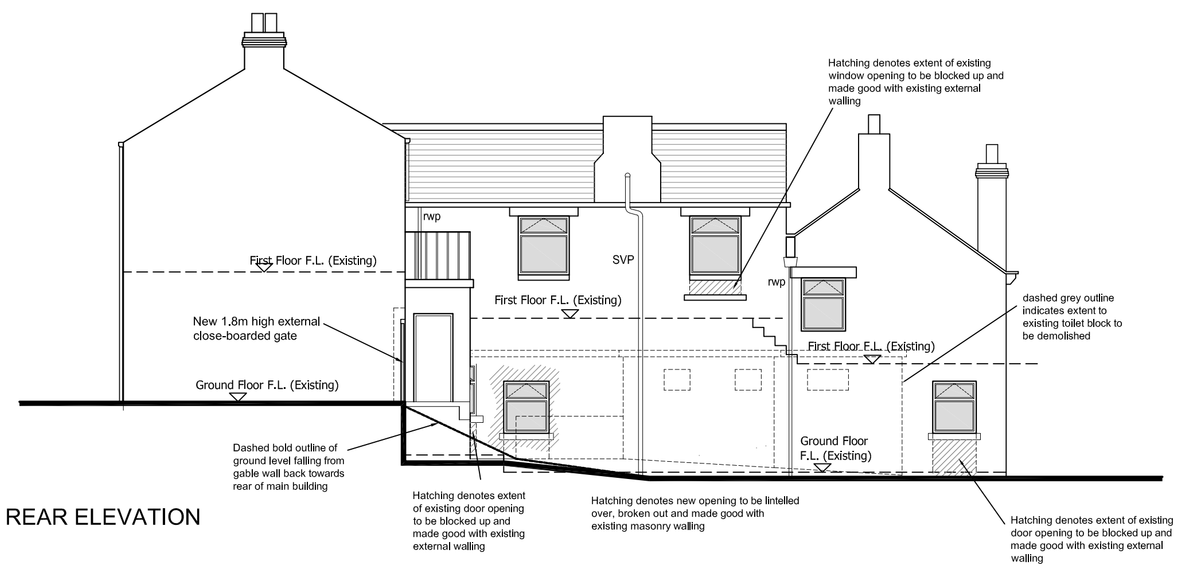

REAR ELEVATION

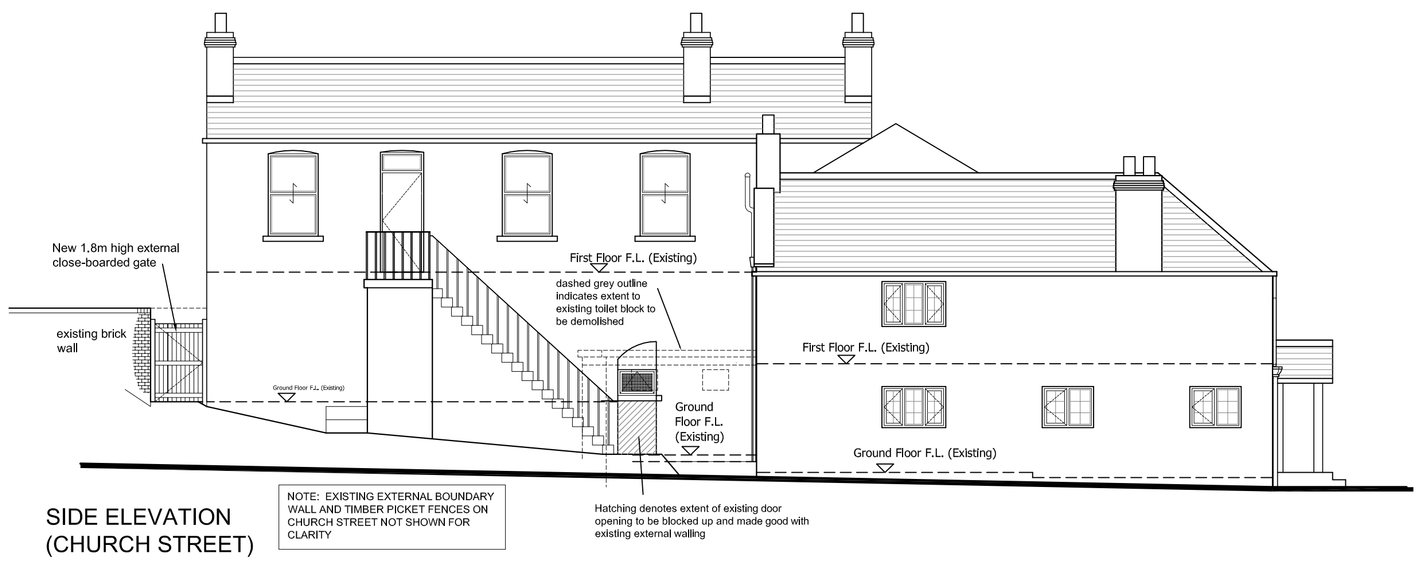

NOTE: EXISTING EXTERNAL BOUNDARY WALL AND TIMBER PICKET FENCES ON CHURCH STREET NOT SHOWN FOR CLARITY

SIDE ELEVATION (CHURCH STREET)

PLANNING

Rev B:
Amendments made as per Clients request NG 28.03.17

Rev A:
Amendments made as per Clients request MC 25.10.16

Revision:

acumen
designers & architects
acumenarchitects.co.uk 01484 546000
Headrow House, Old Leeds Road, Huddersfield, HD1 1SG

Client:
PARAGRAM LTD

Job title:
THREE HORSESHOES
BRIERLEY
S72 9JT

Drawing title:
FLOOR PLANS
& ELEVATIONS
as PROPOSED

Drawn:	MC	**Date:**	OCT. '16
Checked:	JC	**Scale:**	1:100 @ A1
Drawing number:			2423 - 10B