
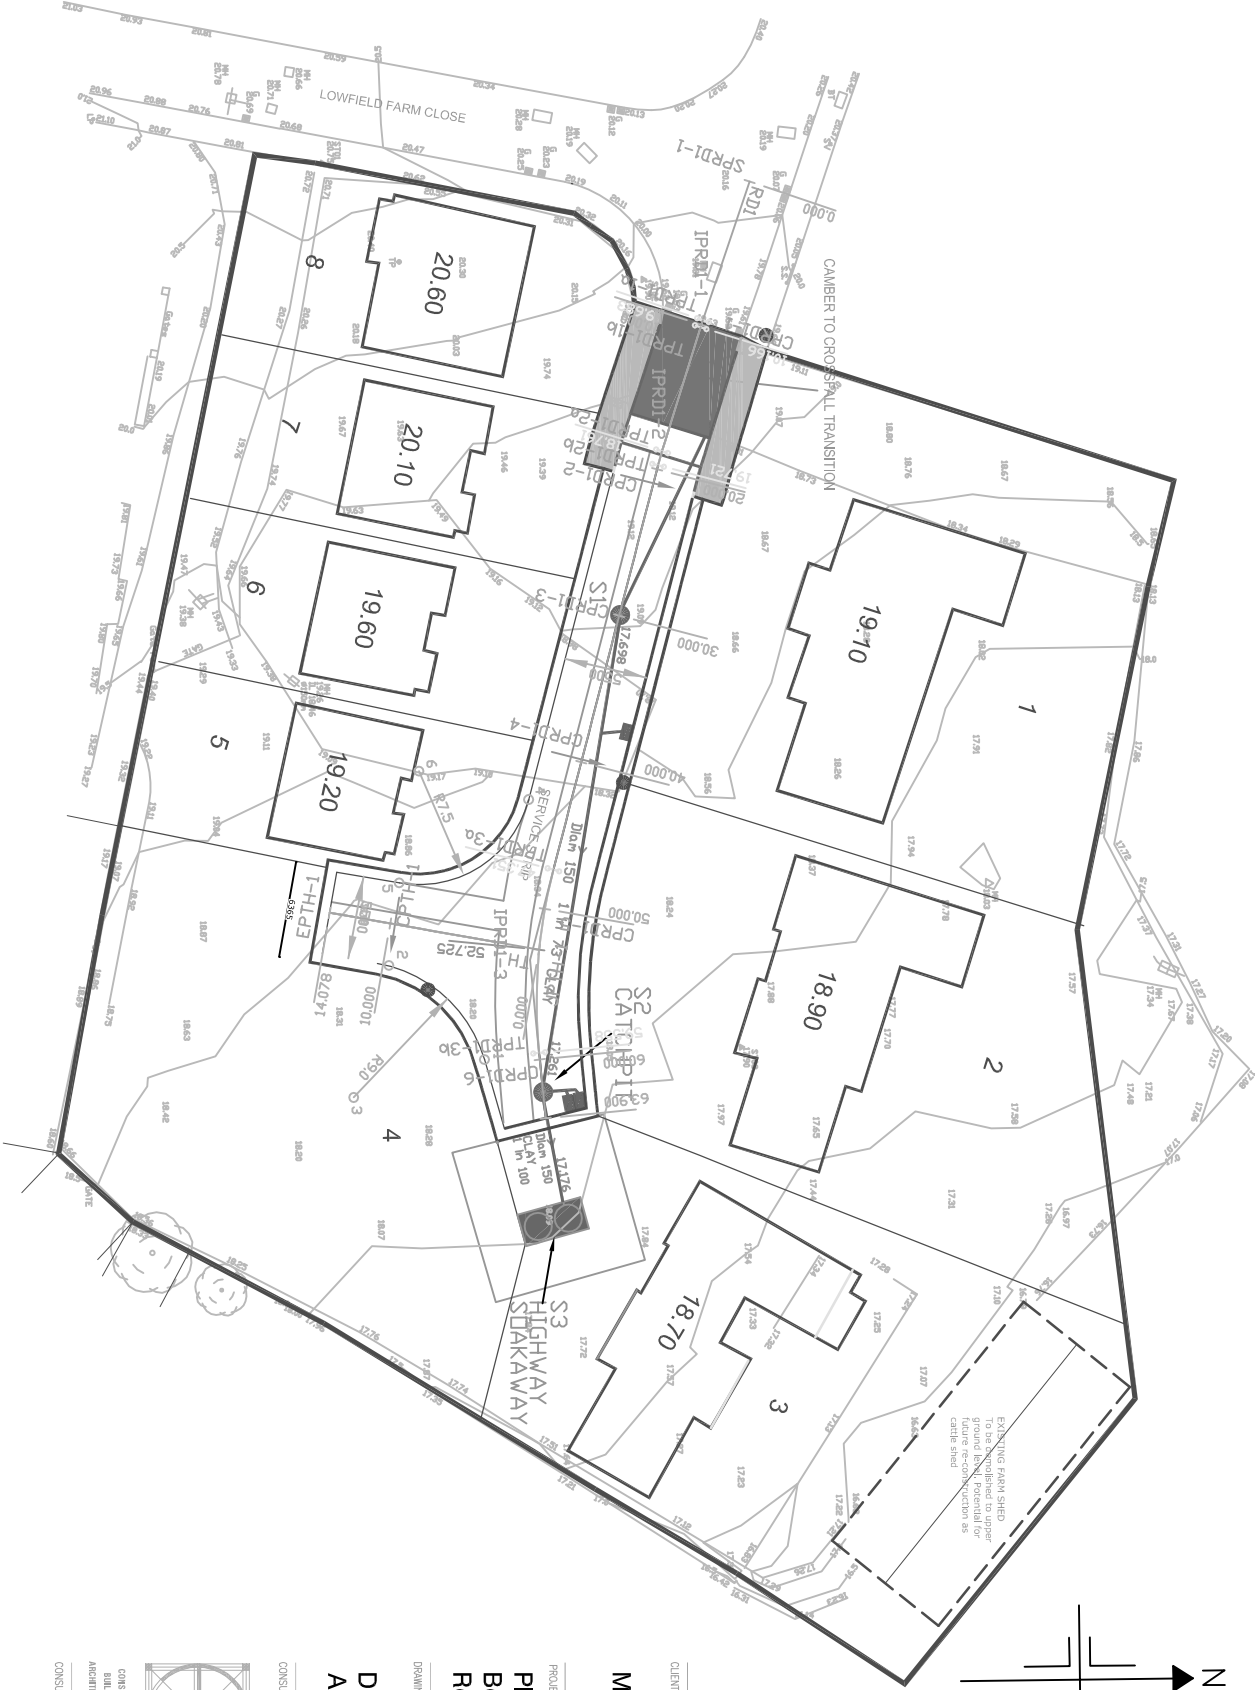


© 2006, Copyright of this drawing is held with Freeman Consultancy.
This drawing is not to be scaled from and is to be read in conjunction
with all Architects and Engineers' drawings.
Site dimensions are to be taken before work commences.
Discrepancies are to be reported to Freeman Consultancy.

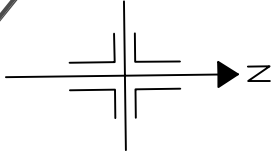

ADDITIONAL LOCATION PLAN INFORMATION 1:500

CLIENT
Mr D White

PROJECT
**Plot 3 Lowfield Farm
Bolton Upon Dearne
Rotherham**

DRAWING
**Demolition of outbuilding
Additional Location Plan**

CONSULTANT



freeman
consultancy

CONSULTING ENGINEERS
BUILDING SURVEYORS
ARCHITECTURAL DESIGNERS

Freemans House, 97 Church Street, Spalding, Lincolnshire, S. 101 1AA
TEL: 01539 570073 FAX: 01539 570073
Website: www.freemanconsultancy.co.uk

CONSULTANT No	SCALE	DATE	DRAWN	CHECKED
1:500	Aug 20	RF	RAF	
PROJECT No	DISCIPLINE	DRAWING No	STATUS	REV
FC/2019.152		06		