
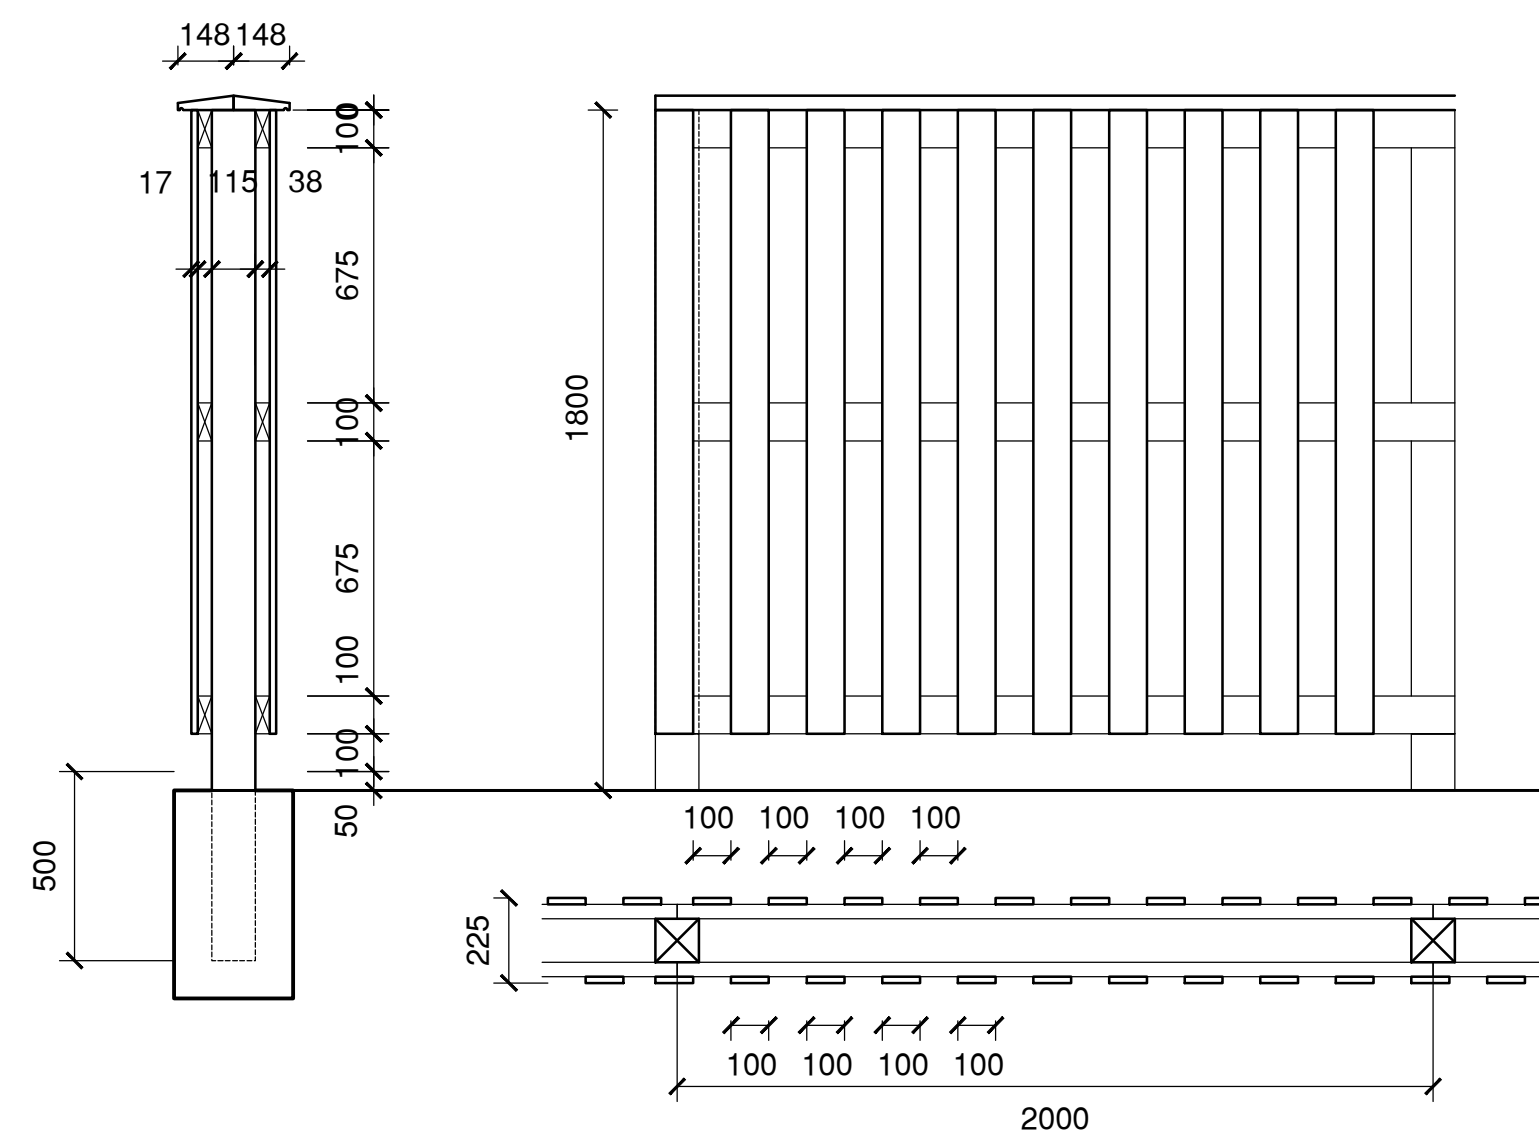
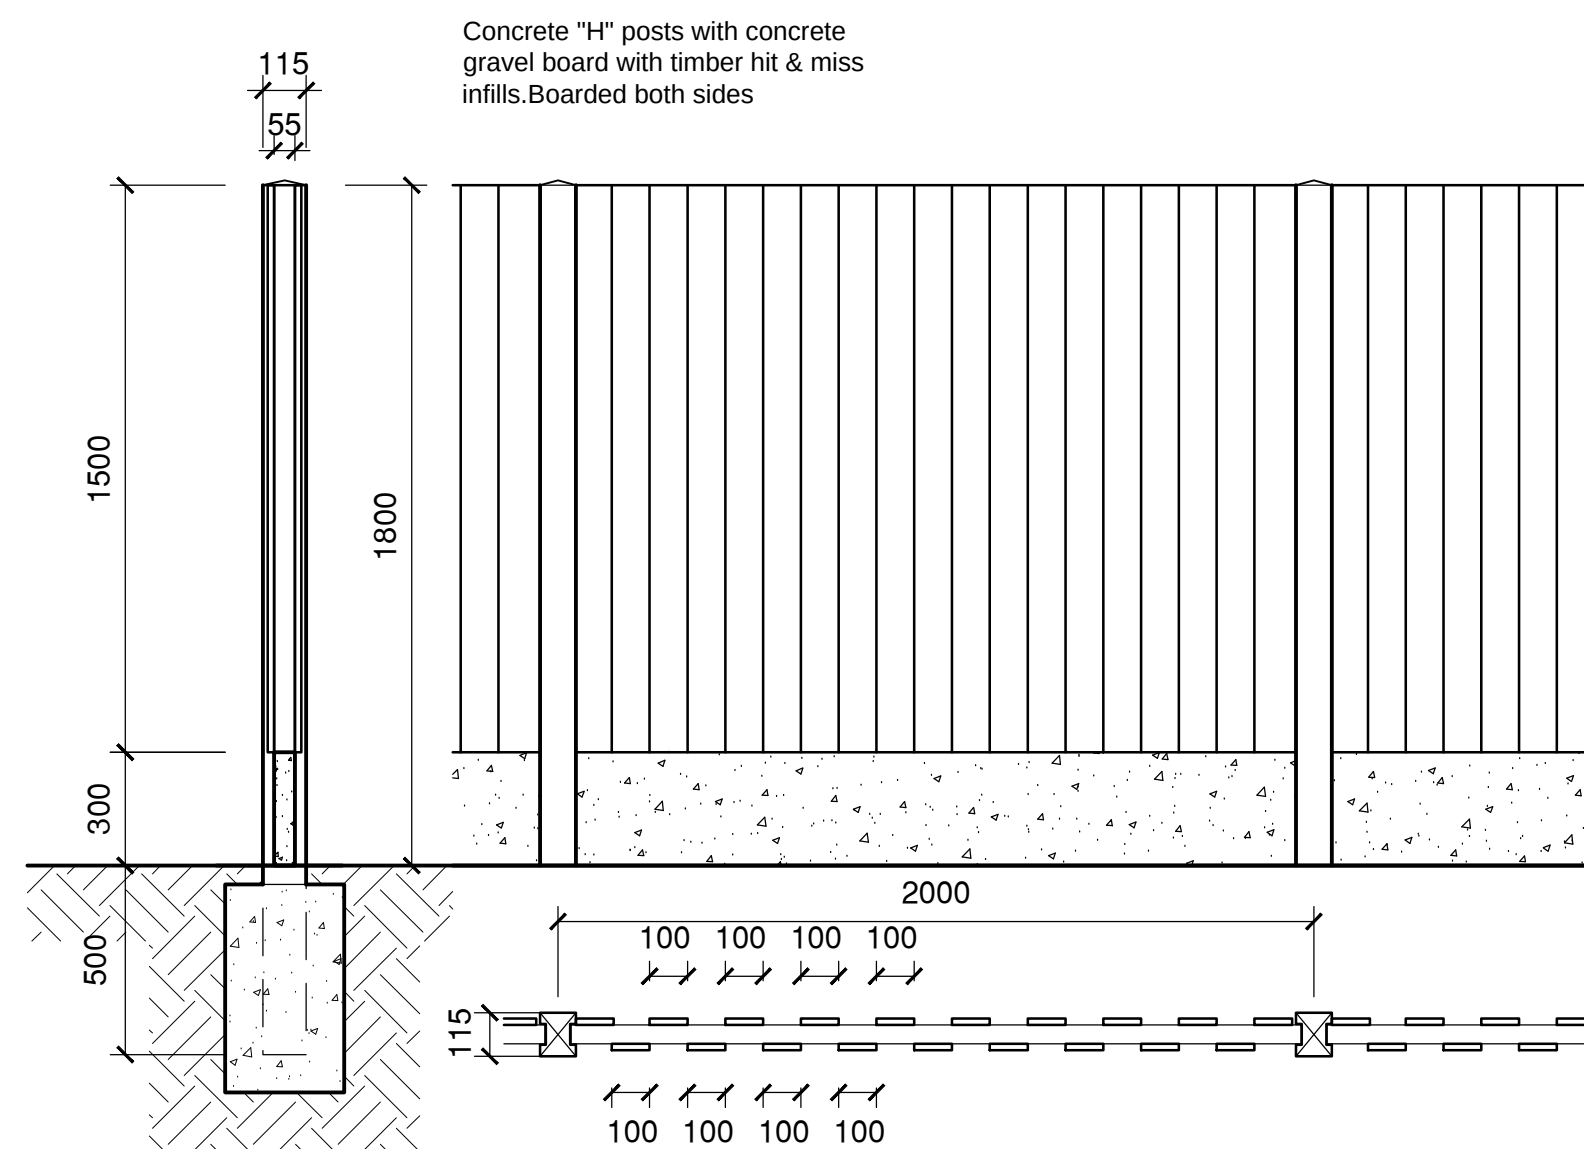
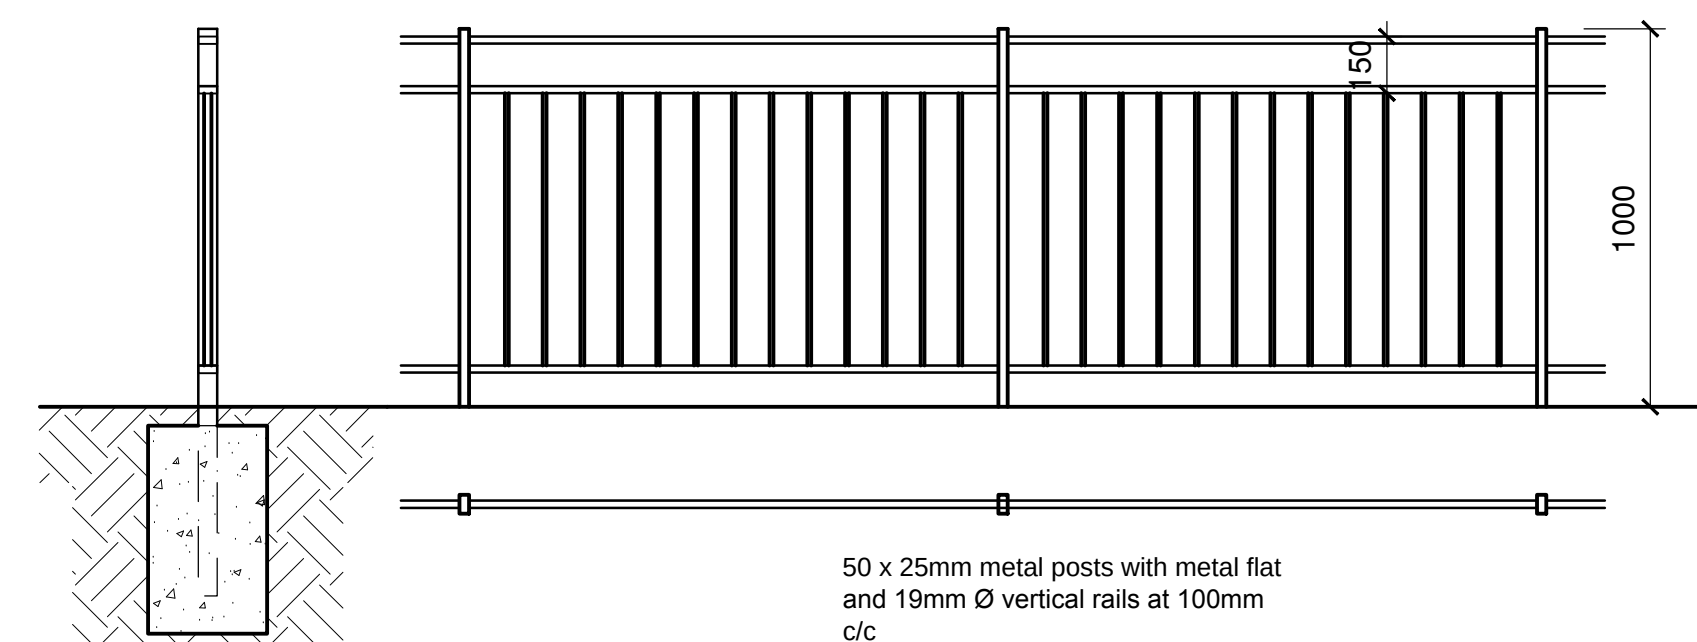


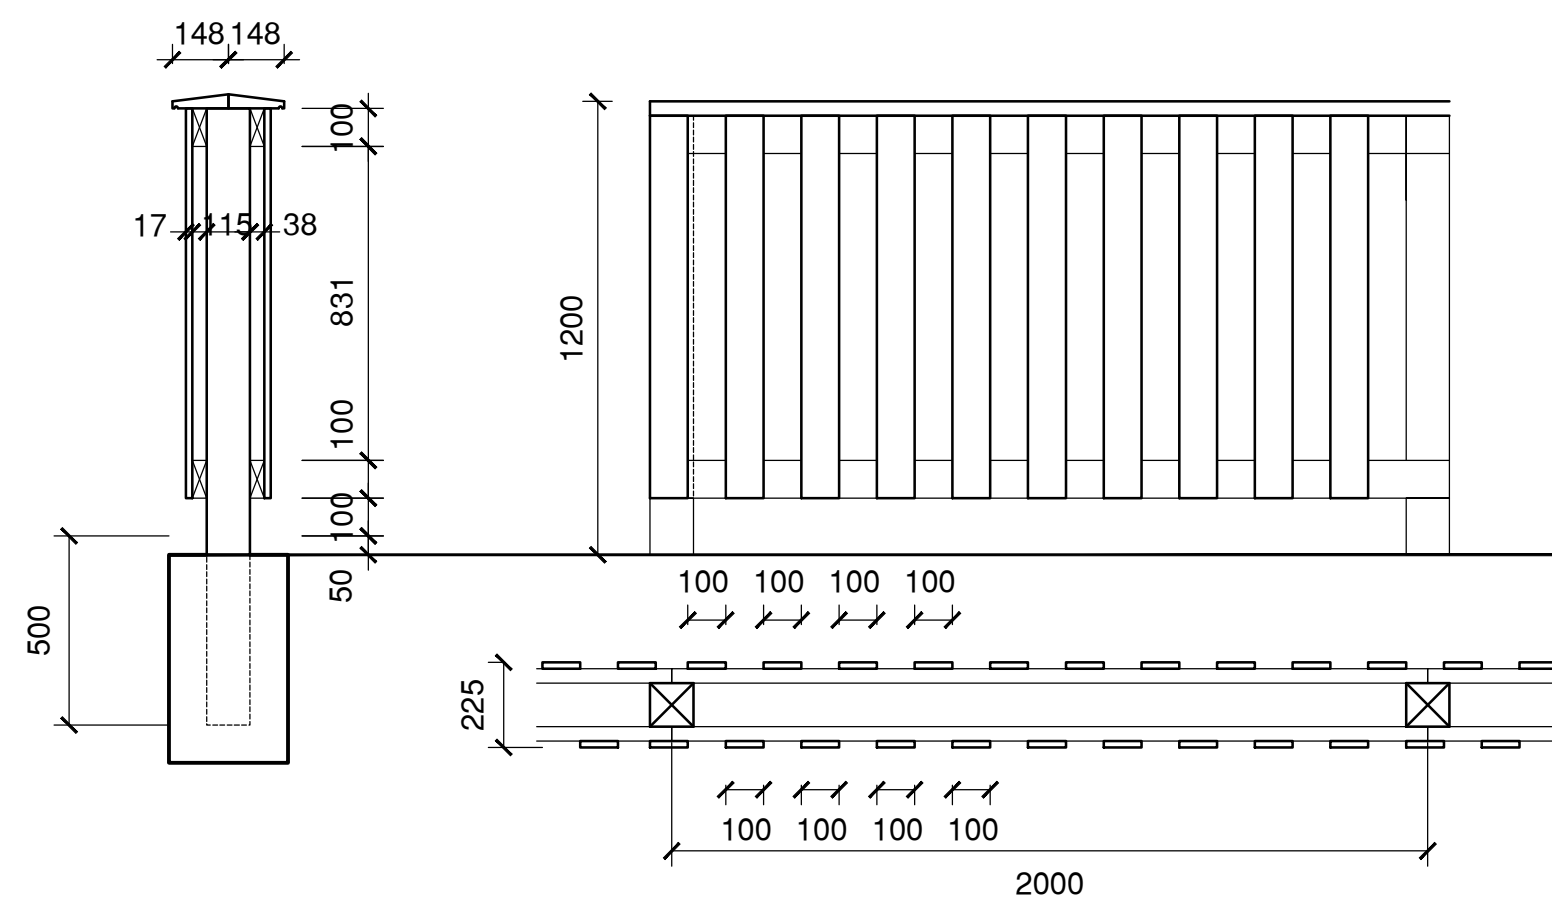

NOTES:

This drawing is produced for use in this project only and may not be used for any other purpose. NPS Property Consultants Ltd accept no liability for the use of this drawing other than the purpose for which it was intended in connection with this project as recorded on the title block fields 'Purpose for Issue' and 'File Status Code'.

This drawing may not be reproduced in any form without prior written agreement.

Do not scale from the drawing, use written dimensions only.

	REVISED BY:	DATE:	CHECKED BY:	DATE:	
SCALE BAR					
PURPOSE OF ISSUE		TENDER			
FILE STATUS CODE					
© COPYRIGHT NPS GROUP				A	
Ordnance Survey mapping reproduced by permission of & Controller of HM Stationery Office Crown Copyright. Ordnance Survey Licence No: 100022264					
		NPS Property Consultants Ltd GATEWAY PLAZA SACKVILLE STREET, BARNISLEY SOUTH YORKSHIRE, S70 9GG TEL: 01226 774605 FAX: 01226 774399 EMAIL: barnisley@nps.co.uk Head Office: Lancaster House, 16 Central Avenue, St Andrews Business Park, Norwich, NR7 0HR. Tel: 01603 790000 Fax: 01603 790001 Other Office locations can be found on our website - www.nps.co.uk			
Property Design and Management Services					
CLIENT					
Berneslai Homes					
PROJECT					
HSG 4350 Residential Development Green Street Worsborough					
TITLE					
Proposed fencing layout					
SCALE	DATE	DRAWN	CHECKED		
1:20	Jan 2014	PHepp			
FILE / DRAWING NAME				REV CODE	
PROJECT NR	ZONE	LEVEL	TYPE	ROLE	UNIQUE NR
17-14-1-1122	-	-	DR	A	016