REVISION:	DATE:	DESCRIPTION:

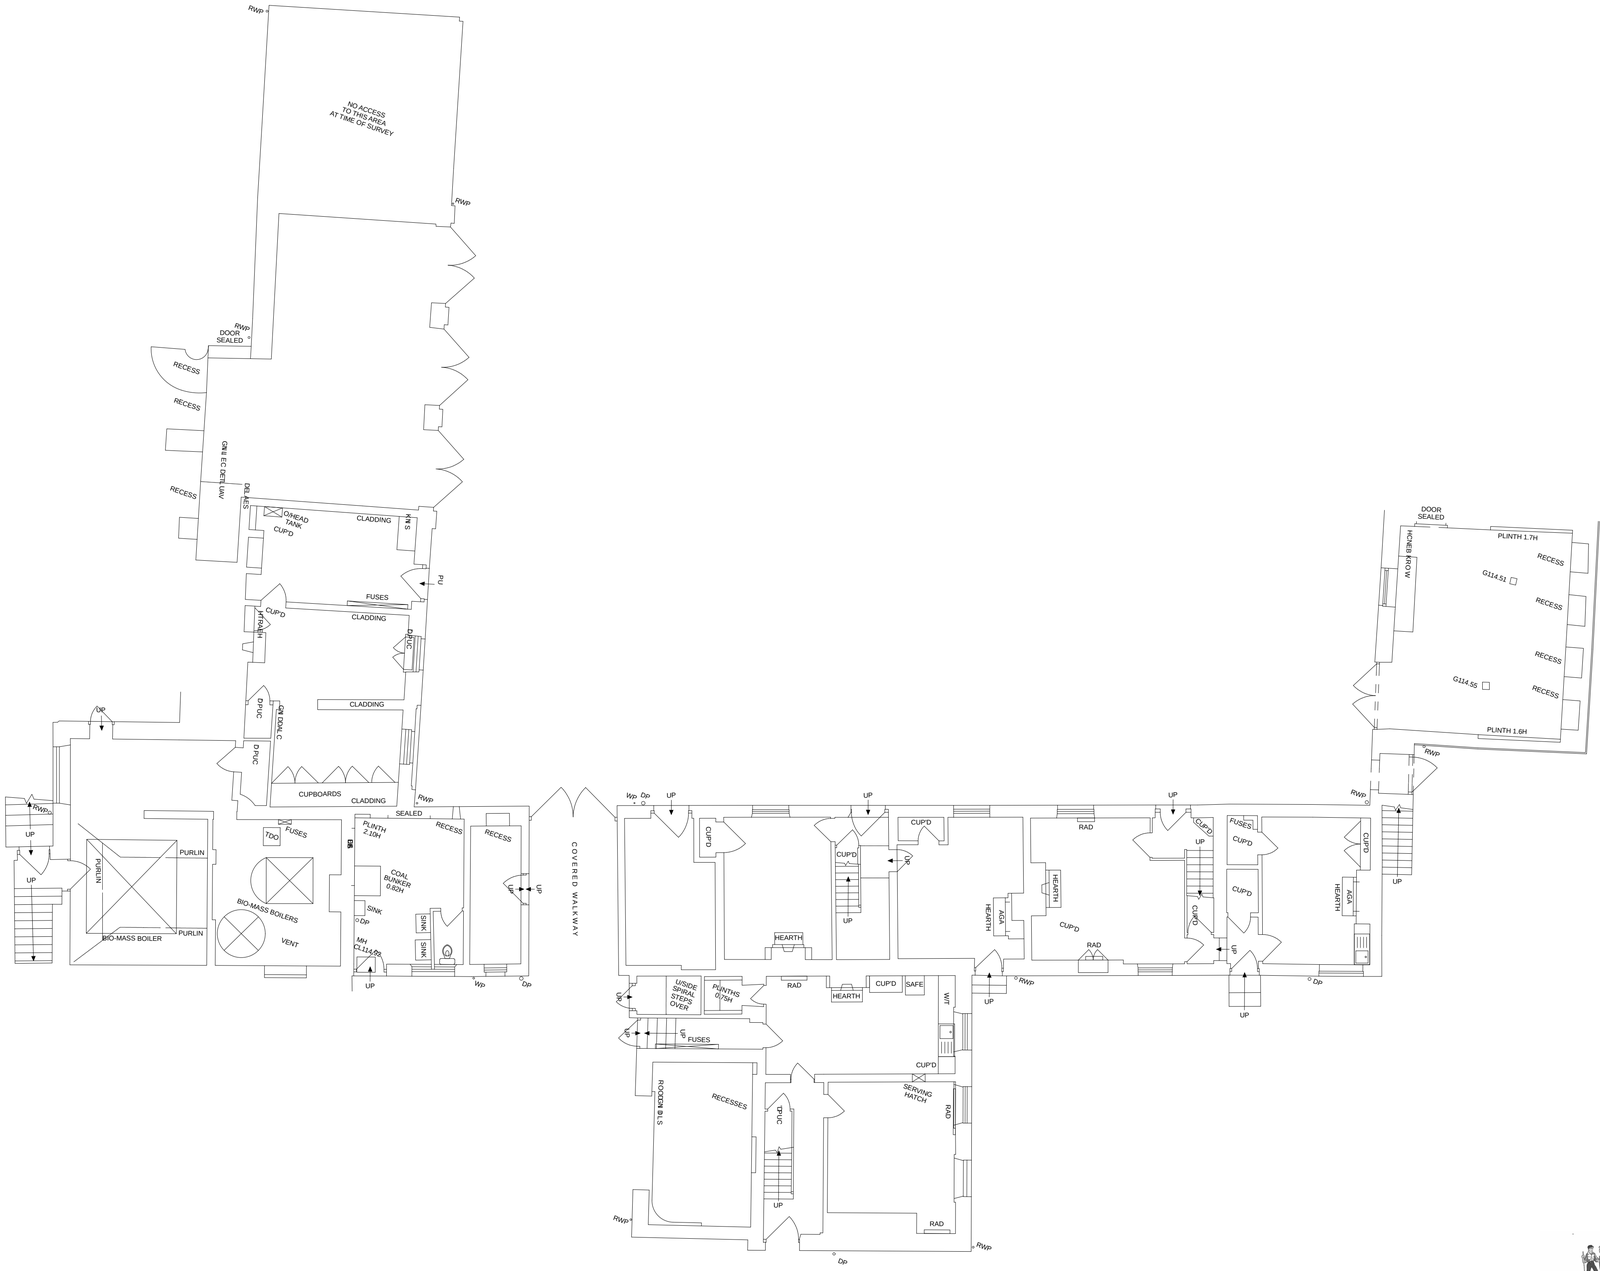

BARNSLEY Metropolitan Borough Council

CANNON HALL MUSEUM, PARK & GARDENS

heritage lottery fund

BIG LOTTERY FUND

DRAWING TITLE:
EXISTING GROUND FLOOR PLAN

JOB DESCRIPTION:
CANON HALL PARK, BARNSLEY

DRAWING SCALE:	DATE:	DRAWING REF:
1:100 @ A1	JANUARY 2016	2577.02

BAART HARRIES NEWALL
ARCHITECTS
1 WILDERHOPE HOUSE
POUNTNEY GARDENS
BELLE VUE
SHREWSBURY SY3 7LU
Fax: 01743 364944
Tel: 01743 361261