



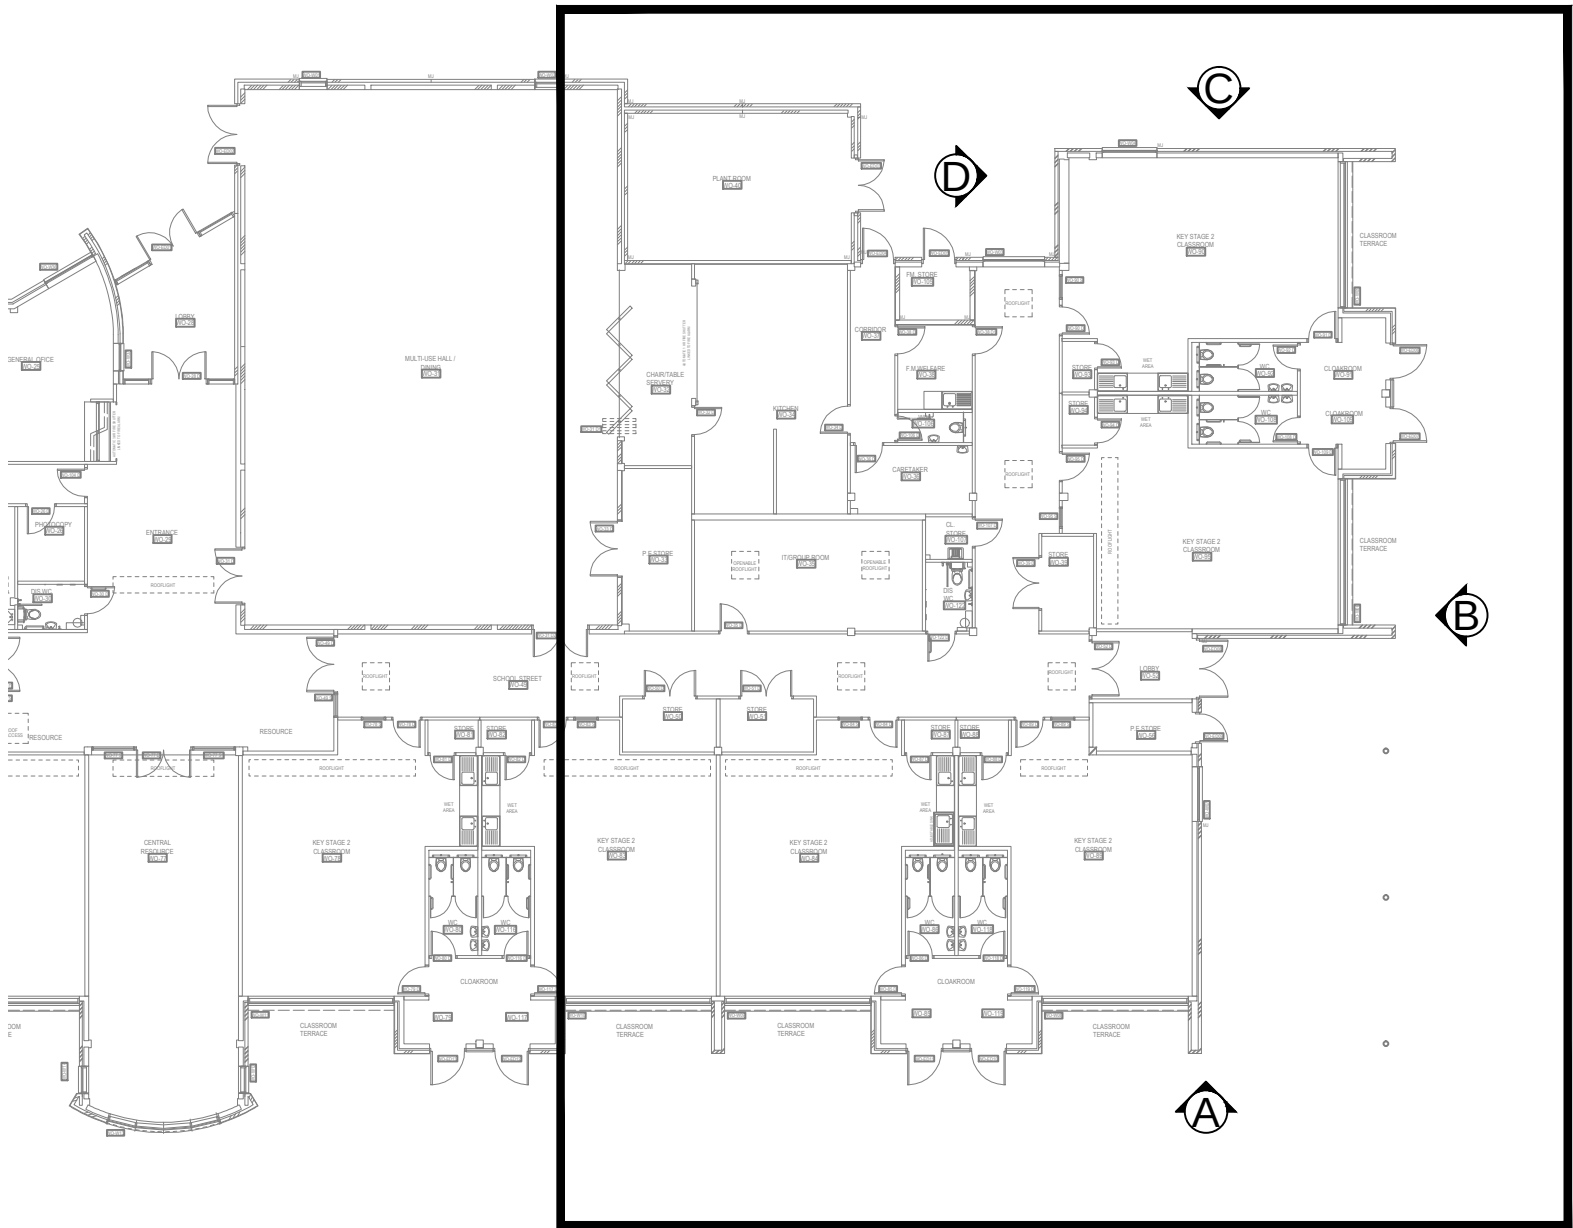


Existing Elevation Key

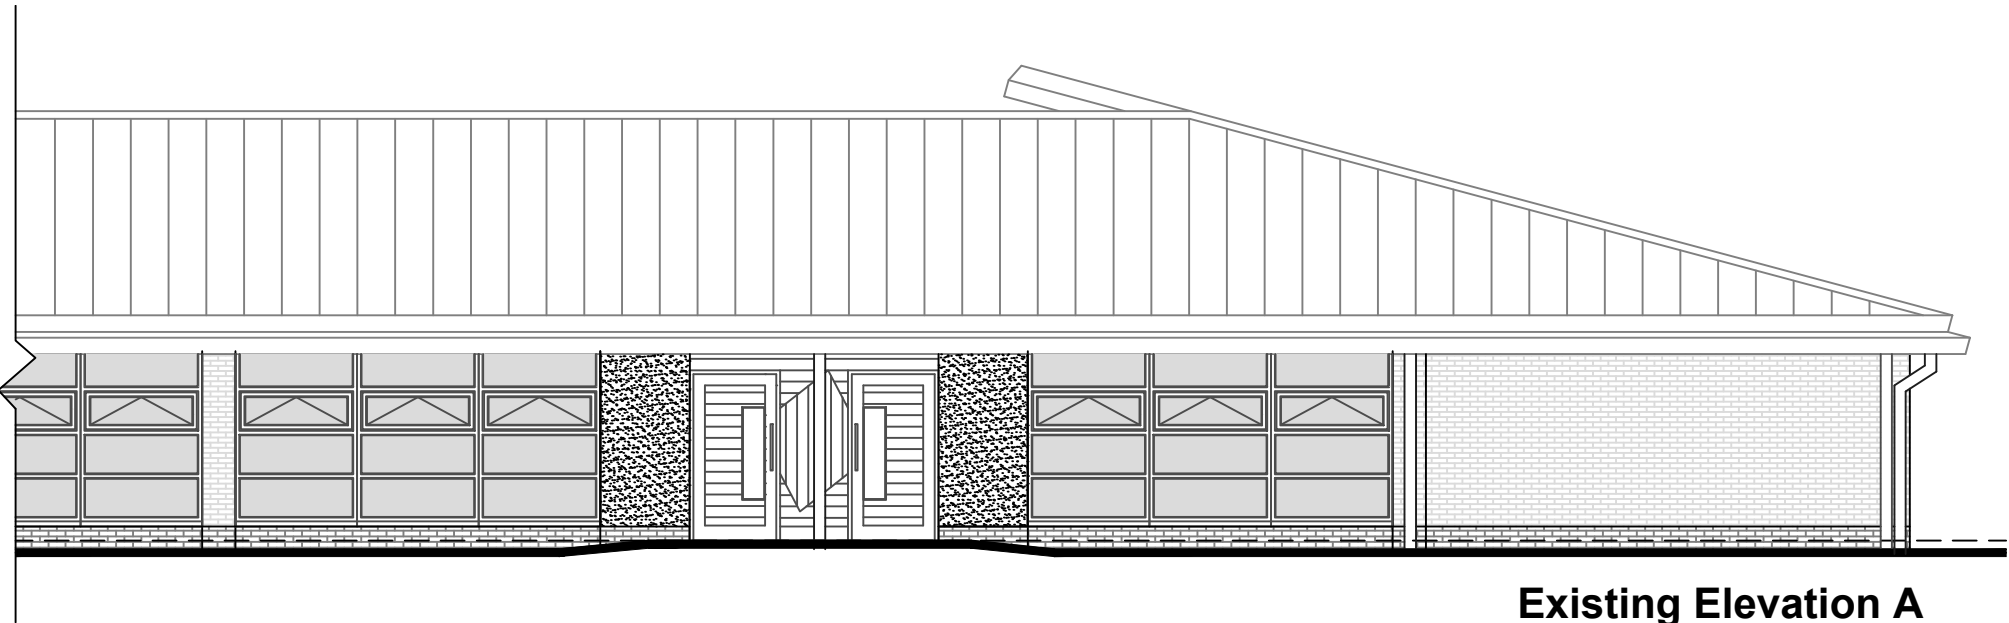


Existing Elevation A



Existing Elevation B

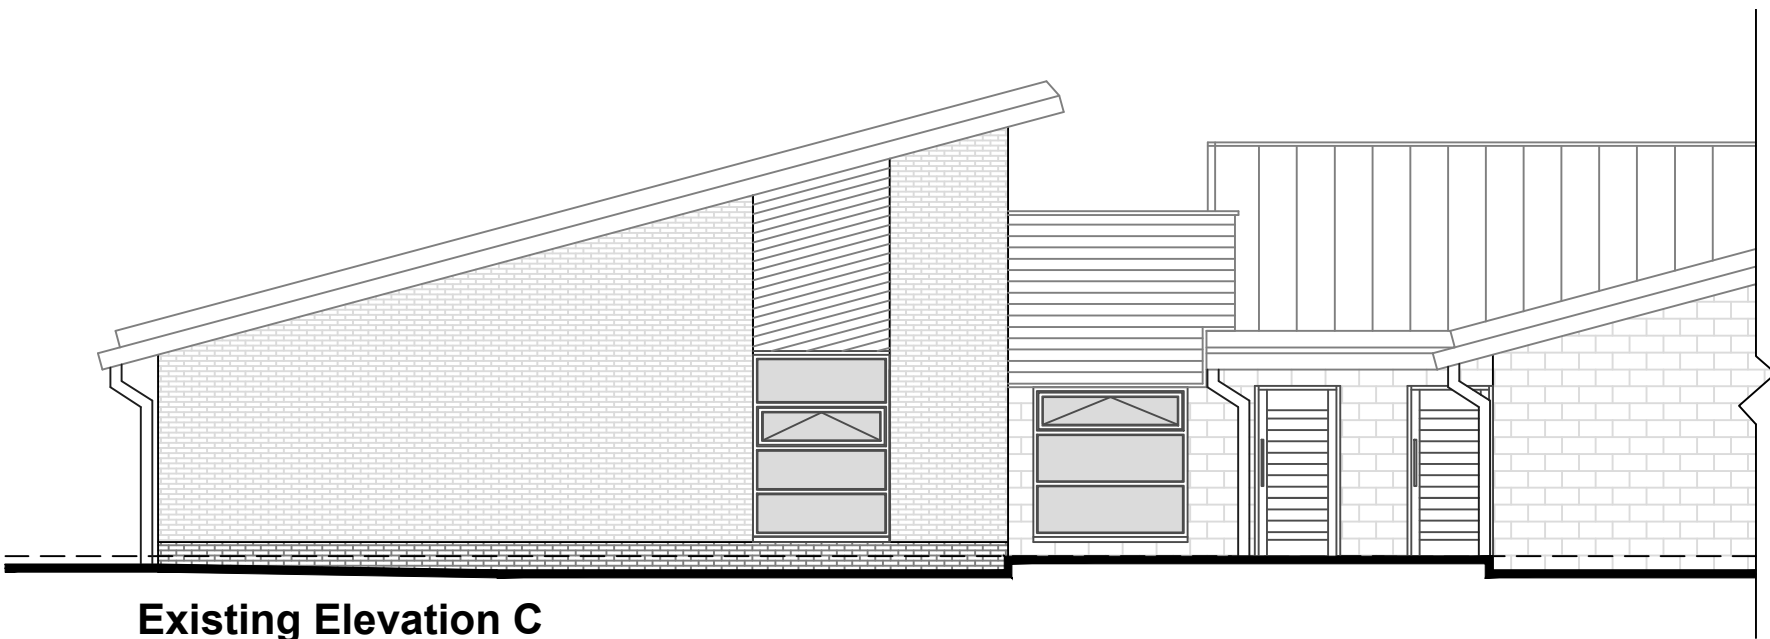

Existing Elevation C

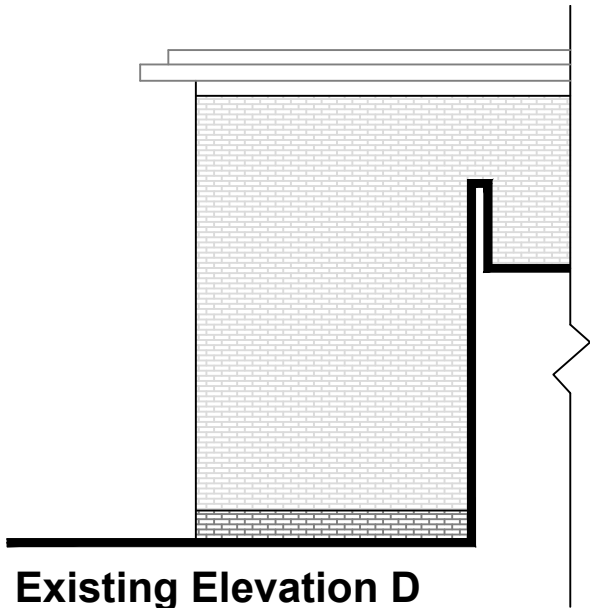

Existing Elevation D

Approved Scheme Drawing			
Client Signature			Date
Client Signature			Date
Carillion Signature			Date
Carillion Signature			Date

Revision	Date	Amendment

Carillion Government Services
Council Offices, Wellington Road, Ashton-under-Lyne, Tameside, OL6 6DL
Telephone : 0845 1212228 Fax : 0161 342-2347

Project Kings Oak Primary School
Classroom Extensions

Title Existing Part Ground Floor

Date:	Scale:	Drawn By:	Proj. No:
05.11.13	1/125@A2	MW	KING-01-A04