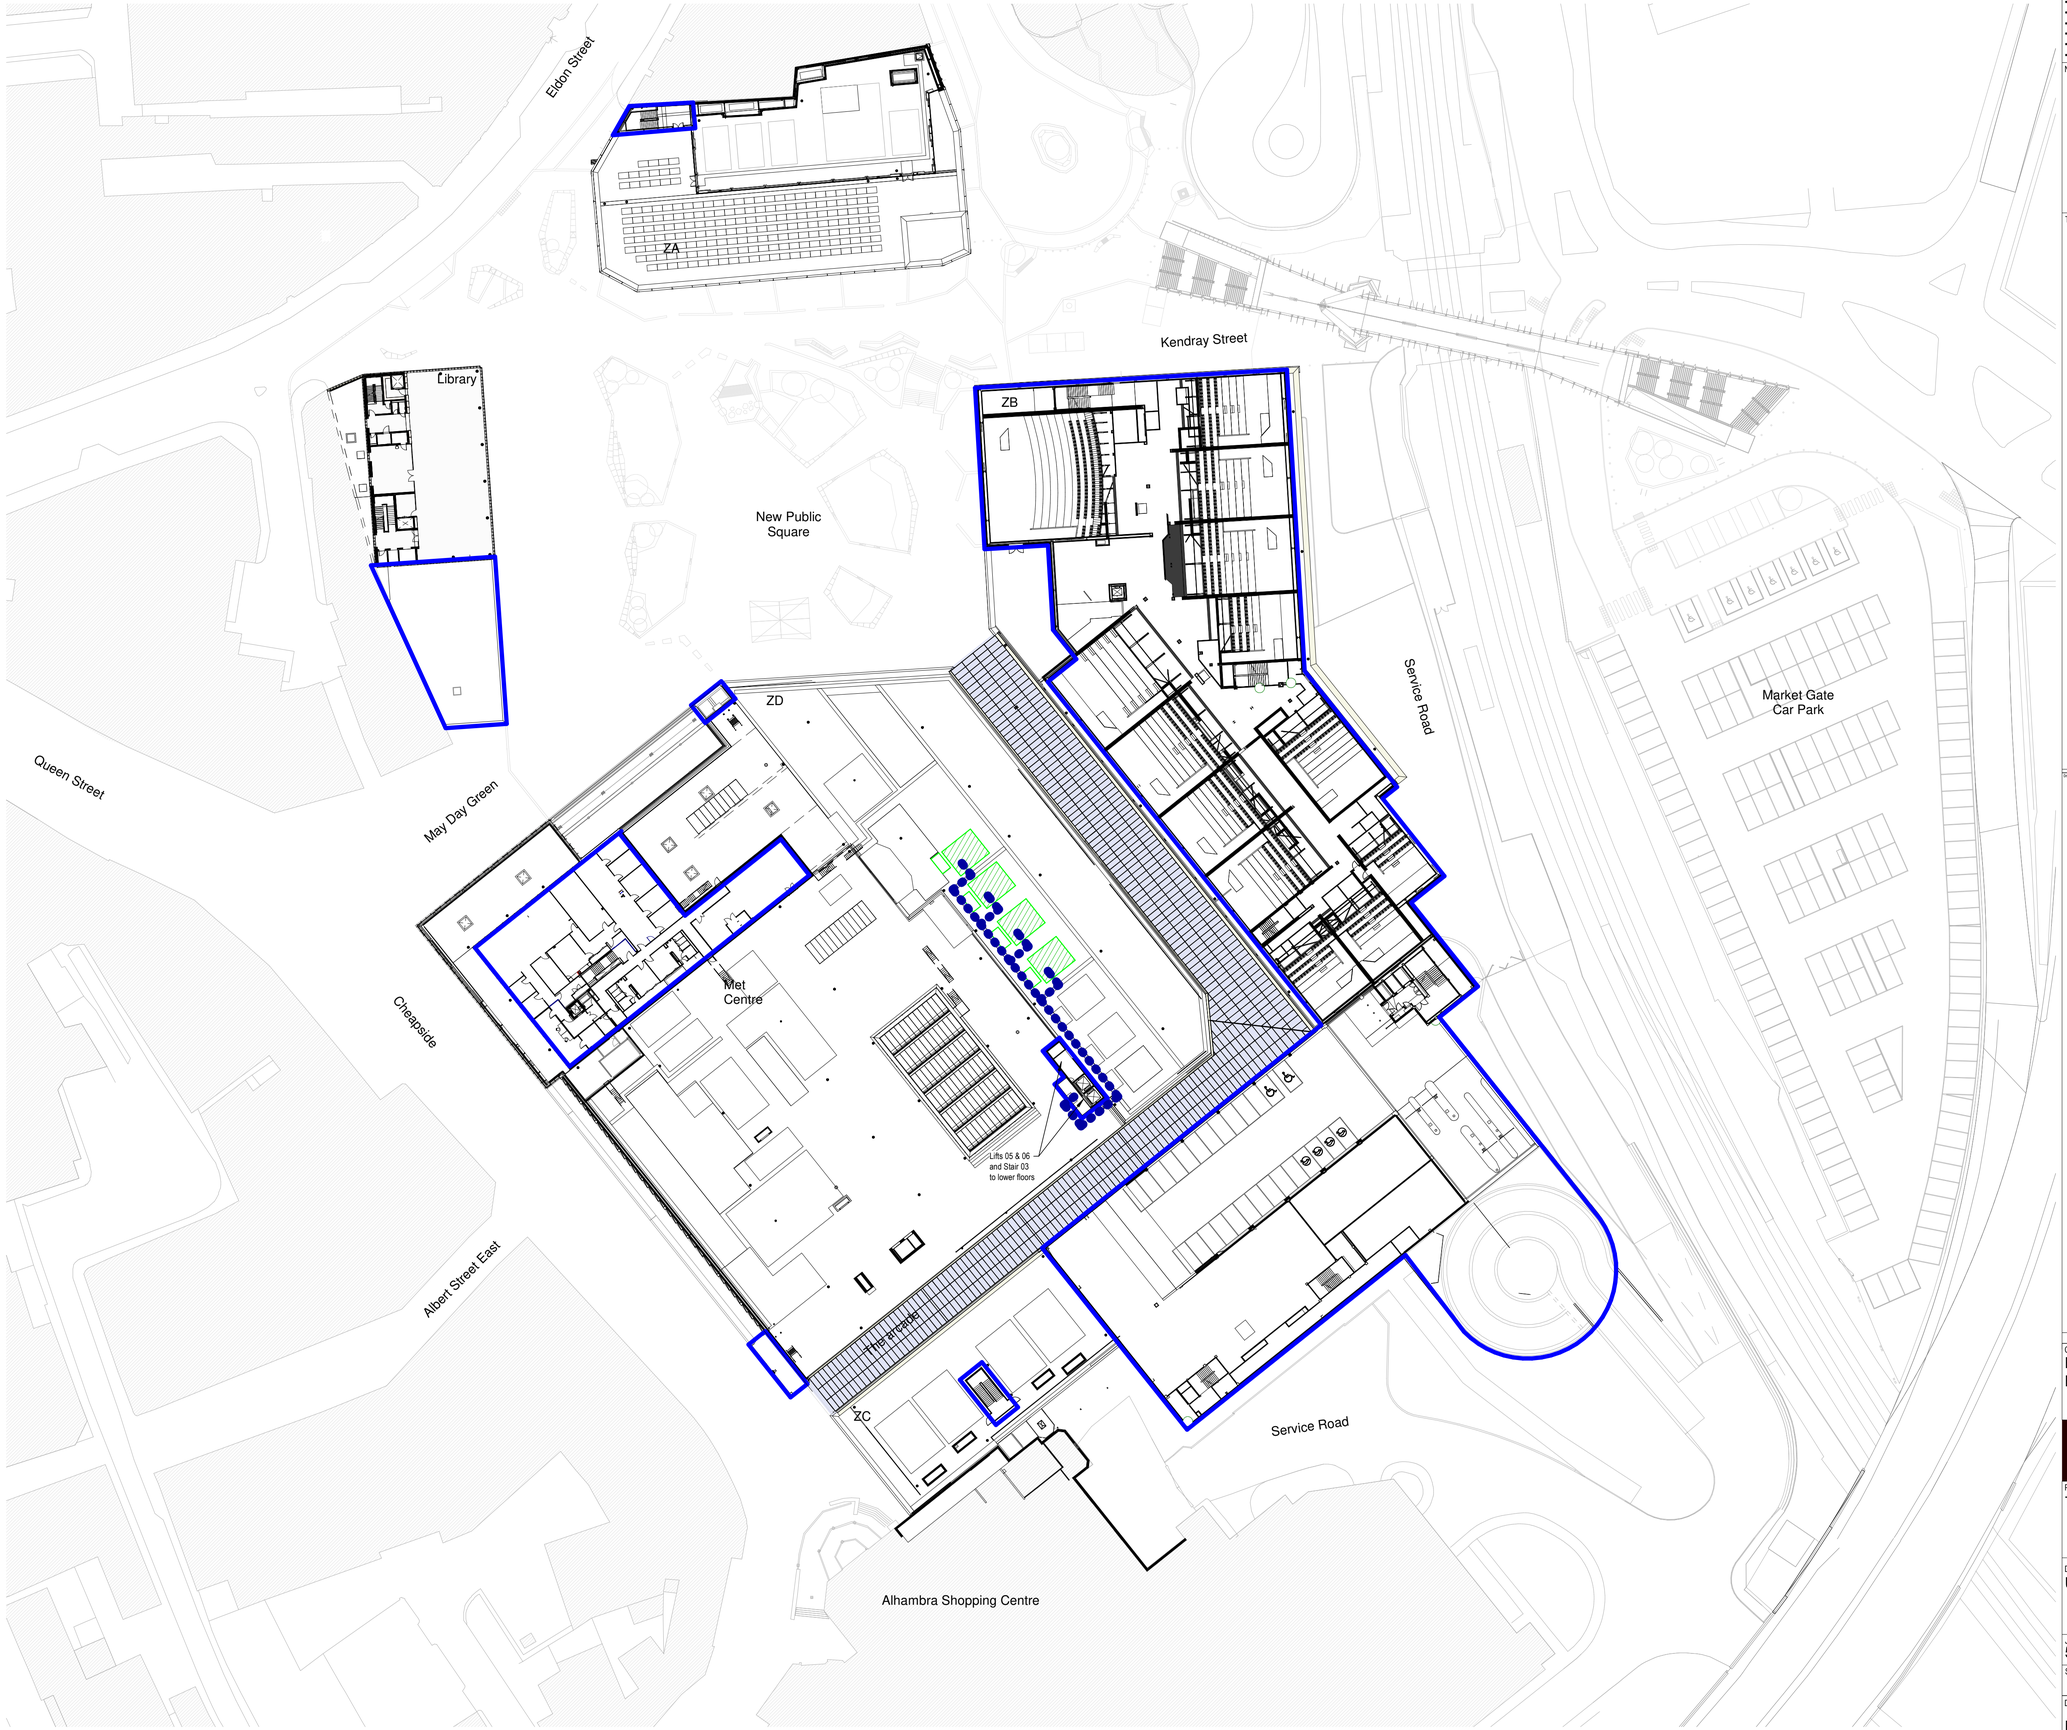

Notes:
- This drawing is copyright.
- Do not scale dimensions from this drawing.
- This drawing is to be read in conjunction with all other relevant drawings.
- All discrepancies on this drawing are to be reported to the architect.
- Do not modify any element of this drawing.
- Use drawing only for purpose(s) issued.

North Sign / Key Plan

0 1 5 10 15 25m

1:500 Scale @ A1
1:1000 Scale @ A3

The following external model files are included within this drawing:

Estate Boundary
Unit Riser
Route to plant
Unit Plant

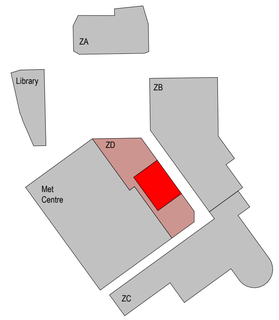

Rev	Date	Revision Notes	Dn	Rv
P0 1	28/07/21	First Issue	WL	AG

Client
Barnsley Metropolitan Borough Council

IBI Intelligence Buildings Infrastructure
www.ibigroup.com

Project
The Glass Works, Barnsley

Drawing Title
Unit SU7 Site Plan - Second Floor

Job Number	Drawing Originated Date	PAS 1192 Status Code
50727	30/11/2016	S2
Scale@A1/A3	Purpose	
1 : 500/1000	Legal	

Drawing Number
BGW2-IBI-ZD-02-SP-A-F900-SU7-0004

Revision
P0 1