



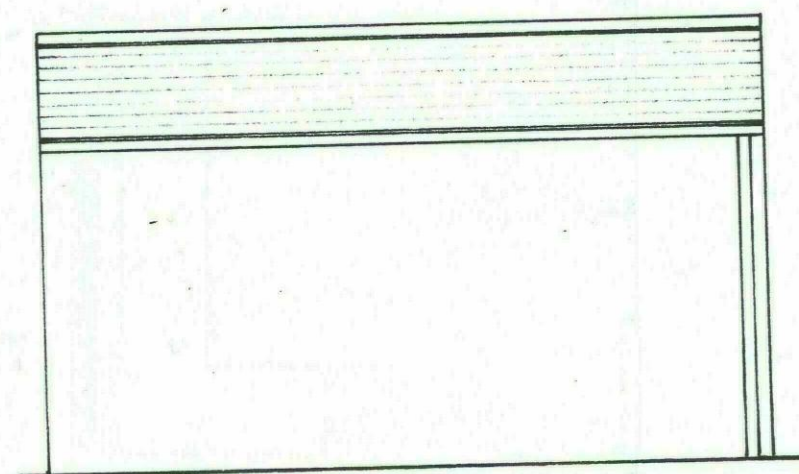

REAR ELEVATION

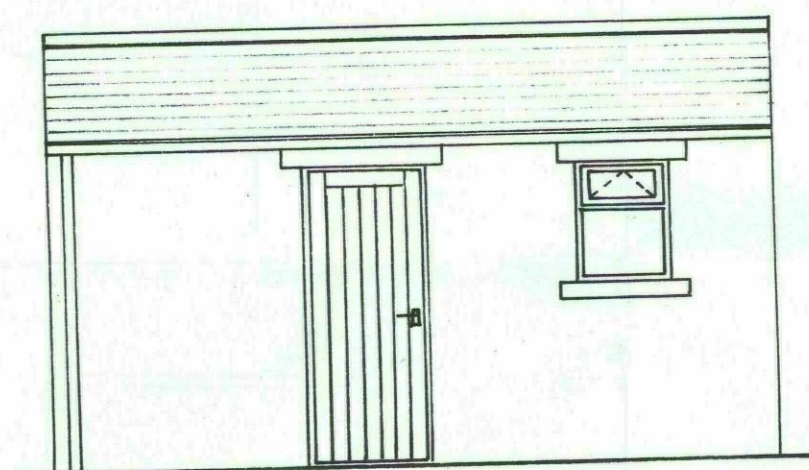


FRONT ELEVATION

Artificial stone slates on
30 x 25 finished battens
Roof membrane
Wood trusses @ 600 c/s
100 x 50 wall plates


Outer leaf in coursed stone
hid 5 m.s. to 100m conc blocks
50 mm cavity.
b.p.c to head, sill & reveals

100m concrete floor laid on
2000g R.P.M. & tied to d.p.c.
100m hardcore & blinding.
Double glazed casement
windows


concrete found blocks
600 x 150 conc founds.

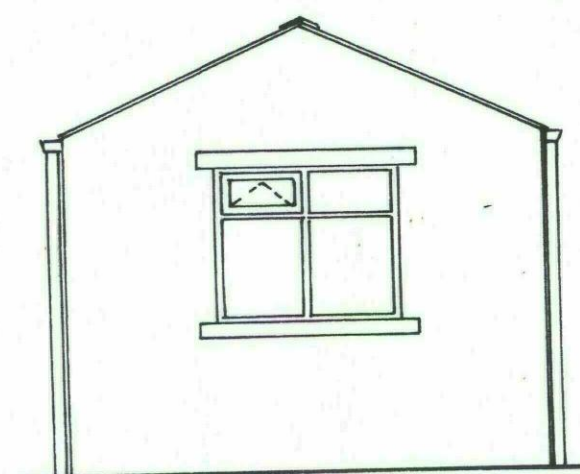


SIDE ELEVATION

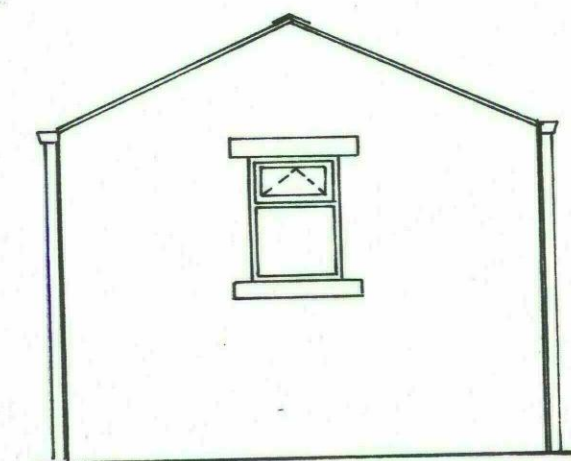


SIDE ELEVATION

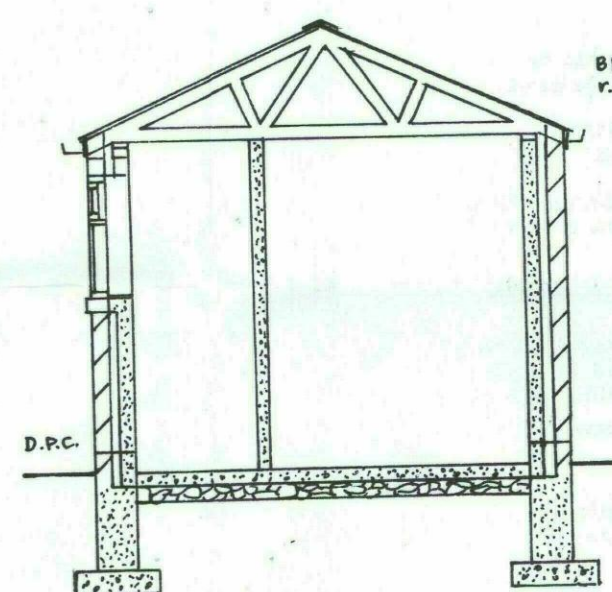

SECTION

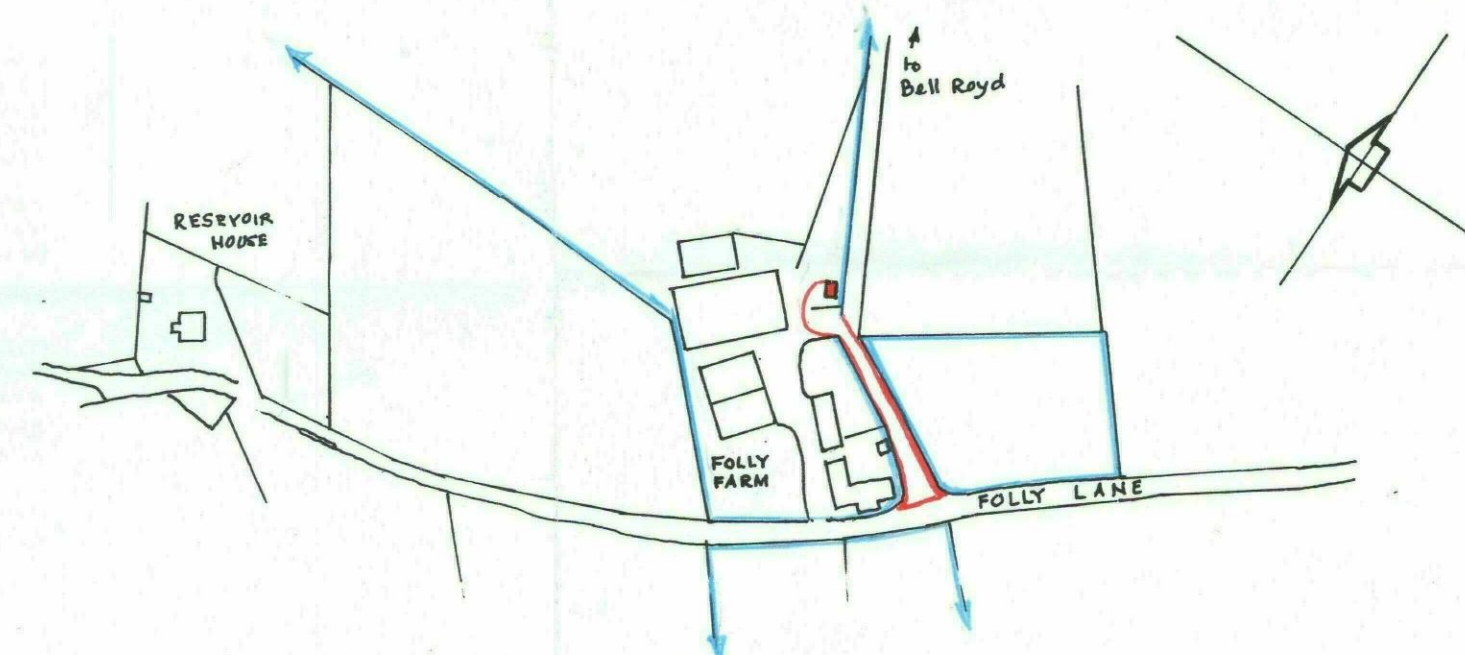

SITE PLAN 1/2500.

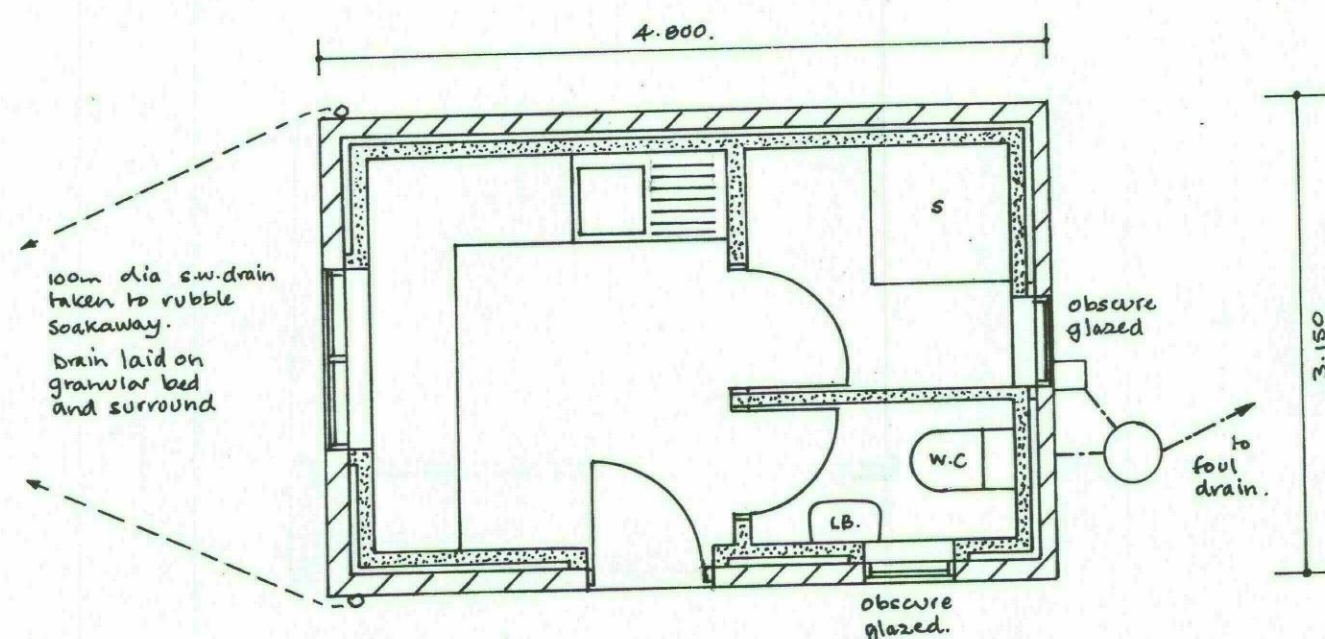

PLAN

ERECTION OF STAFF ROOM AND SANITARY FACILITIES
AT FOLLY FARM, FOLLY FARM, THURLSTONE S36 7QF
FOR BRADWELL EQUESTRIAN.

SCALE: 1 - 50.