
Ordnance Survey®

# OS Sitemap®

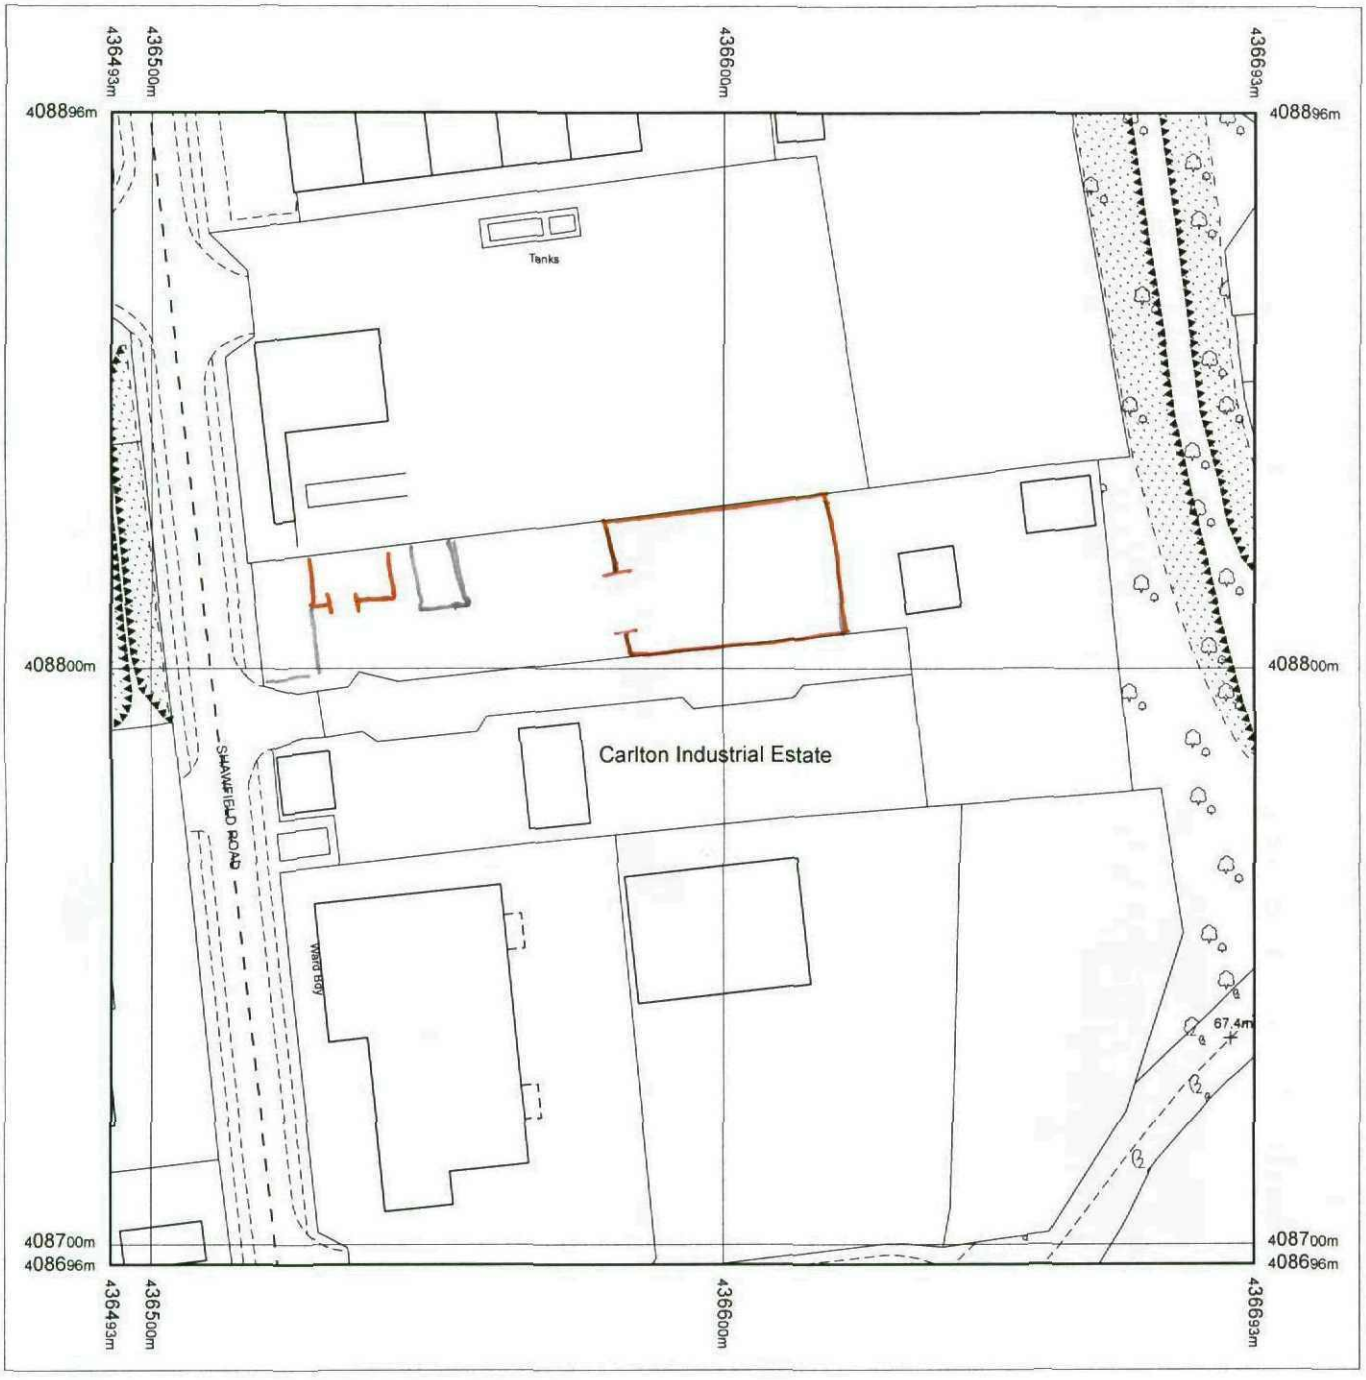


Produced 04.02.2011 from the Ordnance Survey National Geographic Database and incorporating surveyed revision available at this date. © Crown Copyright 2011.

Reproduction in whole or part is prohibited without the prior permission of Ordnance Survey.

Ordnance Survey, the OS Symbol and OS Sitemap are registered trademarks of Ordnance Survey, the national mapping agency of Great Britain.

The representation of a road, track or path is no evidence of a right of way.


The representation of features as lines is no evidence of a property boundary.

Metres
0 20 40

Scale 1:1250

Supplied by: **Barnsley MBC**
Serial number: 00028700
Centre coordinates: 436593 408796.5

Further information can be found on the OS Sitemap Information leaflet or the Ordnance Survey web site: www.ordnancesurvey.co.uk

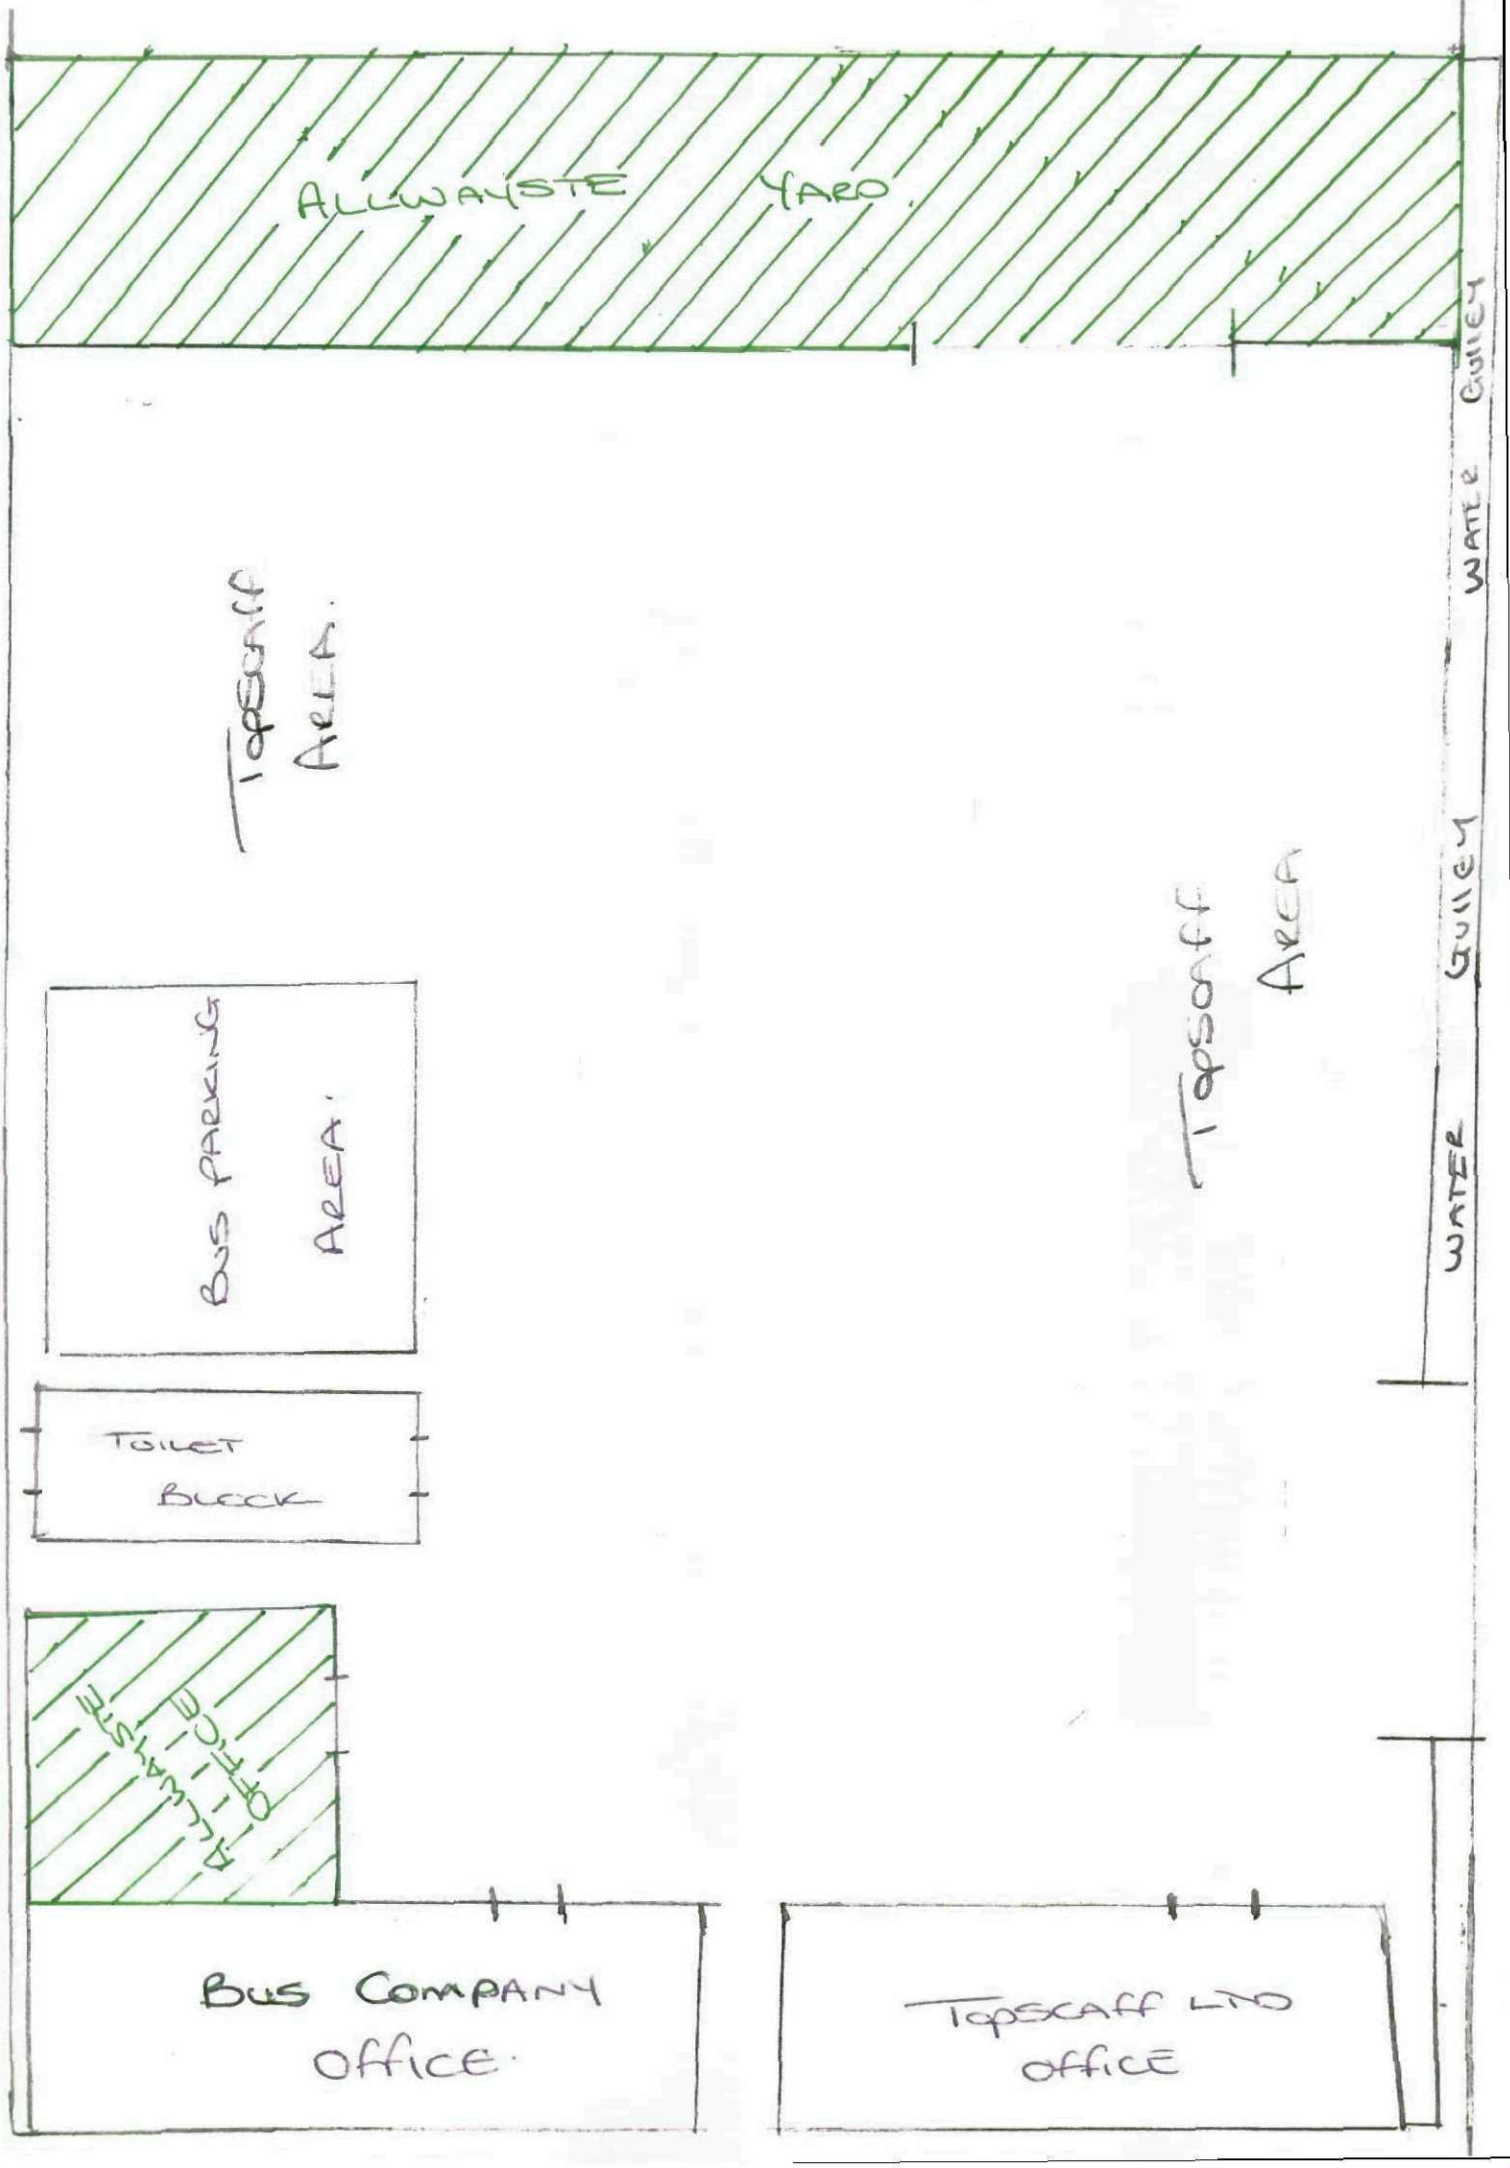
DOC REF. - AL405
ALLWAYSTE YARD.
TOPSOIL AREA.
WATER GULLEY
TOPSOIL AREA
WATER GULLEY
BUS PARKING AREA.
TOILET BLOCK
BUS COMPANY OFFICE
TOPSOIL LTD OFFICE

DOC REF. - AL10SB.

# SITE PLAN.

