




Drawing No.	Rev No.
MCP001 -006	

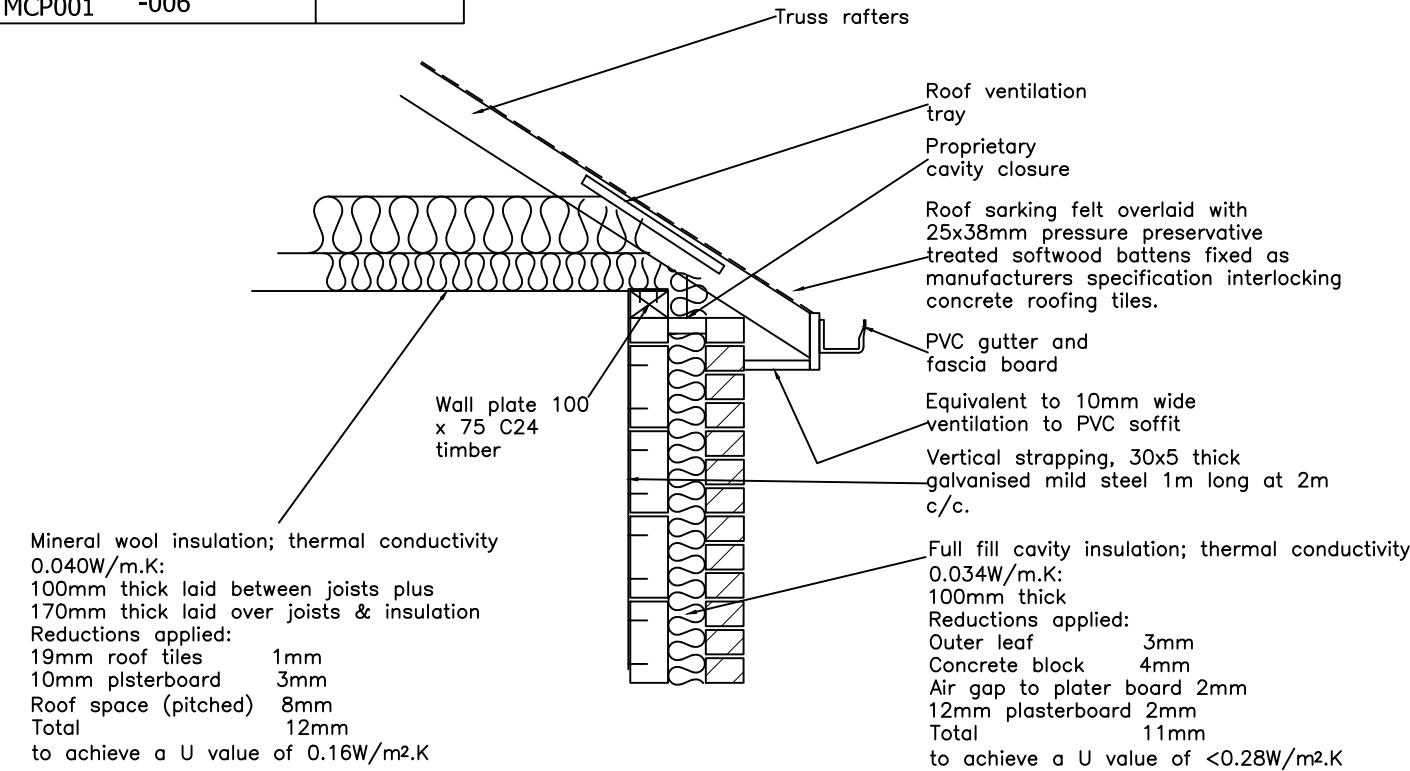


EAVES DETAIL MAIN ROOF
(1:20)

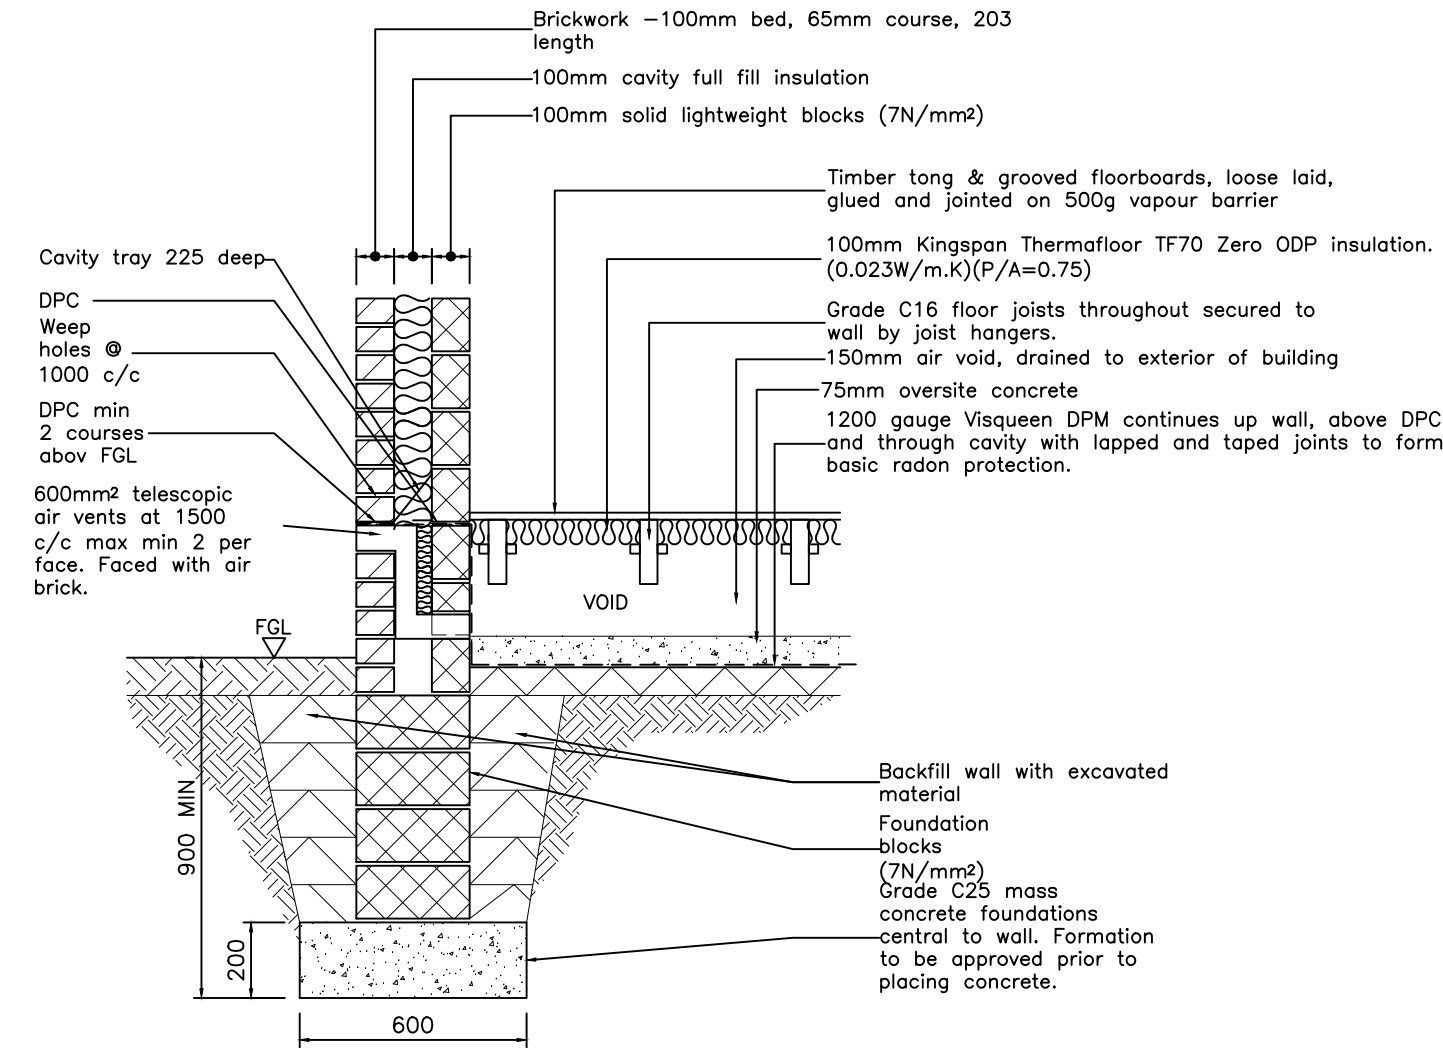

FOUNDATION/GROUND FLOOR DETAIL
(1:20)

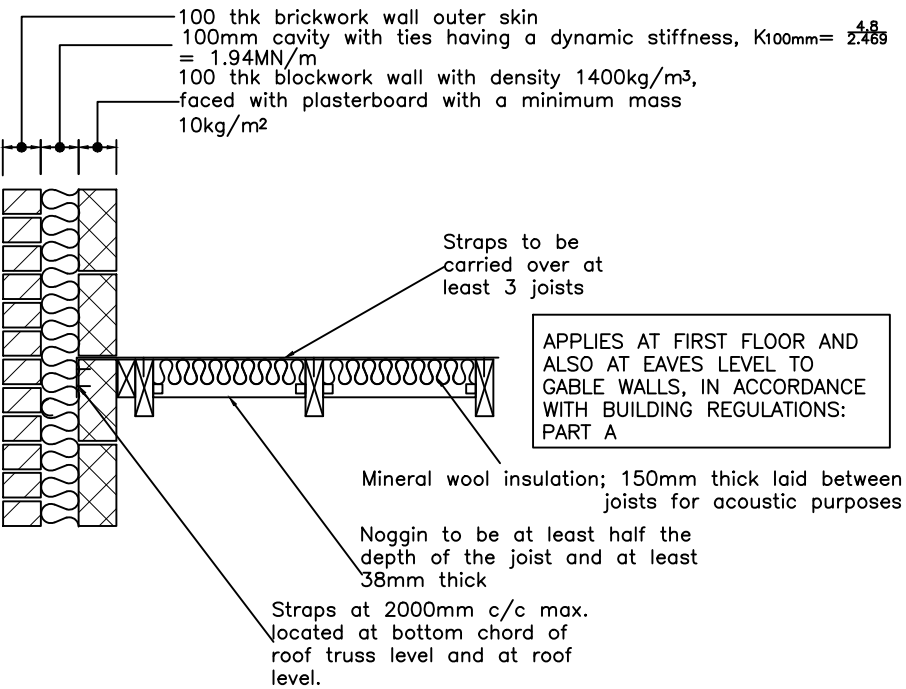

STRAP DETAIL
(1:20)

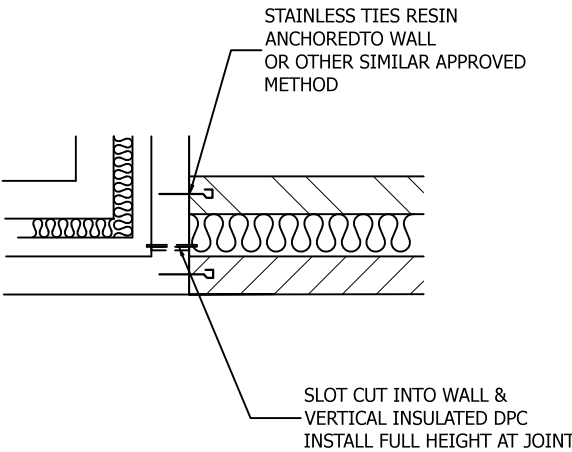

WALL JOINT DETAIL
(1:20)

DO NOT SCALE: Contractor to check all dimensions and report any omissions or errors

NOTES

Rev	Description	By	Chk	App	Date
JRB DESIGNS Ltd 1 Saville Road Cudworth Barnsley S72 8LT Tel: 01226 383542 Fax: 01226 380078 Mob: 07970 541192 Email: john@jrbdesigns.co.uk This drawing is copyright. © jrbdesigns Ltd.					
Client		MRS. C PANTRY			
Drawing Title		DETAILS 1			
Address		19 CROPTON ROAD ROYSTON BARNSELEY S71 4JJ			
Project Title:		PROPOSED SINGLE REAR & TWO STOREY SIDE EXTENSION			
Purpose of Issue:		PLANNING			
Drawing Status		FIRST ISSUE			
Scale at A3 AS SHOWN	Drawn By JRB	Date 14/01/2019			
Checked By	Date 14/01/2019	Approved By	Date 14/01/2019	Revision	
Project No. MCP001		Drawing No. 006		Revision -	
APPROVAL ☒ INFORMATION ☐ TENDER ☐ CONTRACT ☐ CONSTRUCTION ☐					