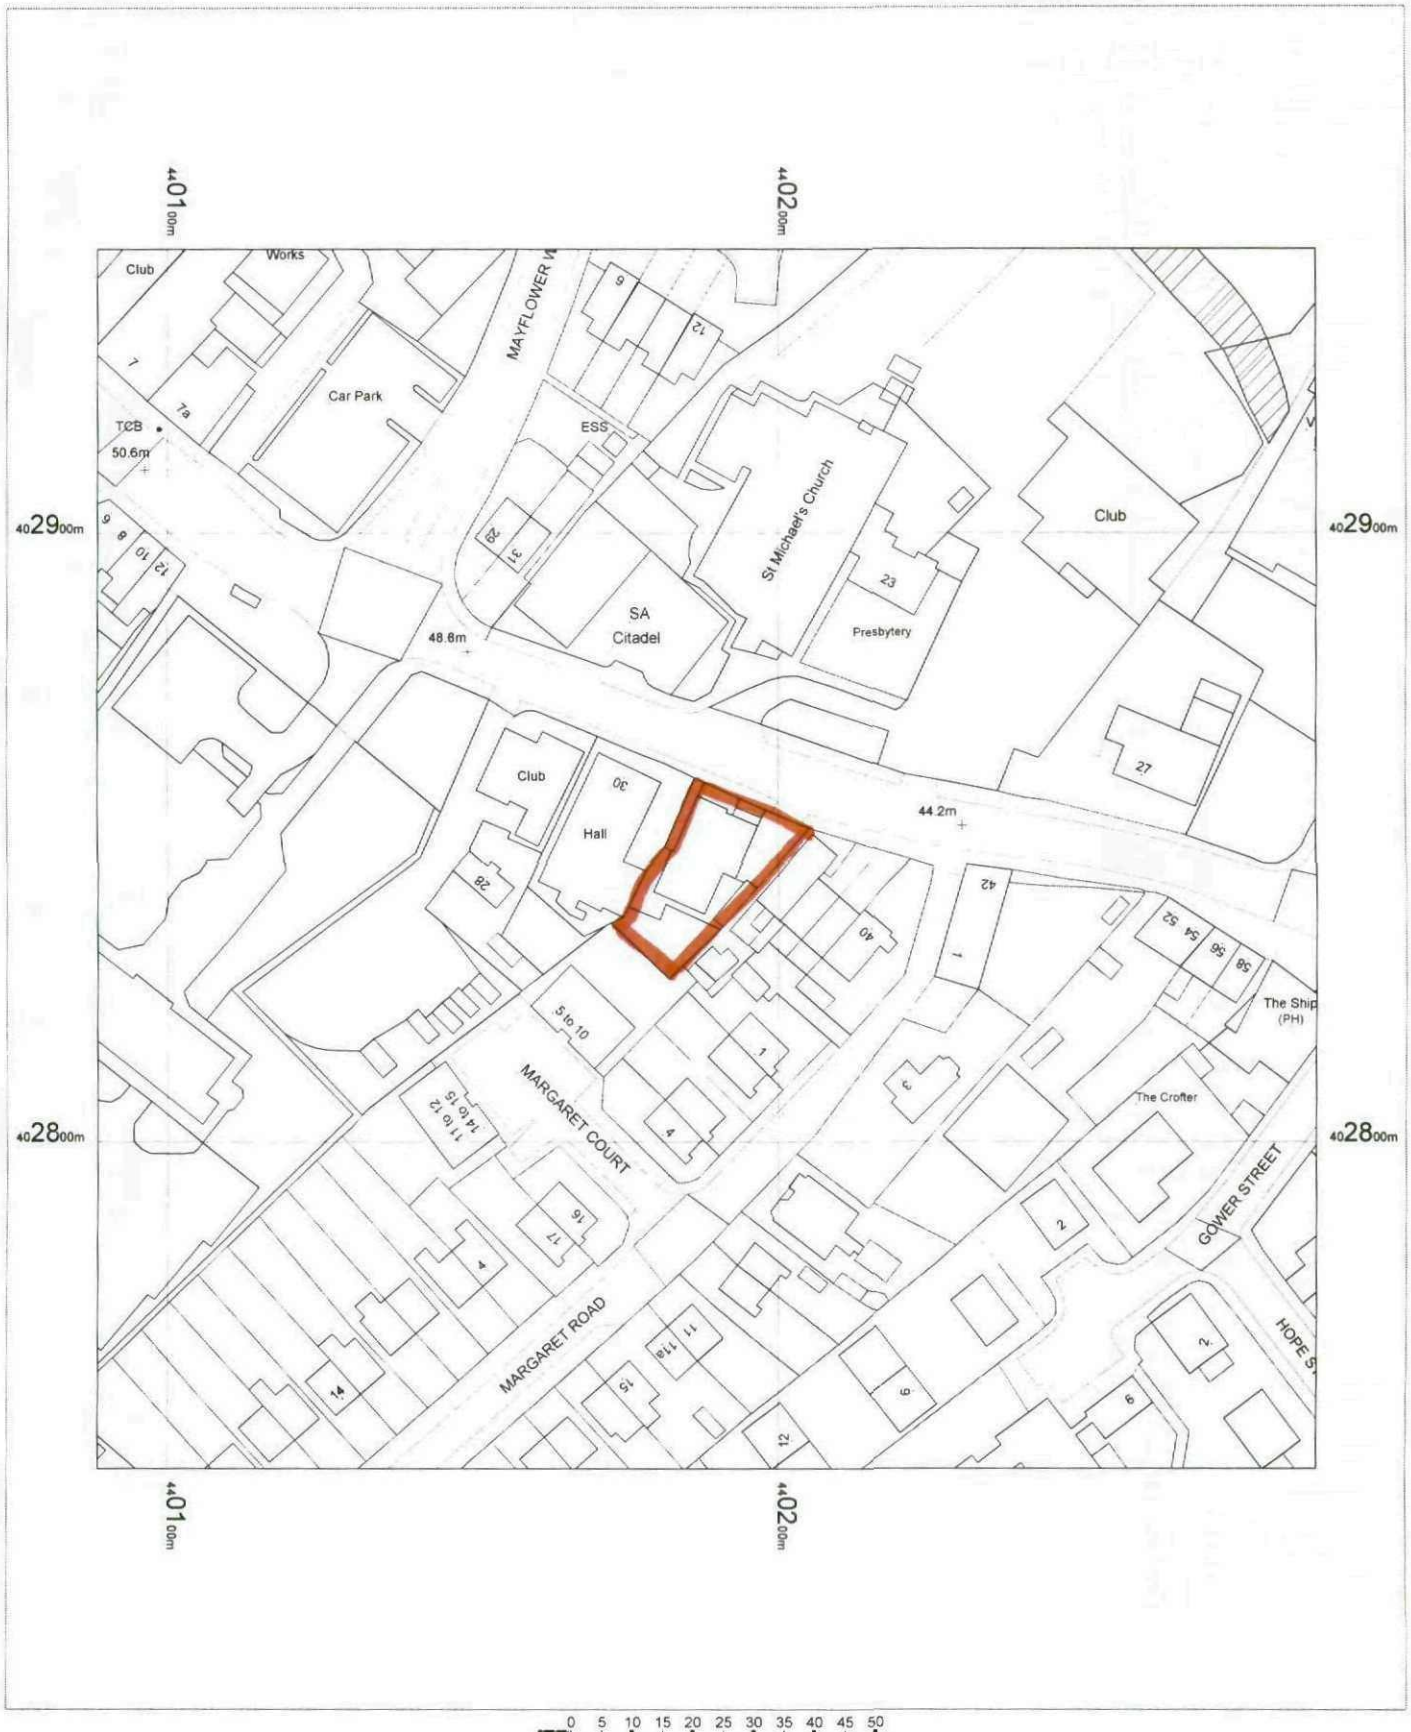


32 PARK STREET
WOMBWELL
S73 0HF


OS Mastermap
28 March 2011, ID: BW1-00065478
maps.blackwell.co.uk

1:1250 scale print at A4, Centre: 440189 E, 402846 N

©Crown Copyright. Licence no. 100041040

Mapping sourced from Ordnance Survey

BLACKWELL'S
www.blackwellmapping.co.uk
TEL: 0114 268 7658
maps.sheffield@blackwell.co.uk

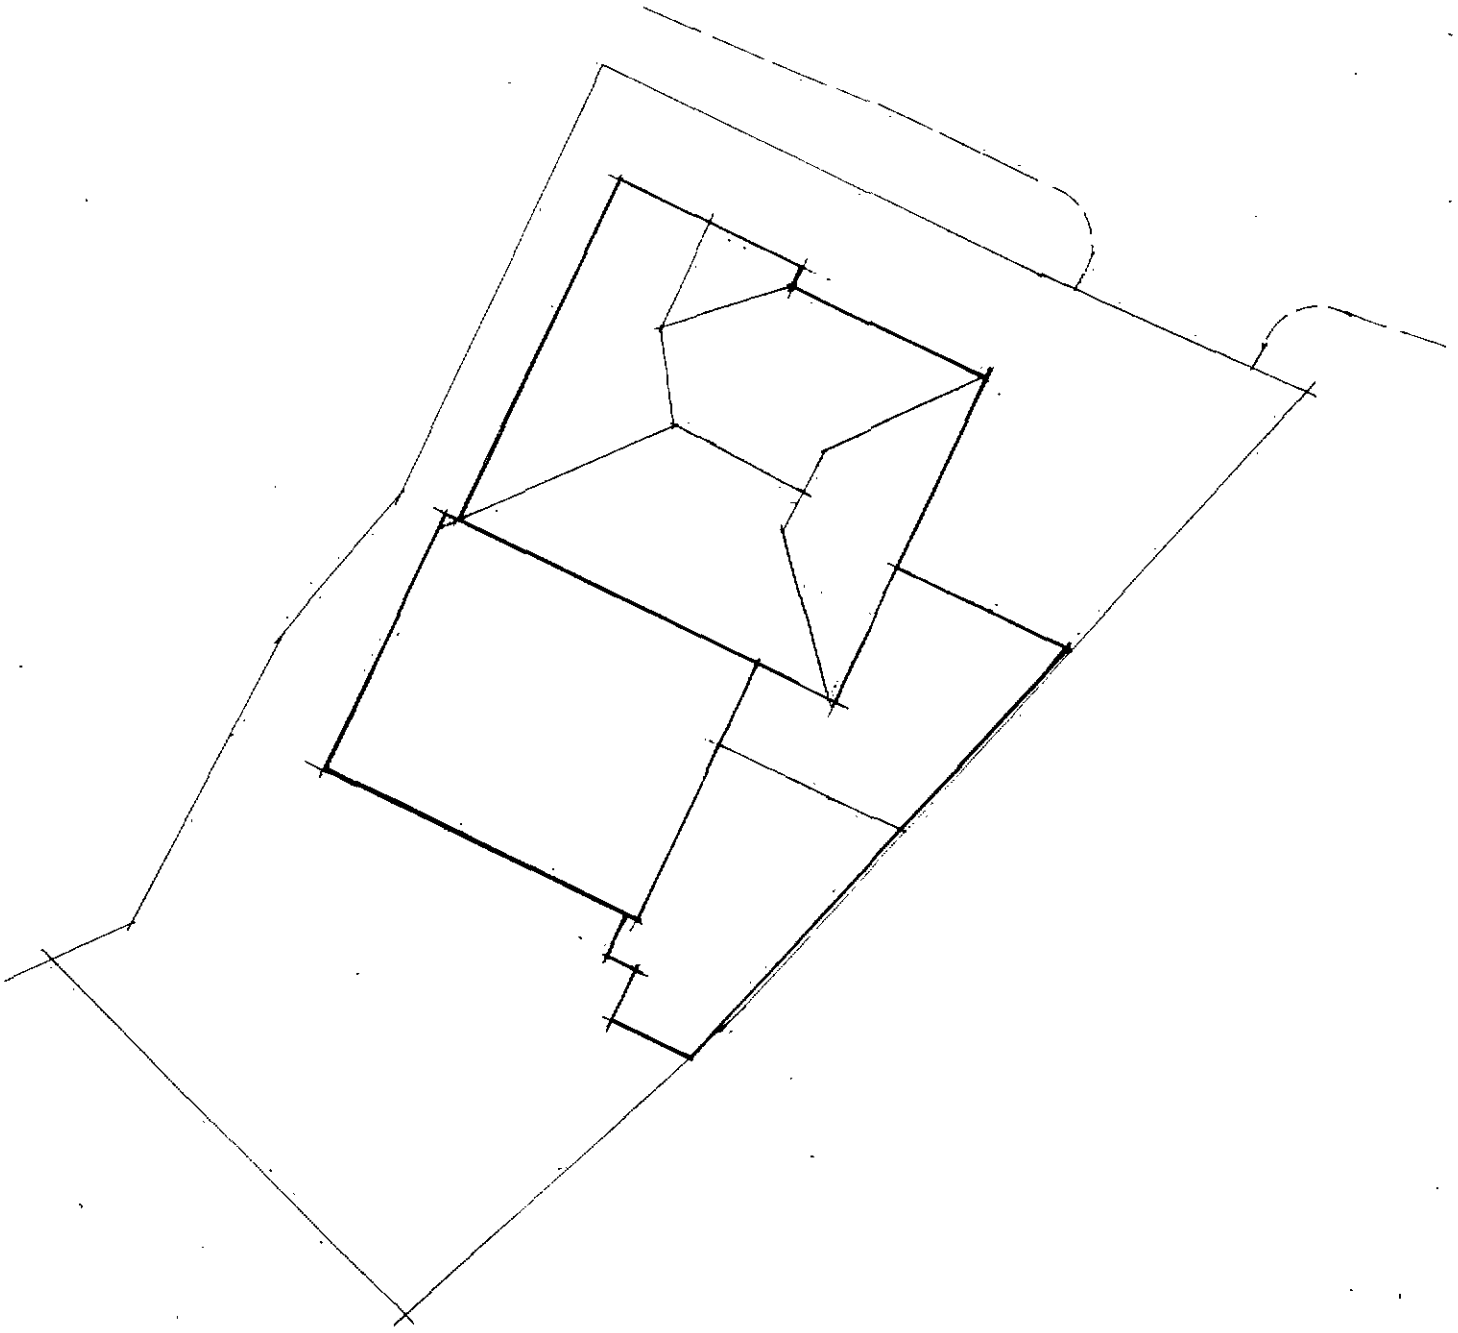

Architectural Design Services Ltd
53 Haugh Road
Rawmarsh
Rotherham
South Yorkshire
S62 7AP

telephone/fax 01709 522818
mobile 07941 555004
e-mail ads4plans@aol.com

N

Scale 1 : ~~2500~~ ~~1250~~ 200