Graphical Scale 1:1250

0 5 10 15 20 30 40 50 60 70 80 90 100m

Drawn by :	AJP		Date :	20.06.2019	Scale :	1:1250	@	A3			
Status :		Preliminary		Presentation		Tender		Construction		Last Issue	
Date :			15.06.18								
Approved by :			TR								

Revision		Date	Drawn	Approved
P1	Issued for planning approval	20.06.2019	AJP	TR

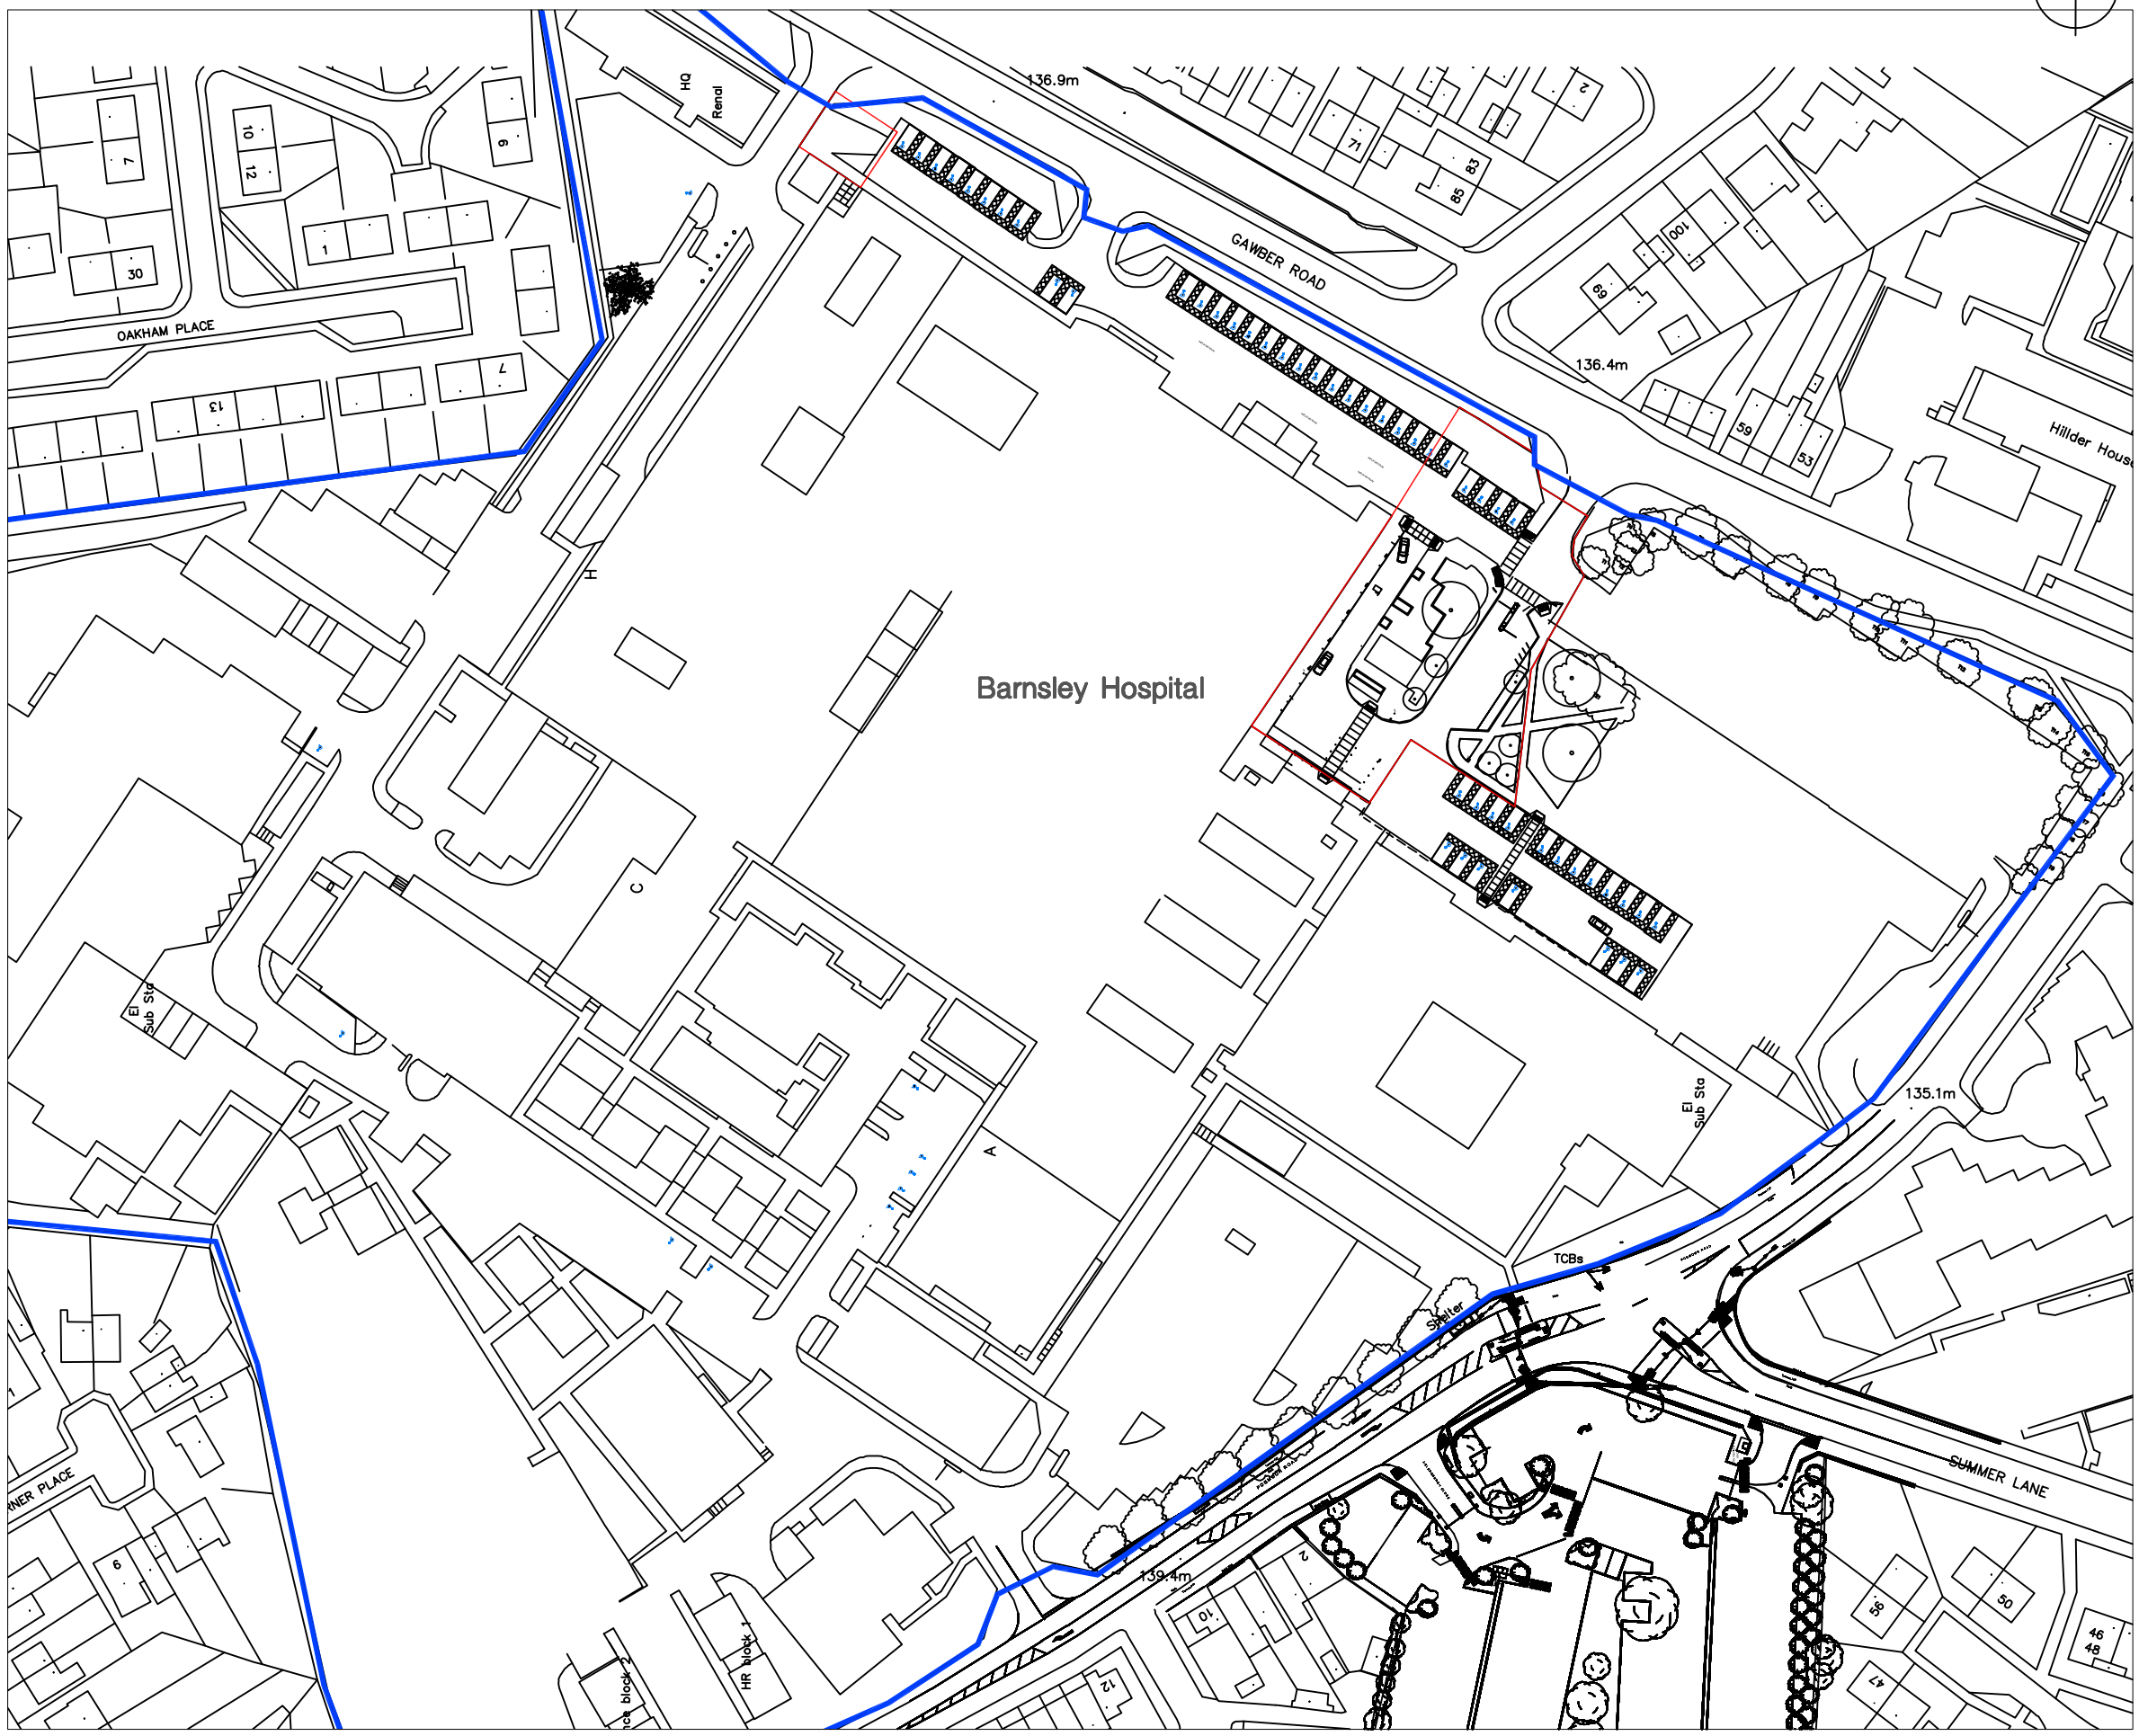

Site Location Plan

Client :
Barnsley Hospital NHS Foundation Trust

Project :
New Co-located Childrens ED and CA Unit

Drawing No. :
0101

Project No. :
3350-03

Drawing Title :
BPU-RCA-00-00-DR-A-0101-Site_Location_Plan S1 P1

[Project Code] [Originator] [Volume Div.] [Level Div.] [File Type] [Role] [File Number] [File Description] [Suitability.] [Rev.]

Sheffield Studio | 3 Vincent House | Solly Street | Sheffield | S1 4BB | 0114 2737050

www.racecottam.com

RACE COTTAM ASSOCIATES

© This drawing is the copyright of Race Cottam Associates Ltd. Do not scale from this drawing.