
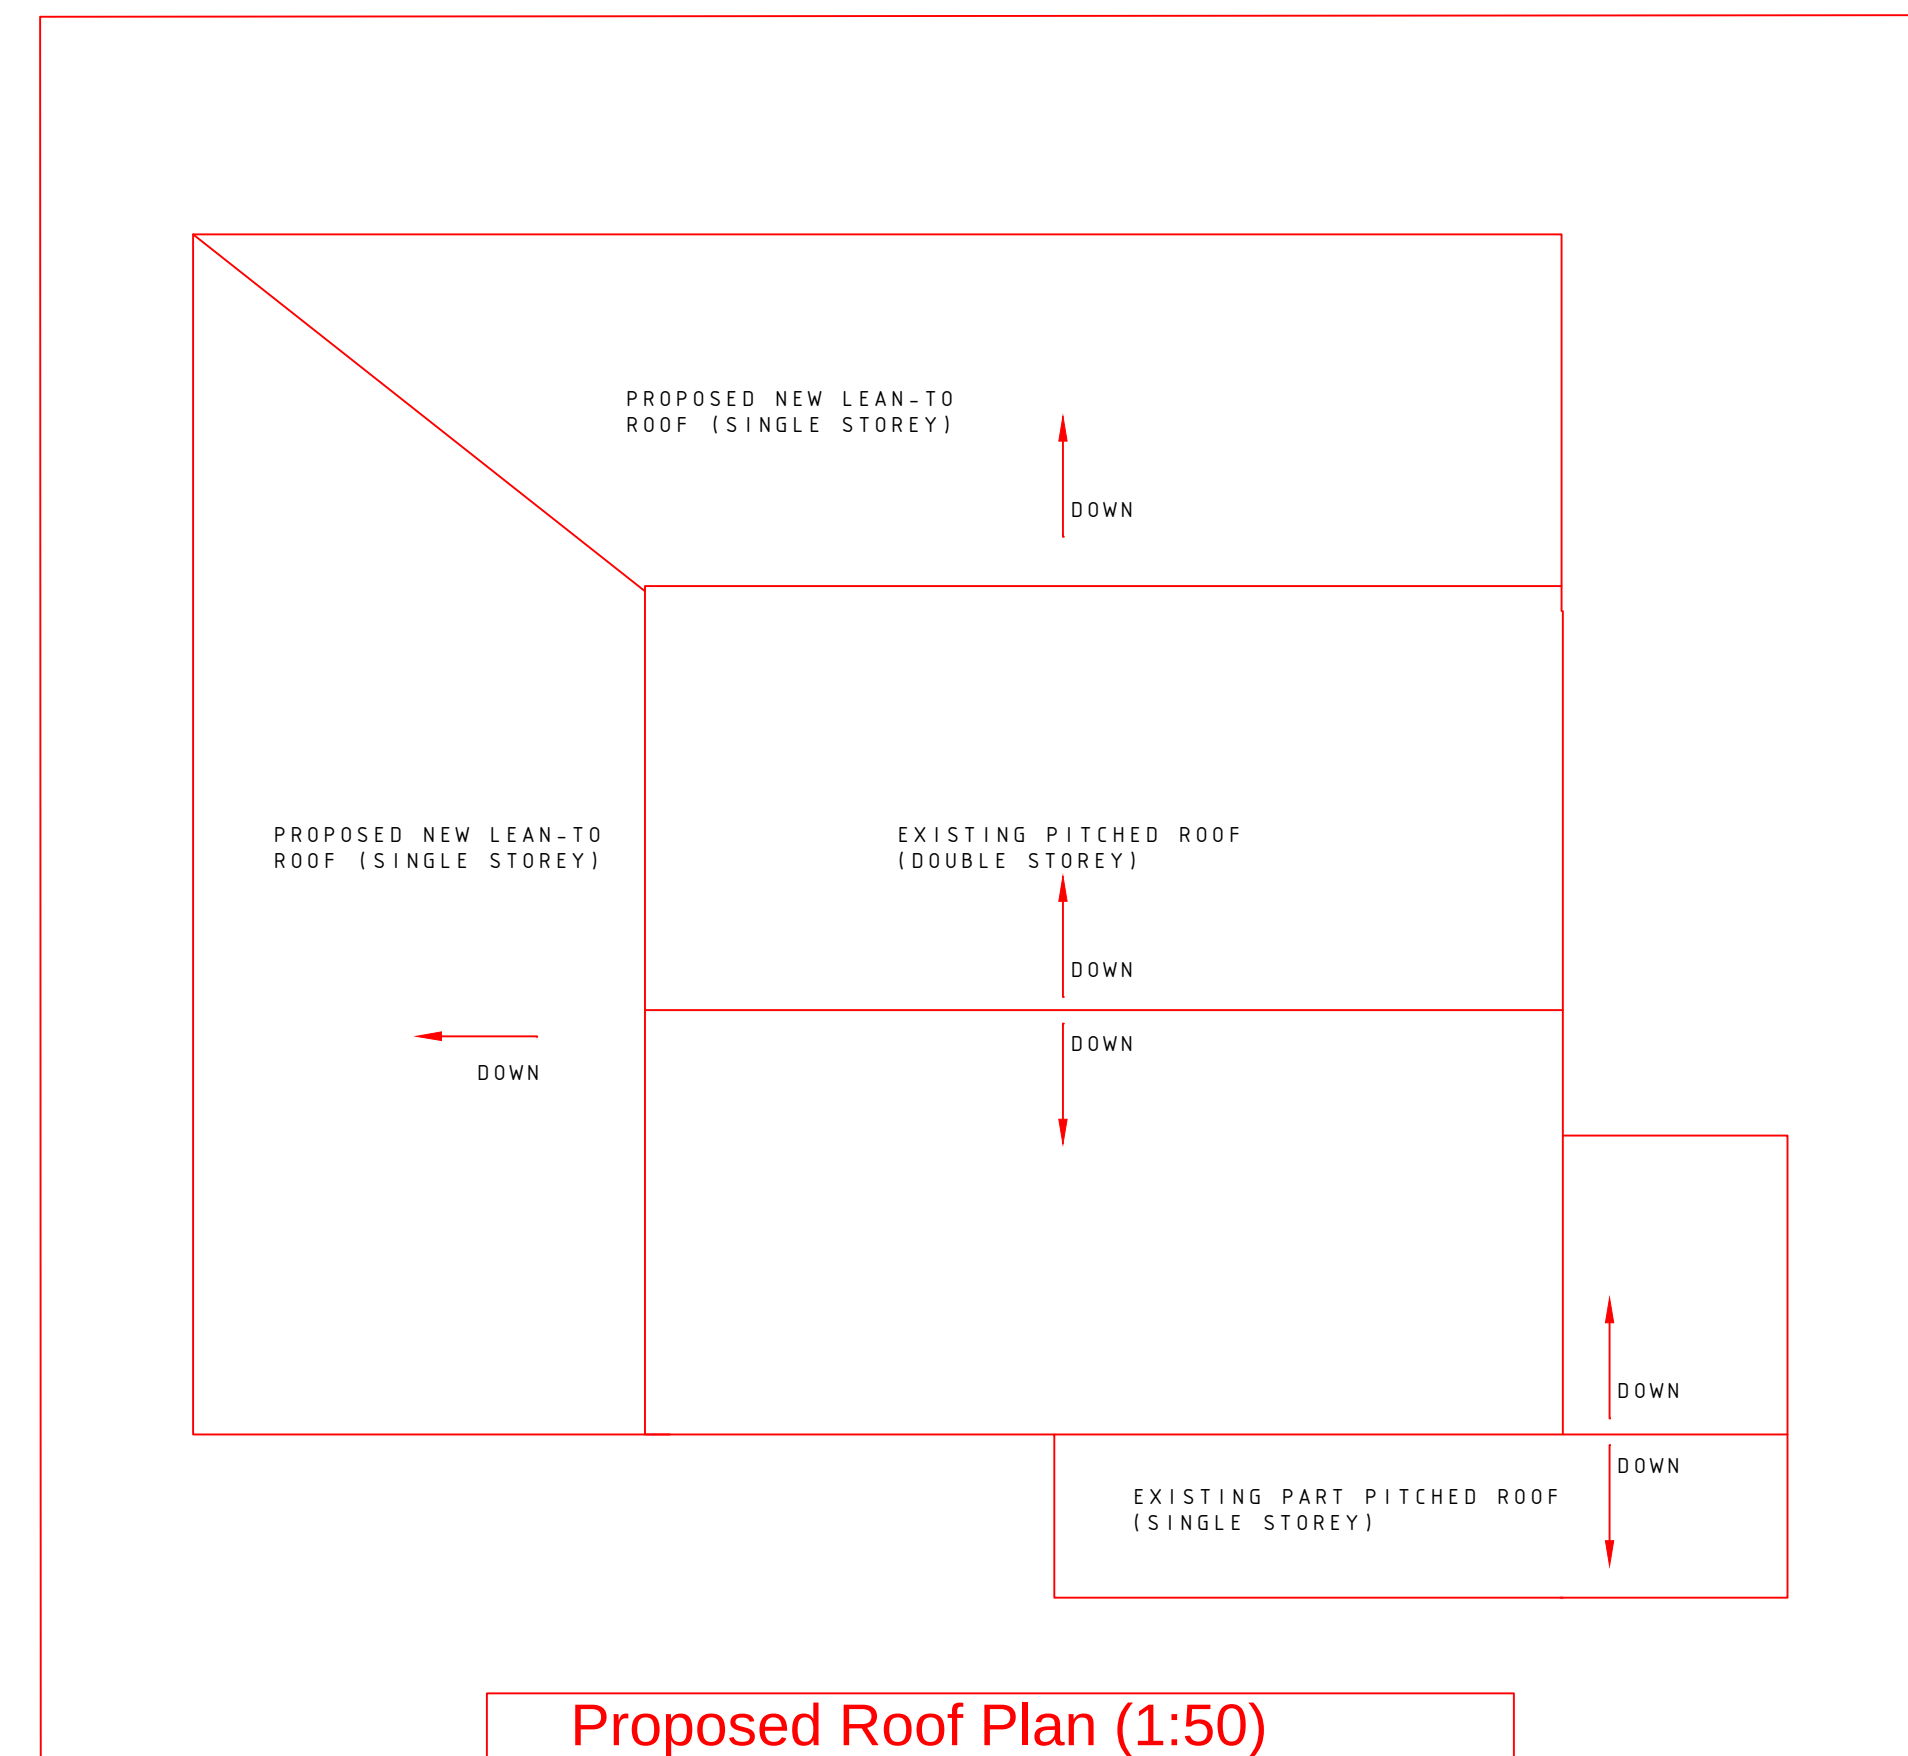
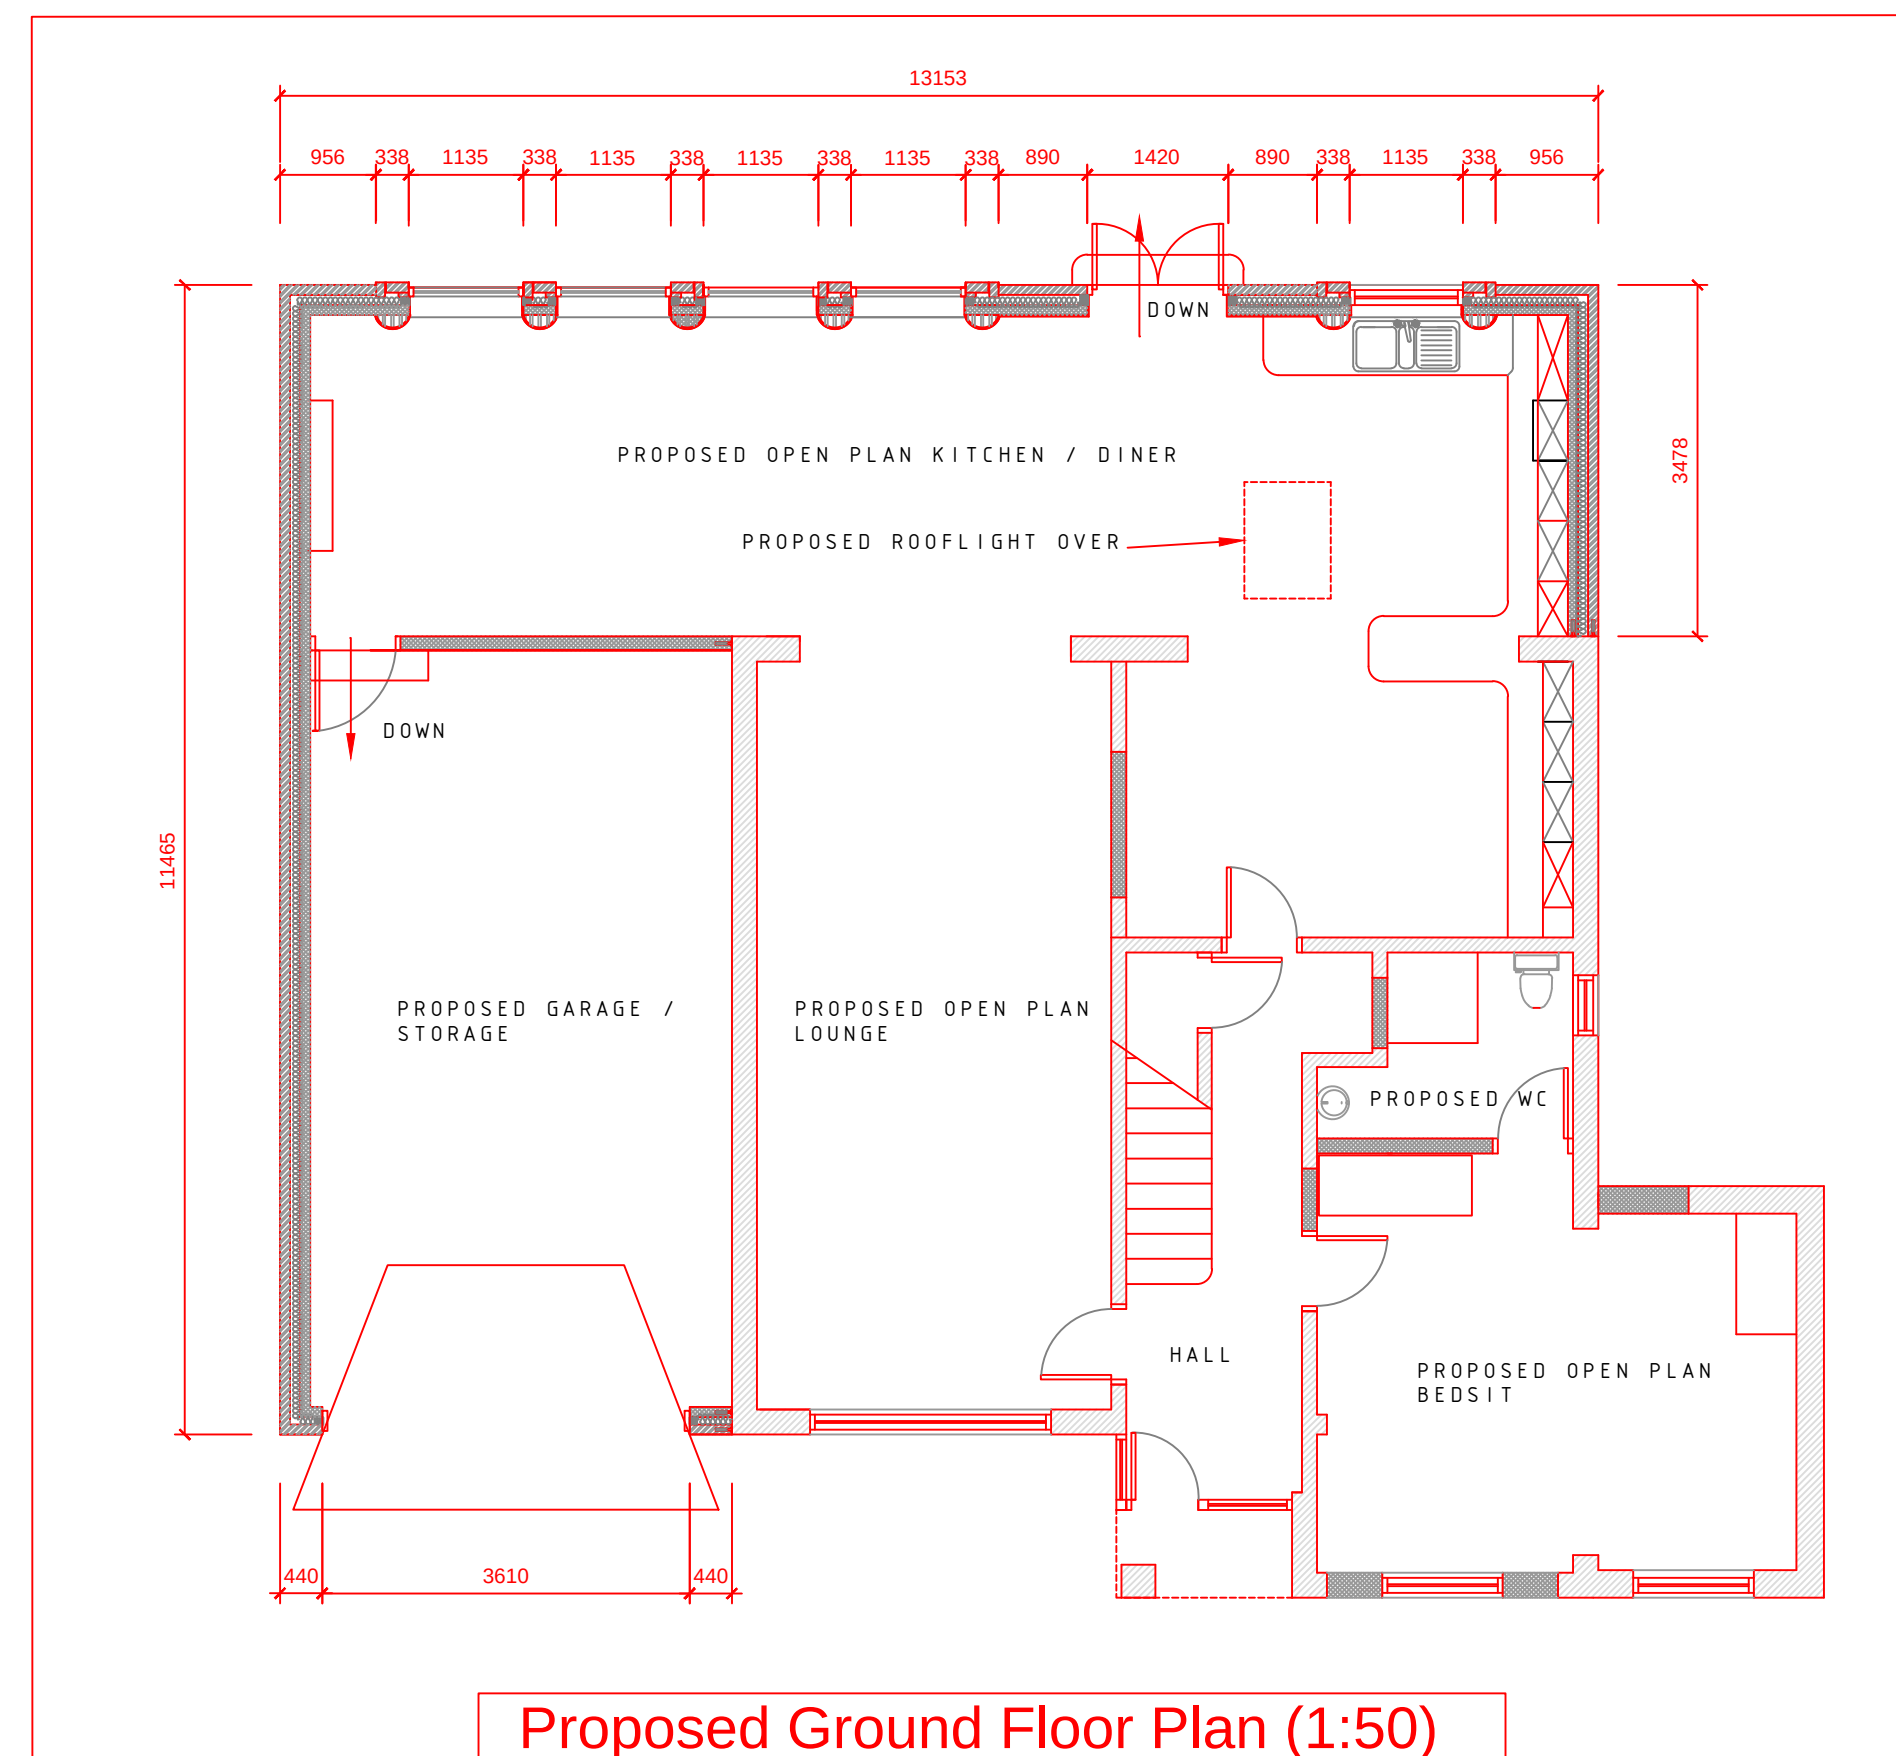
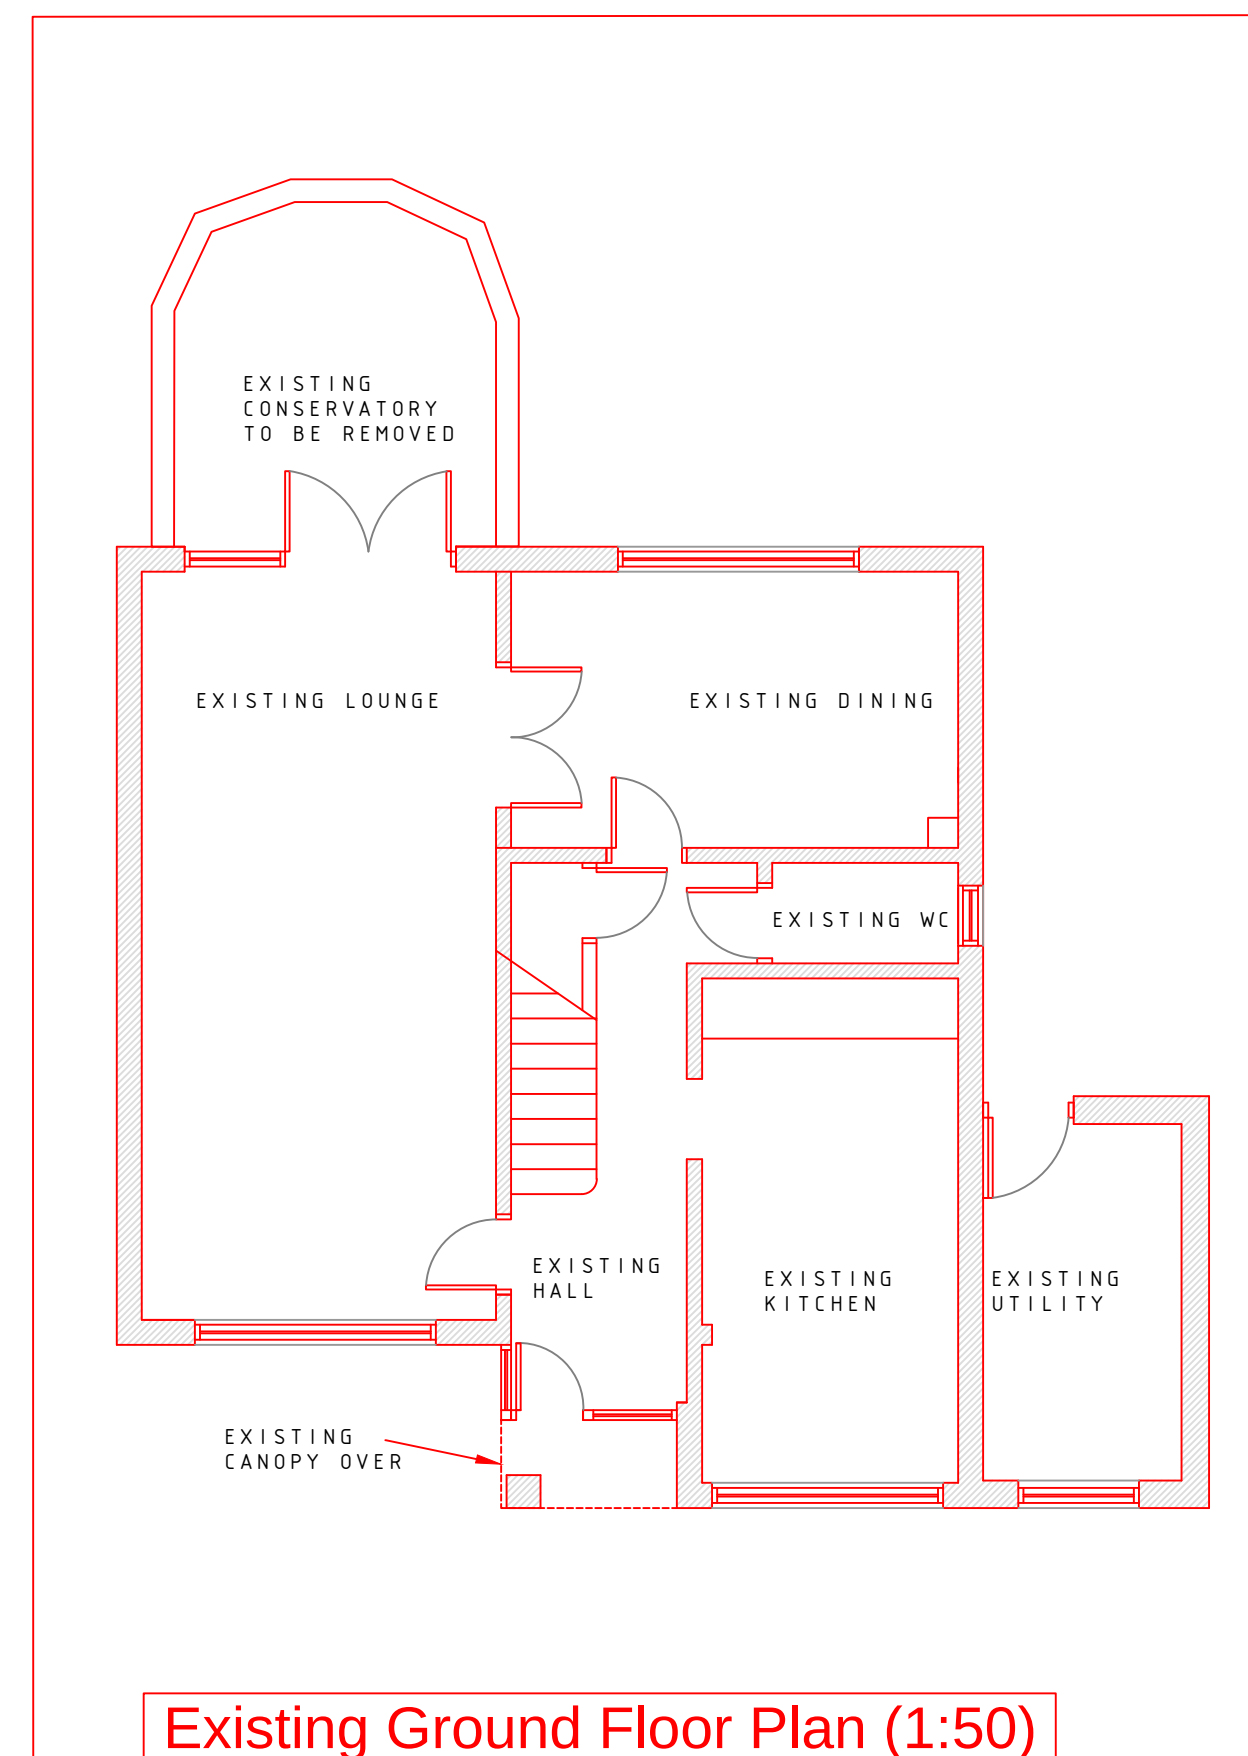
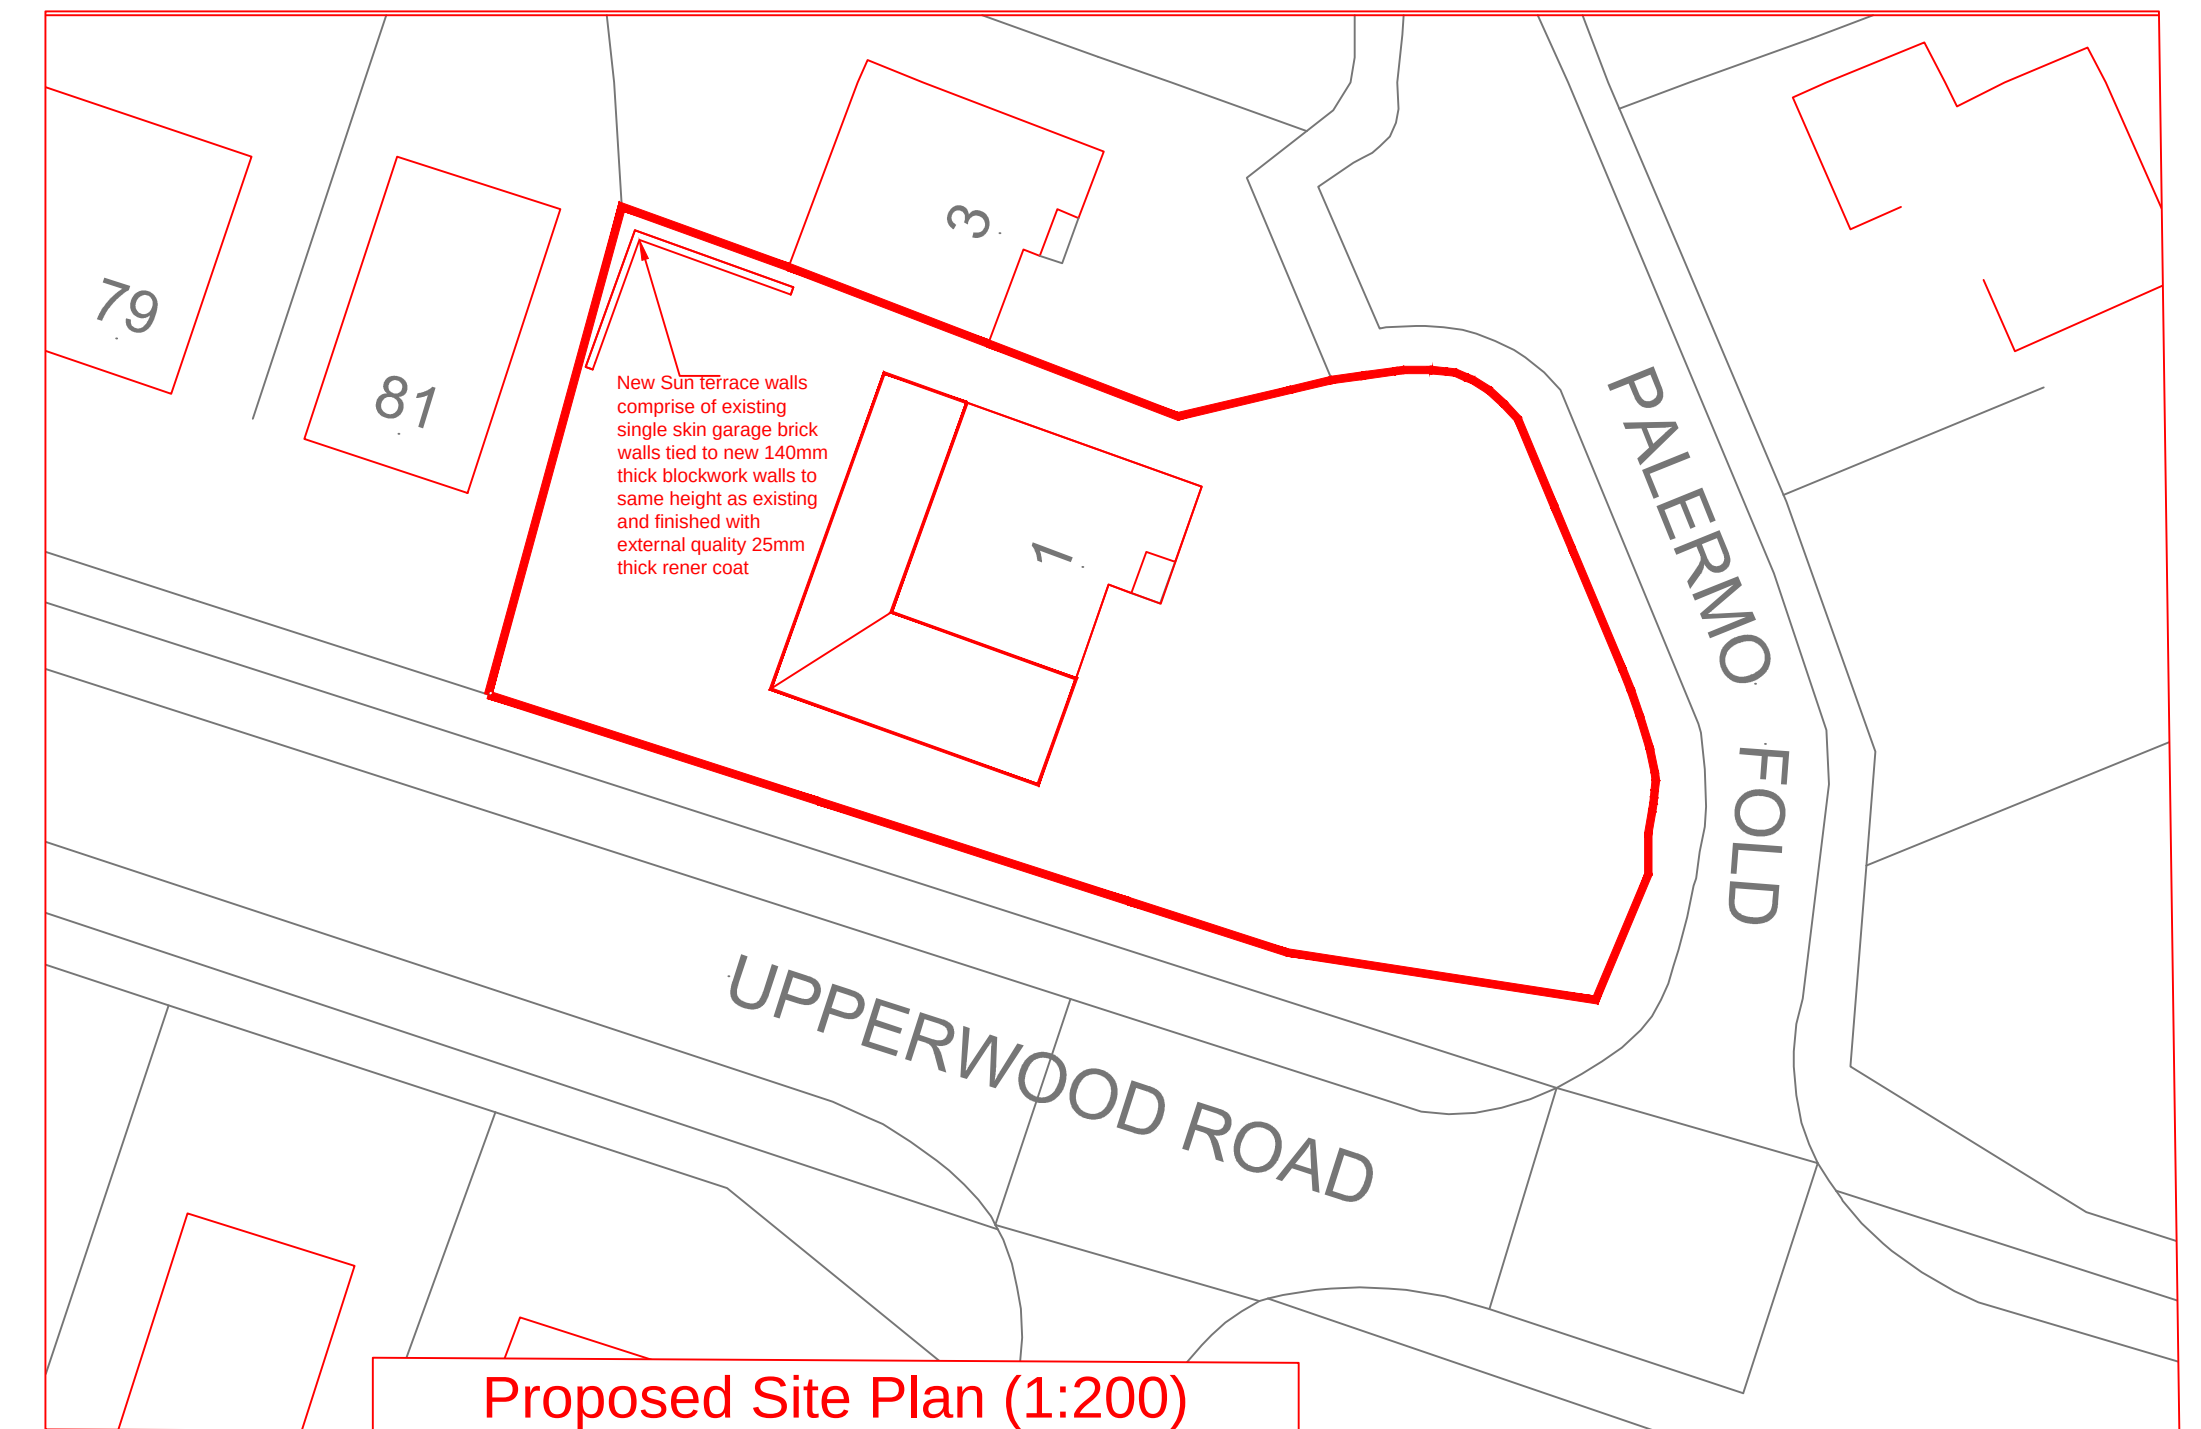


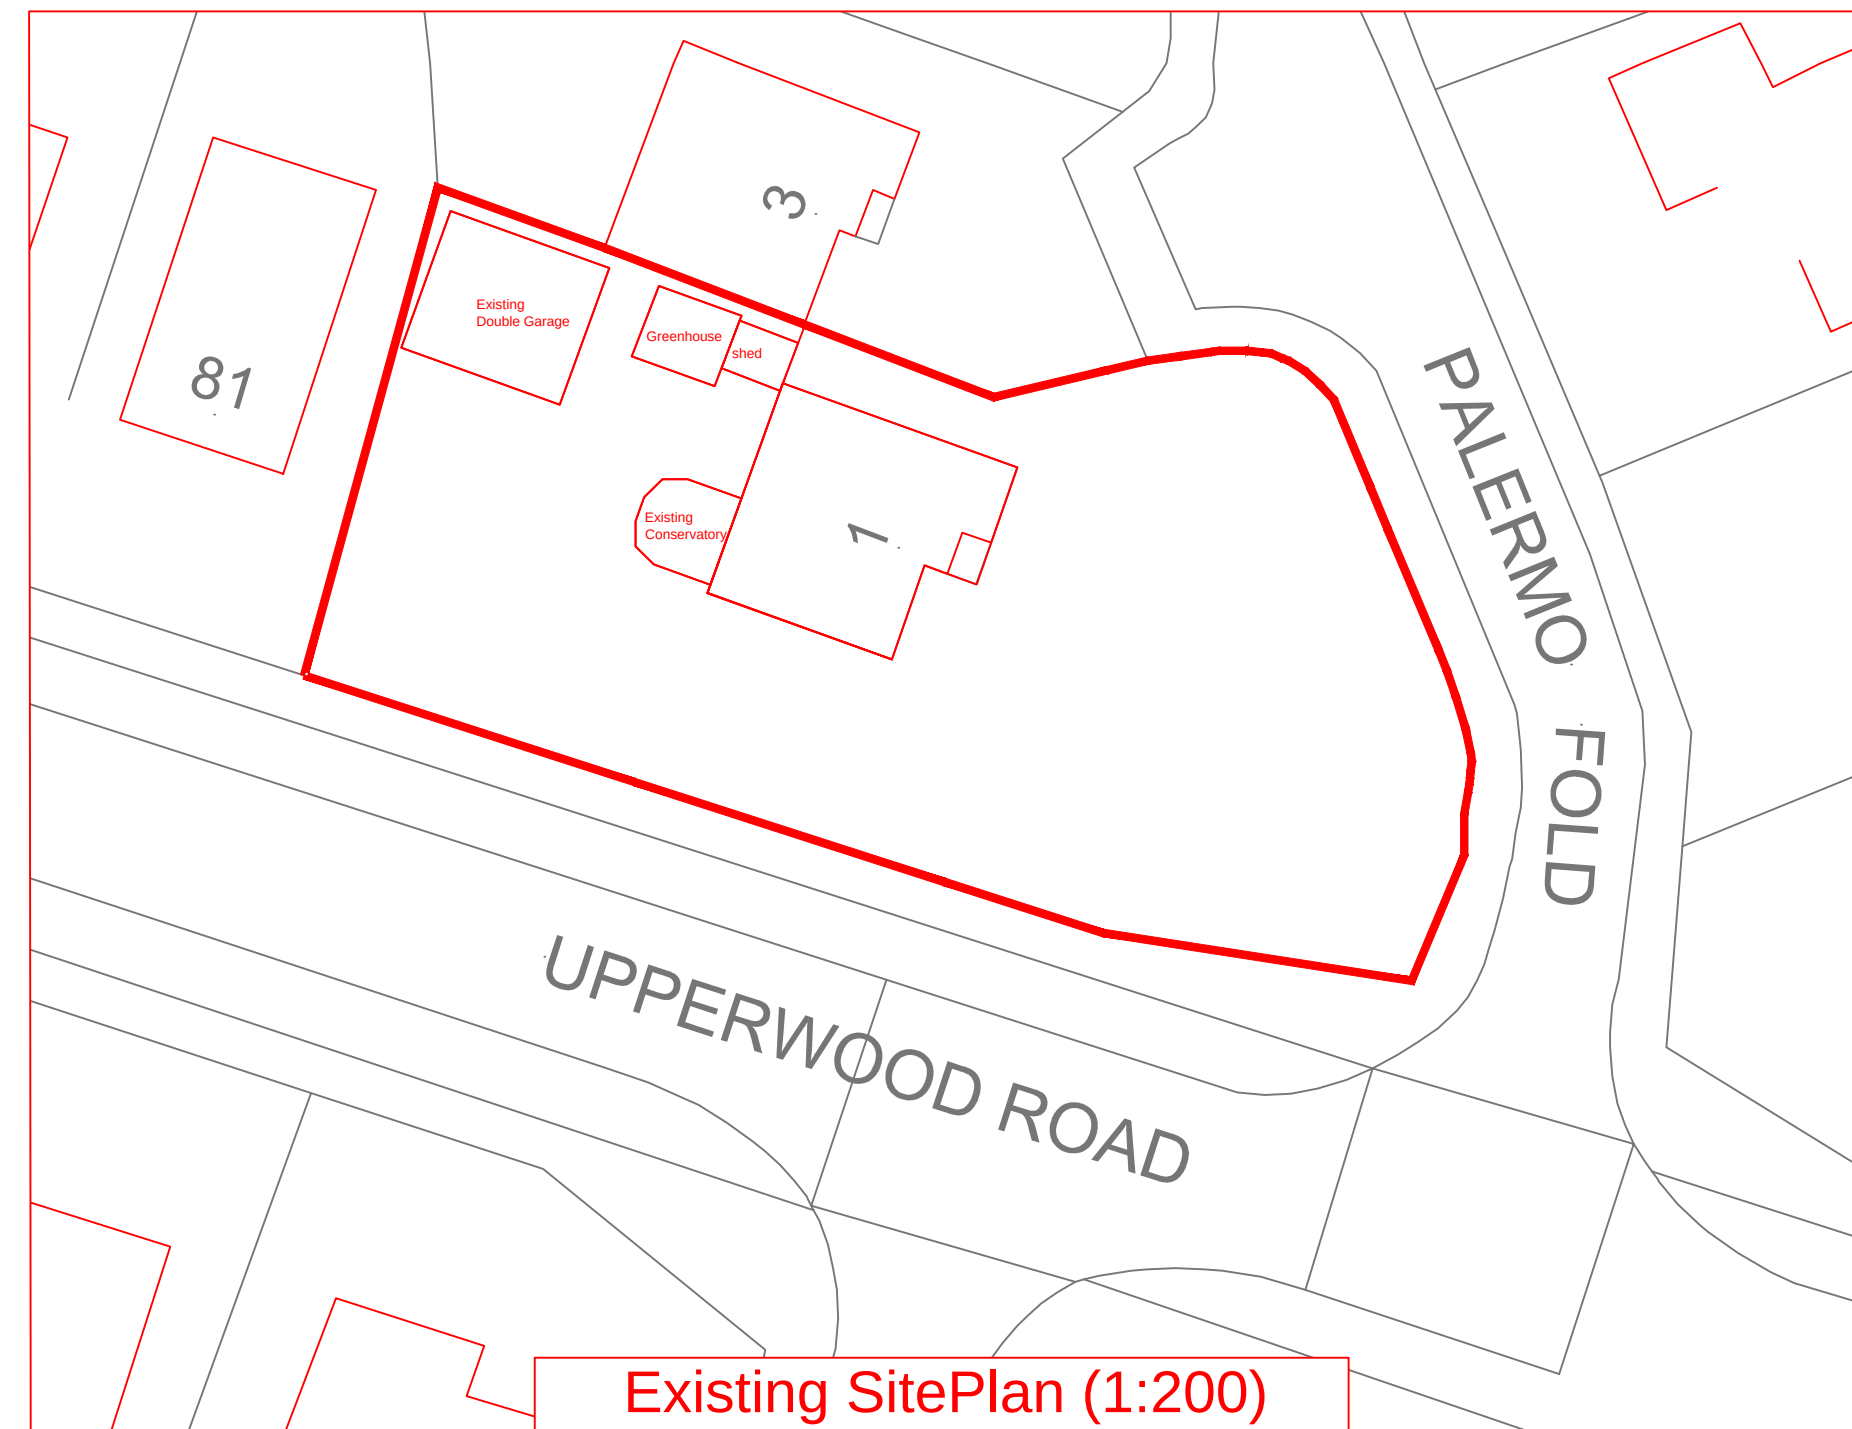

 Chartered Institute of Architectural Technologists	PRODESIGN PROFESSIONAL BUILDING DESIGN James Young ARCHITECTS, ENGINEERS, INTERIORS THE OFFICE 4 FLEETWOOD  james@prodesign.co.uk  www.prodesign.co.uk
Revision:	
Project: Proposed Extension 1 Palermo Fold, Darfield, Barnsley, S73 9RP	
Title: Plans	
Drawn: James Young	
Scale: Varies	Drawing No*: 001
Date: August 2013	Xrefs: