


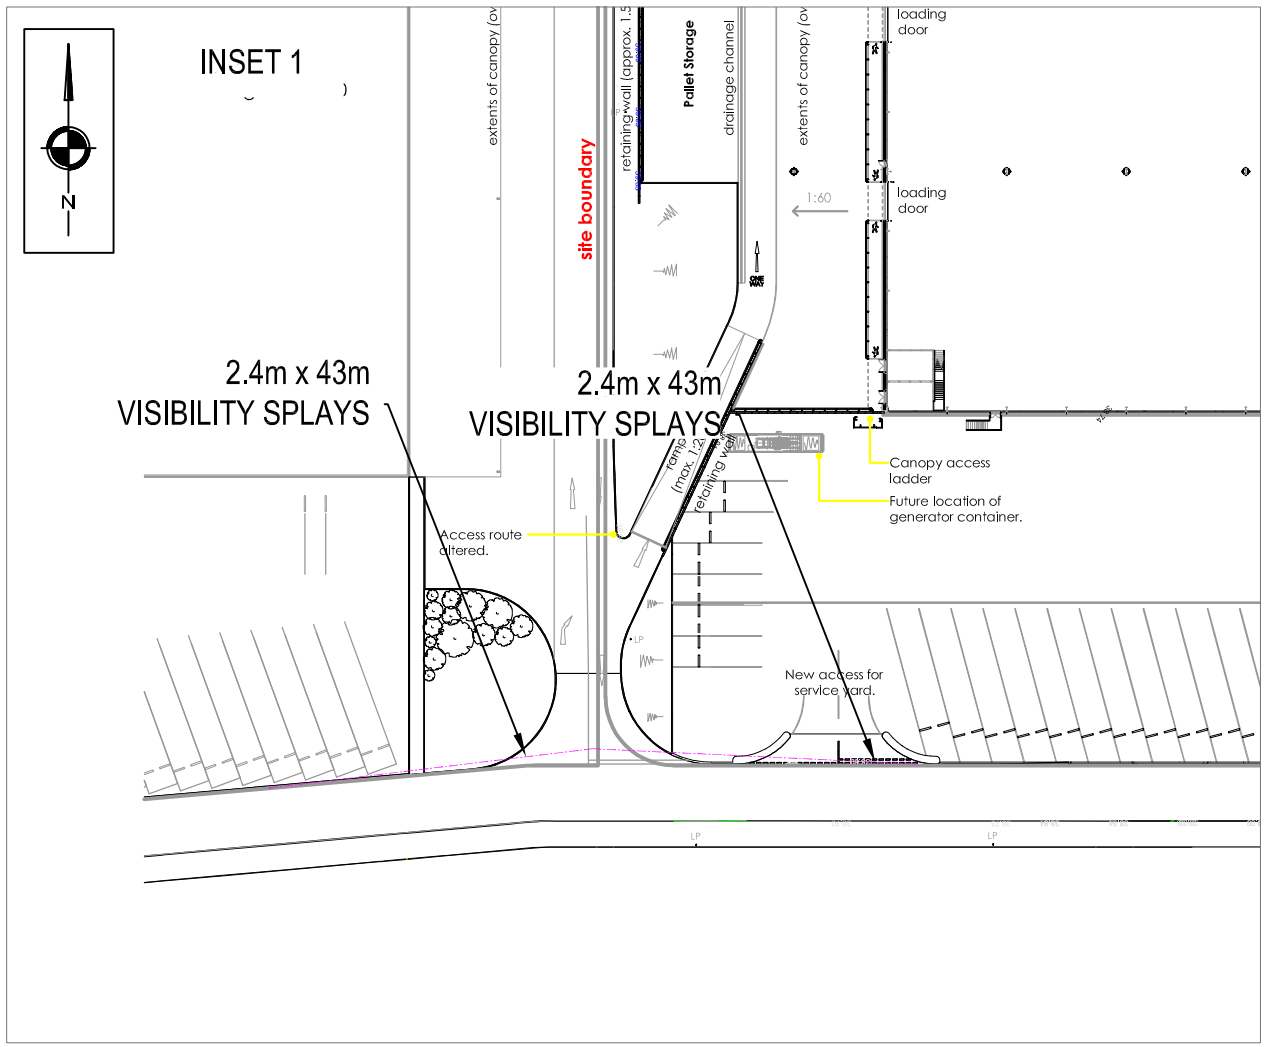


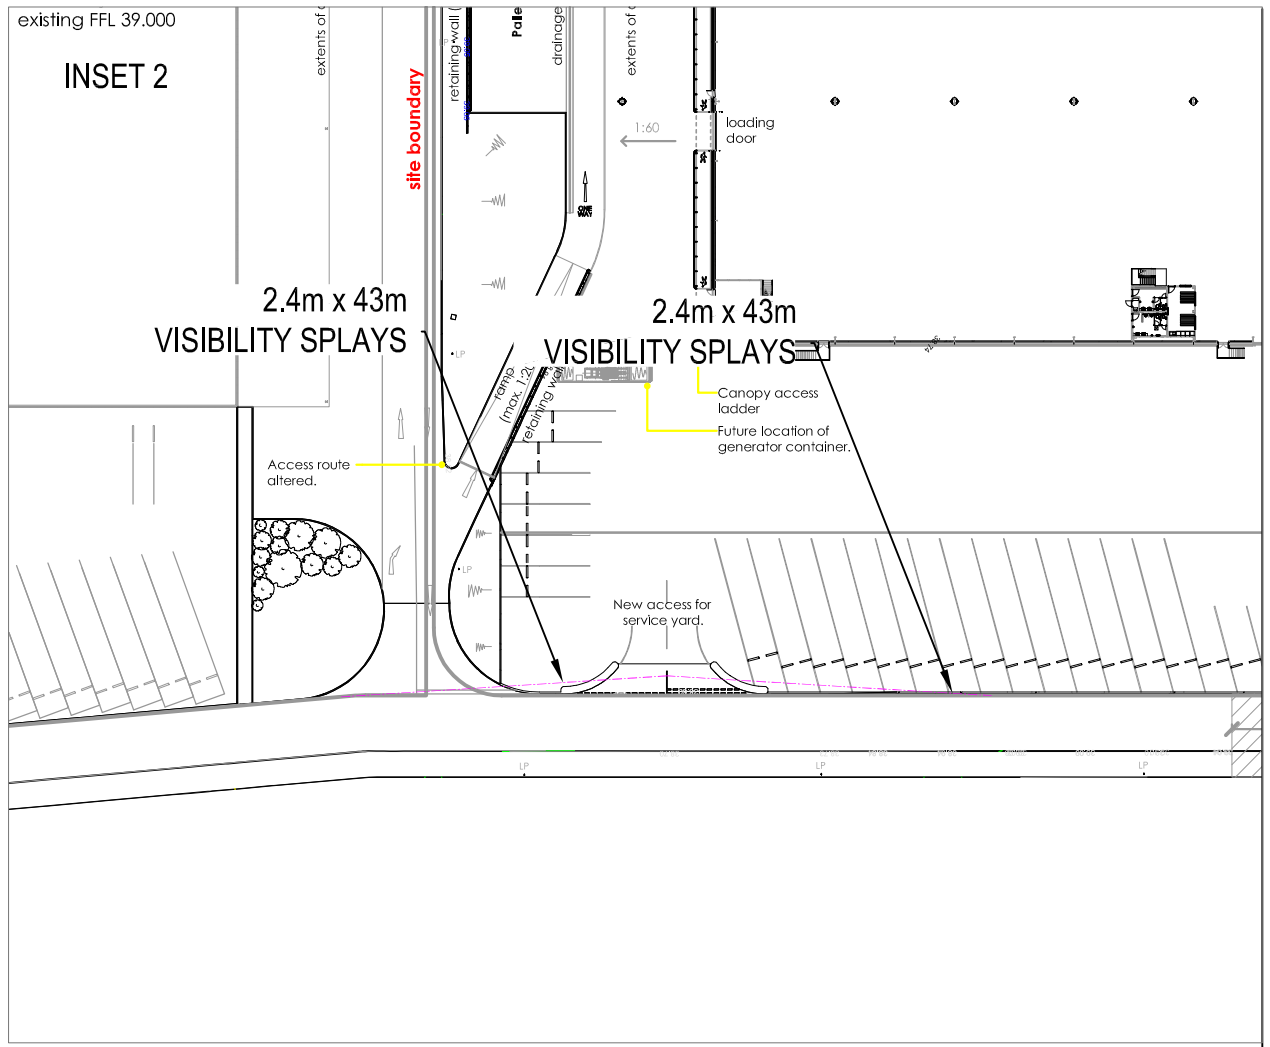

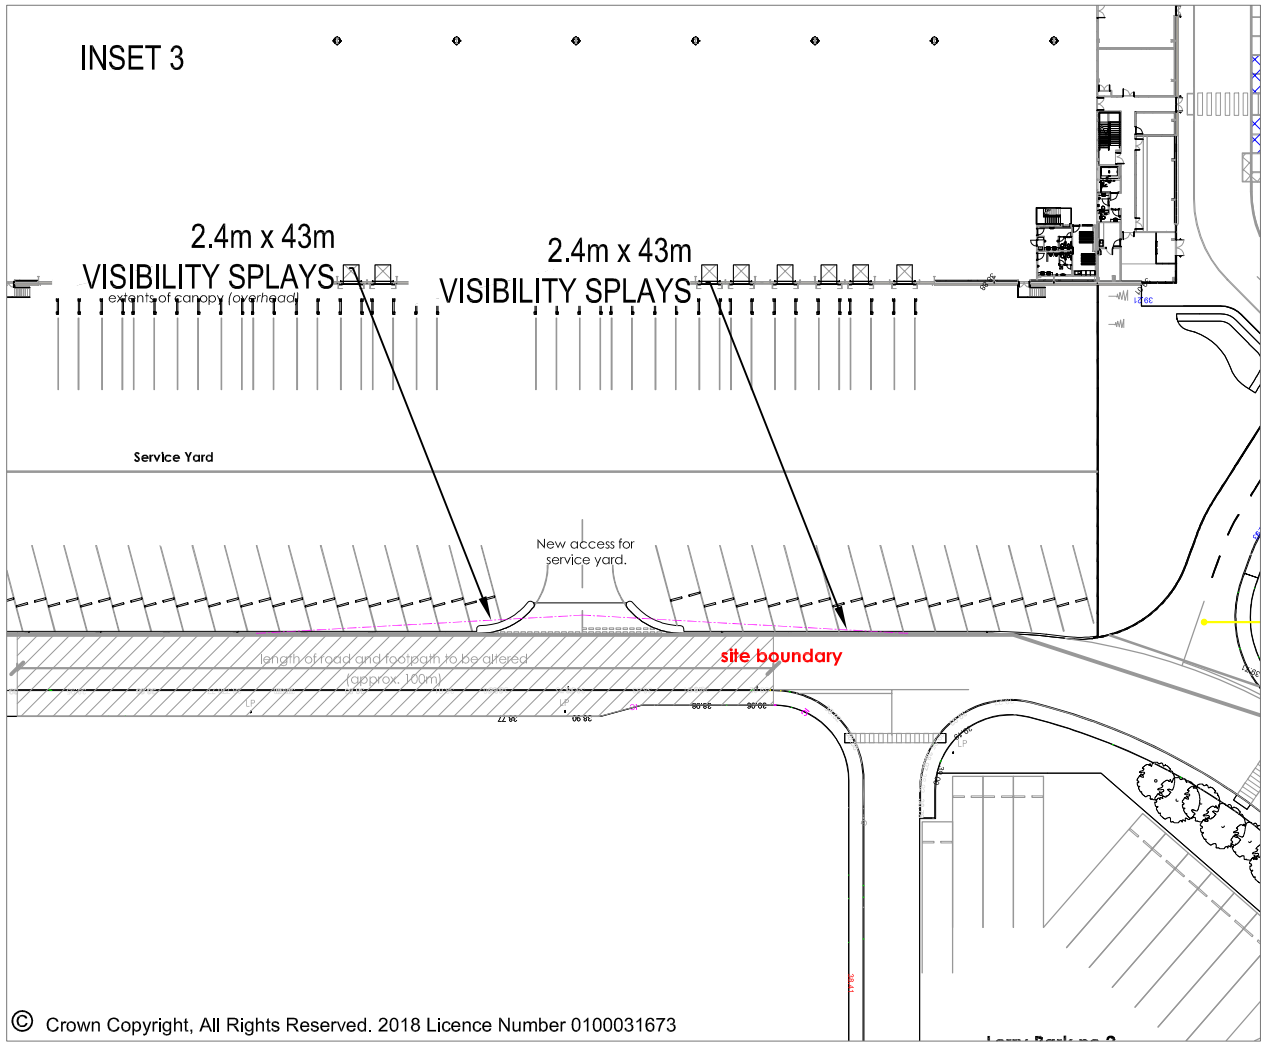

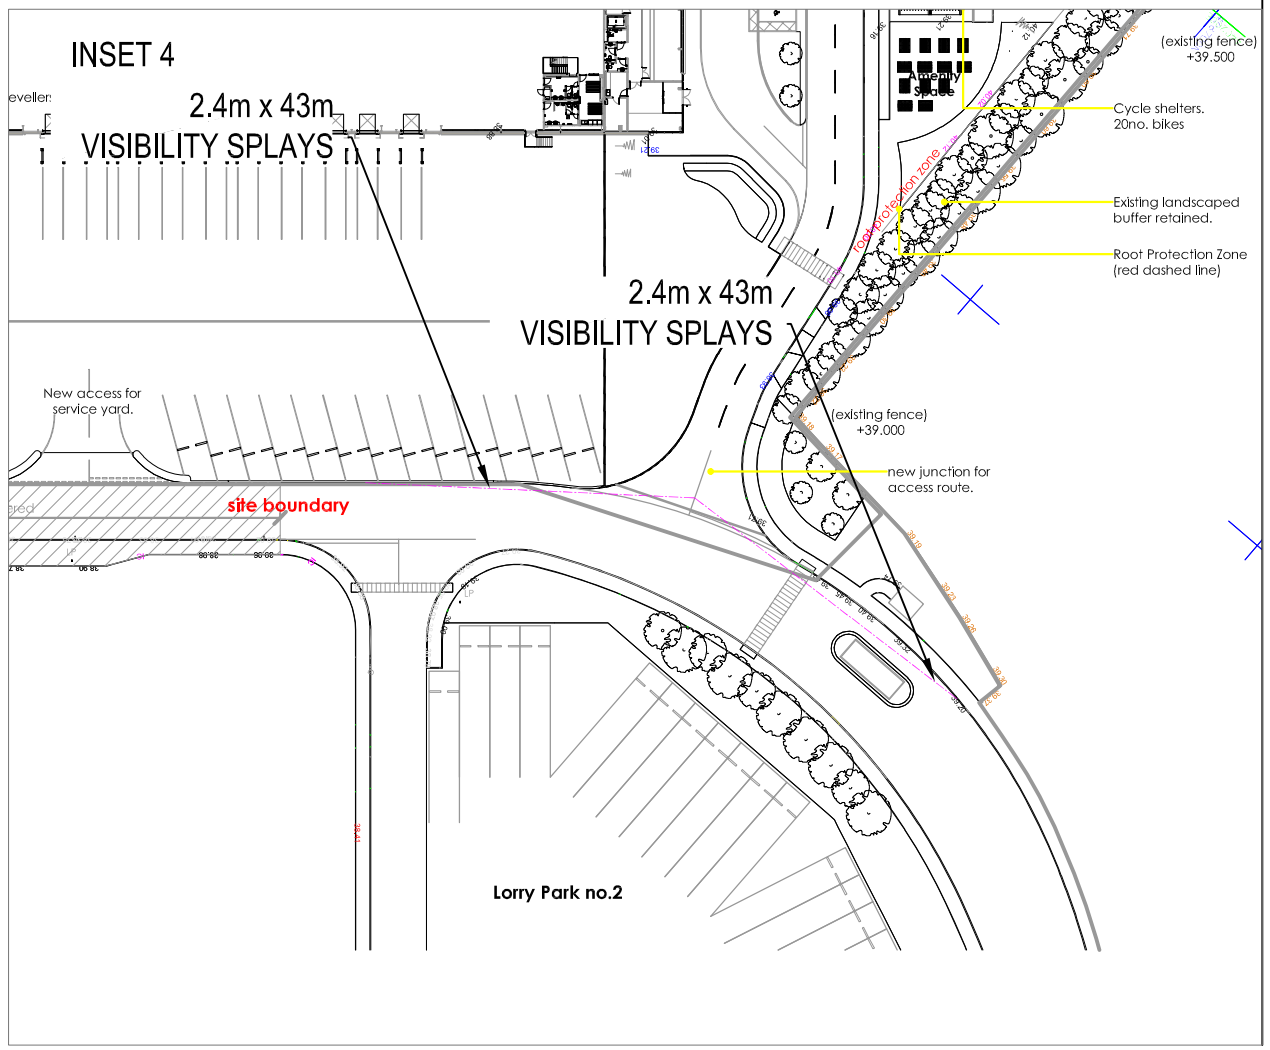

© Crown Copyright, All Rights Reserved. 2018 Licence Number 0100031673

NOTES

REVISIONS

REV	DESCRIPTION	DATE	BY
-	-	-	-

S|C|P
Transportation Planning : Infrastructure Design
Colwyn Chambers, 19 York Street, Manchester, M2 3BA, Tel 0161 832 4400, www.scptransport.co.uk, Email info@scptransport.co.uk

Client Name: SYMPHONY GROUP

Project Title: PEN HILL ESTATE, GRIMETHORPE

Drawing Title: VISIBILITY SPLAYS

Drawn By:	Date:
MC	29.06.2020
Checked: MD	Scale: 1:1000 @ A3
Status: PLANNING	Approved/Unapproved: -

Drawing No. SCP/190657/F01 | Rev. -