


TYPE B

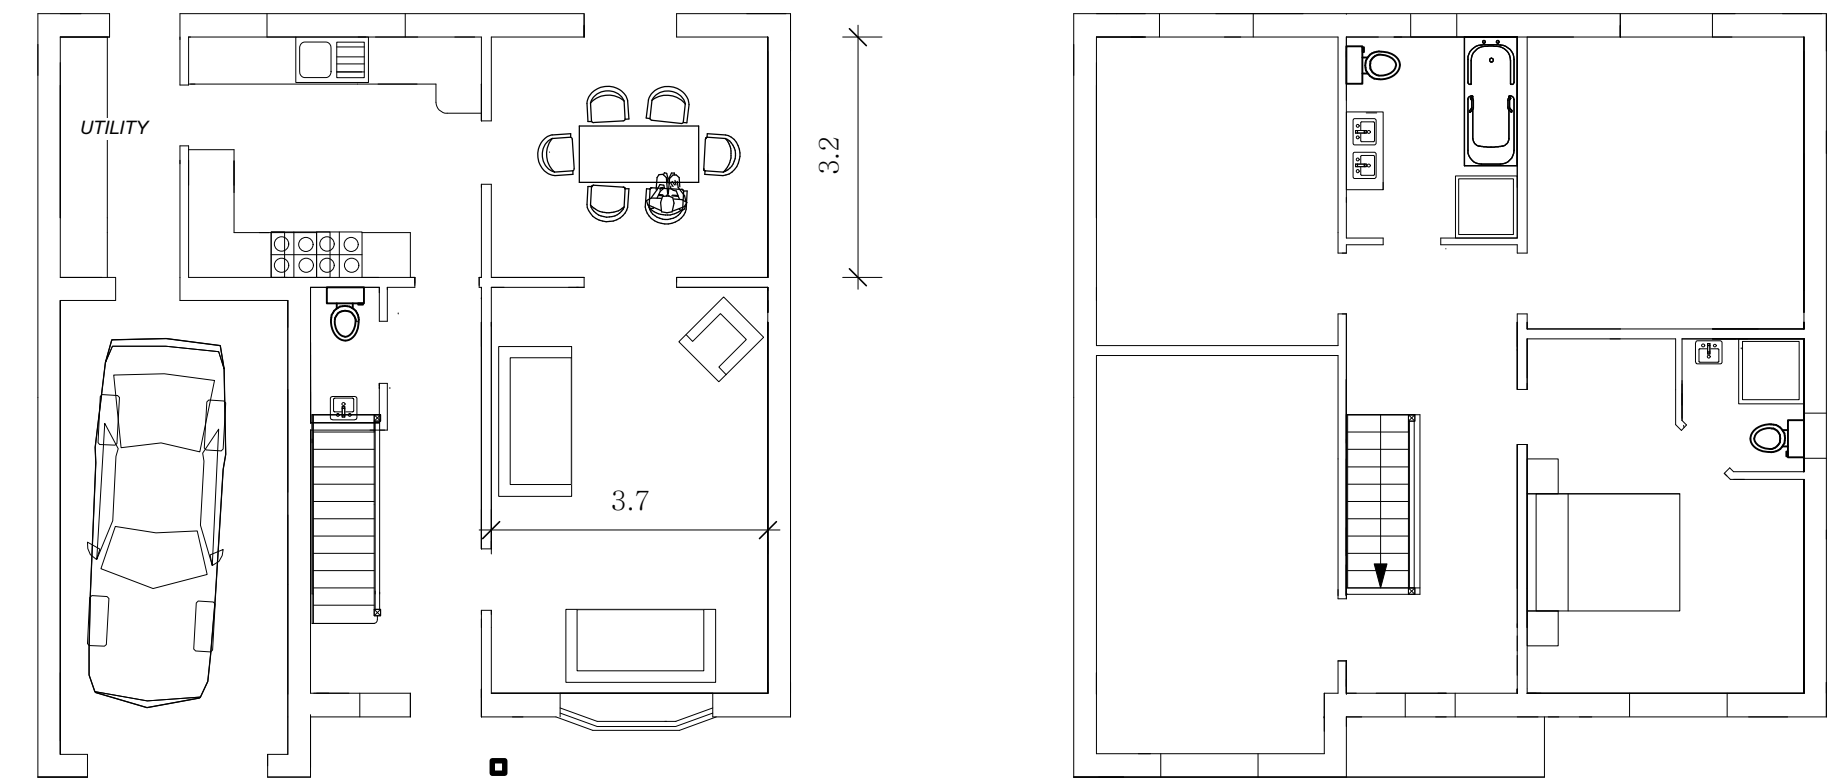

166M2 1796 SQ/FT



ANDREW BAILEY:ARCHITECT
Riba Conservation Register Architect

drawing title: TYPE B

project: WHARNCLIFFE ARMS RESIDENTIAL

for TRIPLE G DEVELOPMENTS LTD

scale 1:100 at A1

drawing no

2016-00114- P04

Glendower House
85 Lundhill Road
Wombwell
Barnsley
S730RL

T. 01226 752590/07879 442670
E. ANDREW.BAILEY@AKBARCHITECTS.COM
W WWW.AKBARCHITECTS.COM