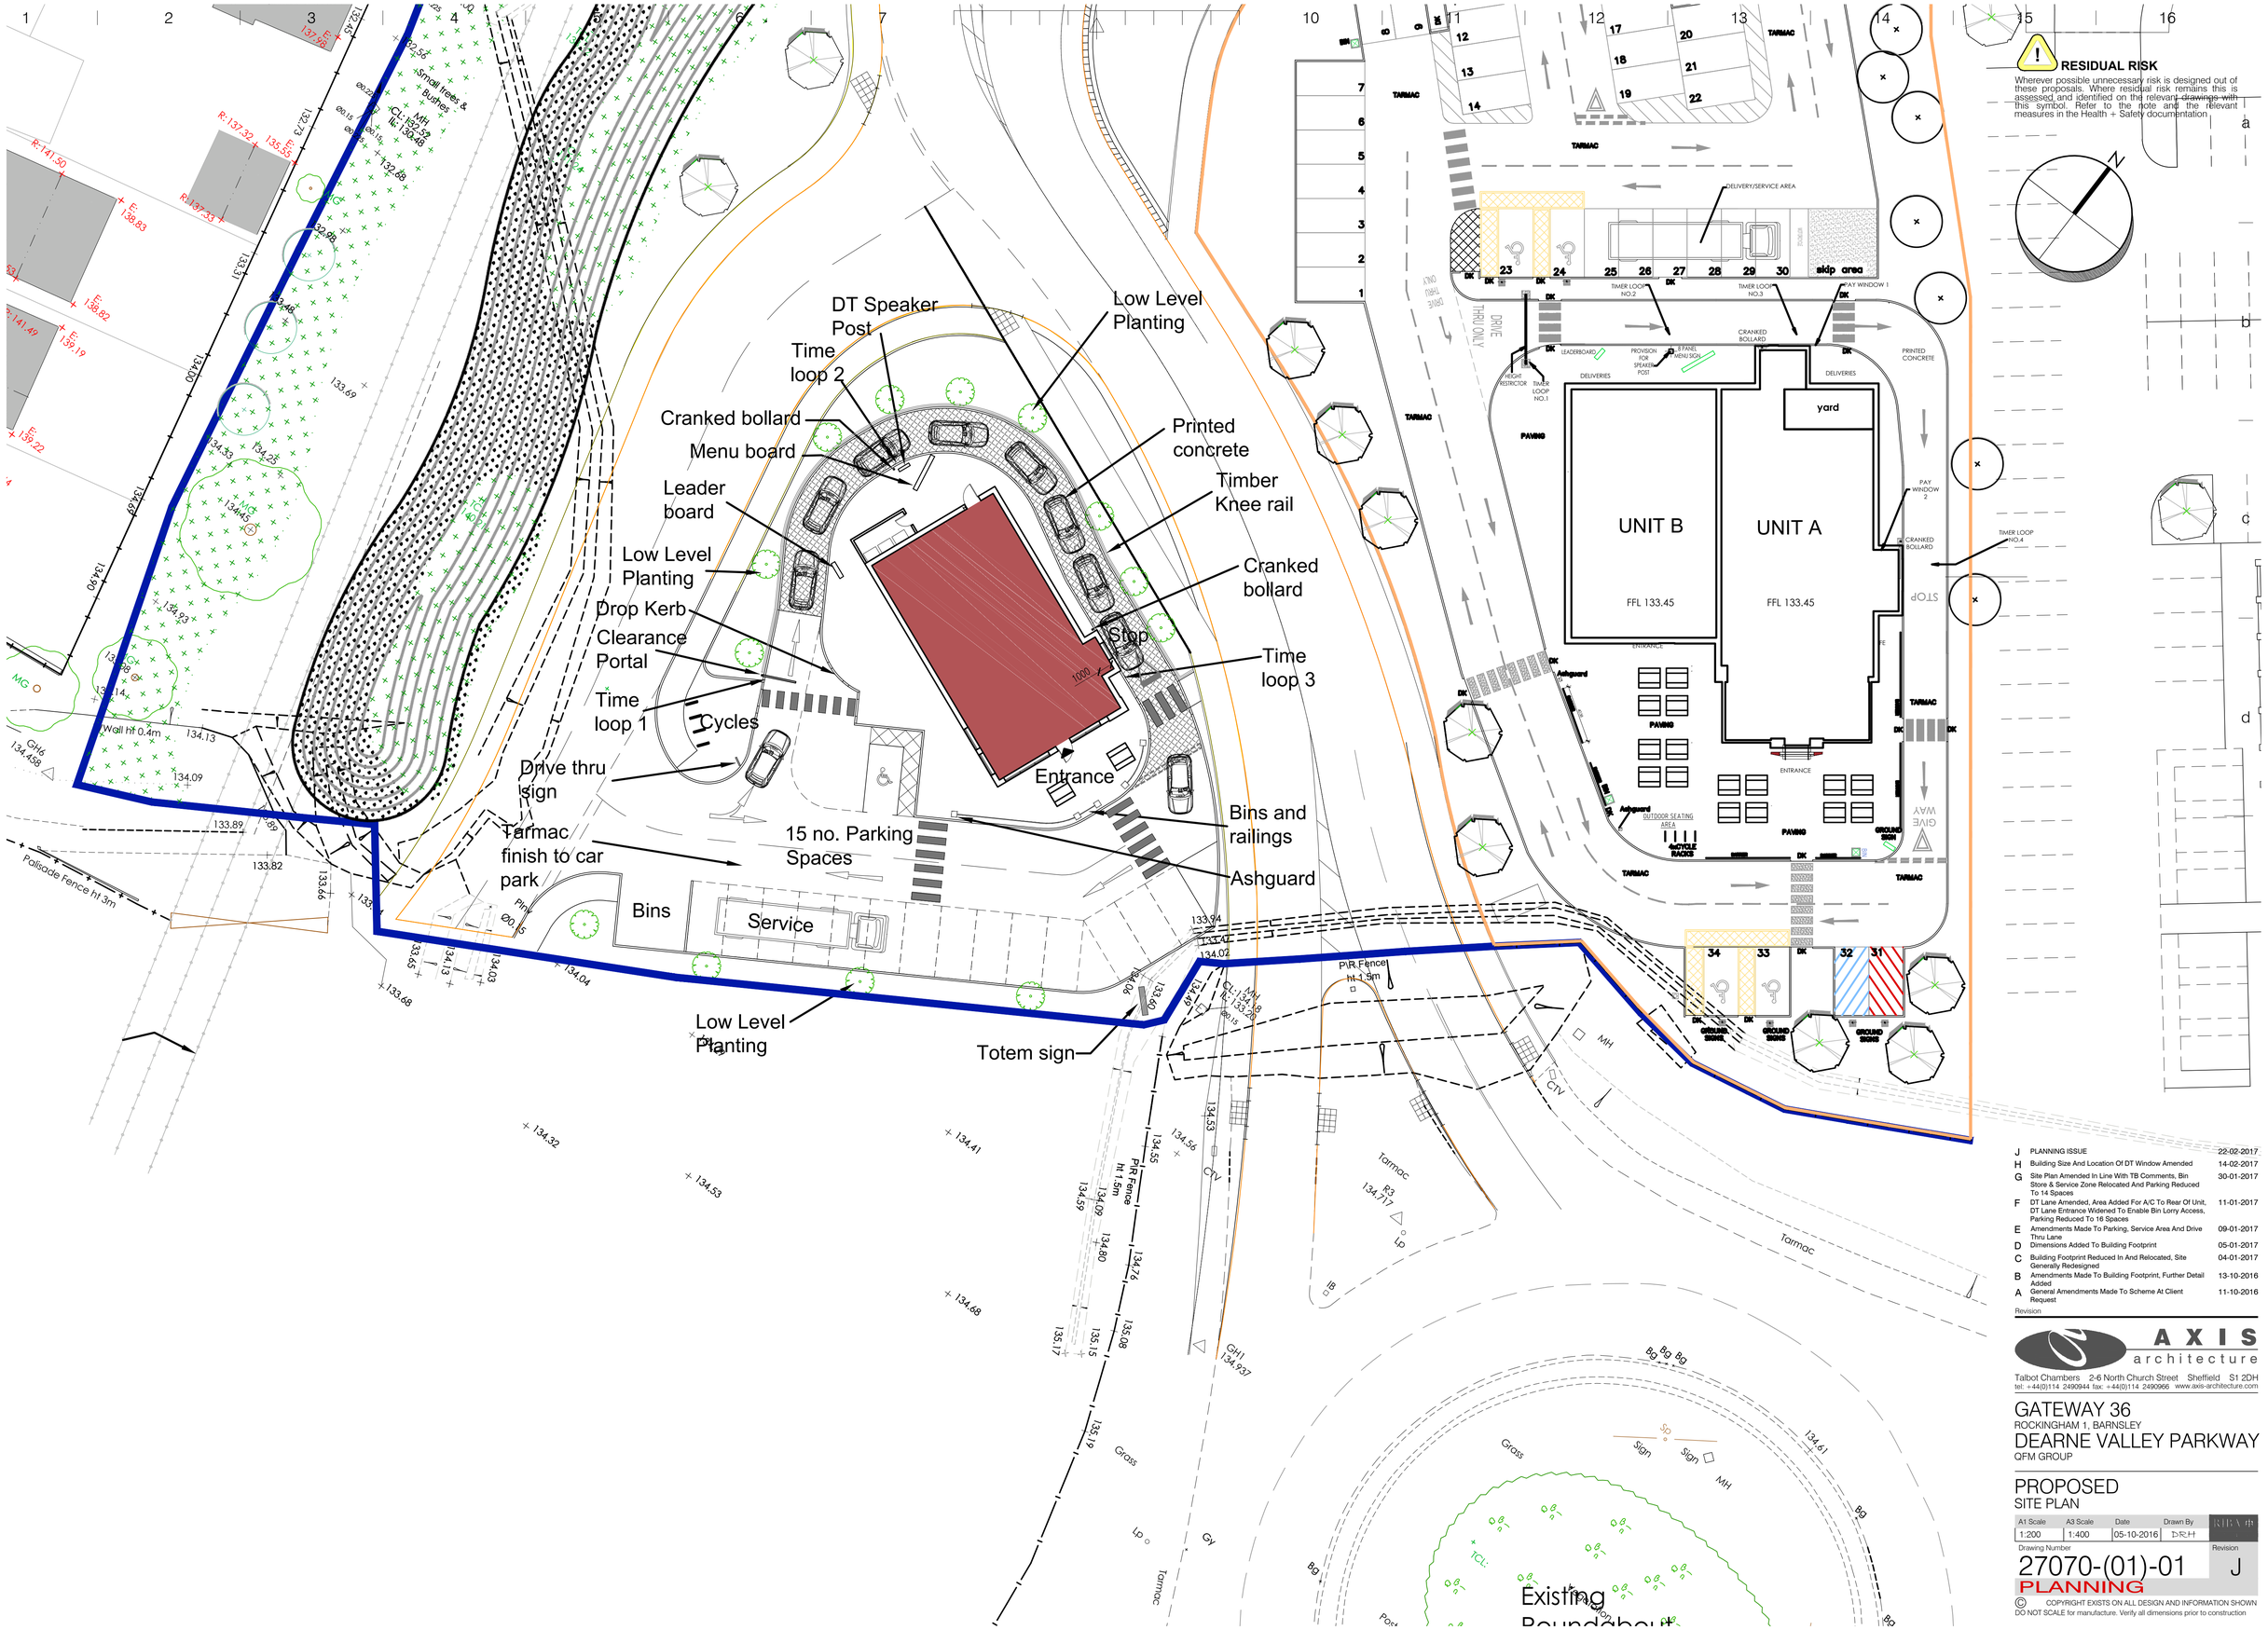

Revision		
J	PLANNING ISSUE	22-02-2017
H	Building Size And Location Of DT Window Amended	14-02-2017
G	Site Plan Amended In Line With TB Comments, Bin Store & Service Zone Relocated And Parking Reduced To 14 Spaces	30-01-2017
F	DT Lane Amended, Area Added For A/C To Rear Of Unit, DT Lane Entrance Widened To Enable Bin Lorry Access, Parking Reduced To 16 Spaces	11-01-2017
E	Amendments Made To Parking, Service Area And Drive Thru Lane	09-01-2017
D	Dimensions Added To Building Footprint	05-01-2017
C	Building Footprint Reduced In And Relocated, Site Generally Redesigned	04-01-2017
B	Amendments Made To Building Footprint, Further Detail Added	13-10-2016
A	General Amendments Made To Scheme At Client Request	11-10-2016

AXIS architecture
Talbot Chambers 2-6 North Church Street Sheffield S1 2DH
tel: +44(0)114 2490944 fax: +44(0)114 2490966 www.axis-architecture.com

GATEWAY 36

ROCKINGHAM 1, BARNSLEY

DEARNE VALLEY PARKWAY

QFM GROUP

PROPOSED

SITE PLAN

A1 Scale	A3 Scale	Date	Drawn By	
1:200	1:400	05-10-2016	DRH	RIBA

Drawing Number: 27070-(01)-01

Revision: J

PLANNING

© COPYRIGHT EXISTS ON ALL DESIGN AND INFORMATION SHOWN
DO NOT SCALE for manufacture. Verify all dimensions prior to construction