
PLANNING DRAWING

All dimensions to be checked on site

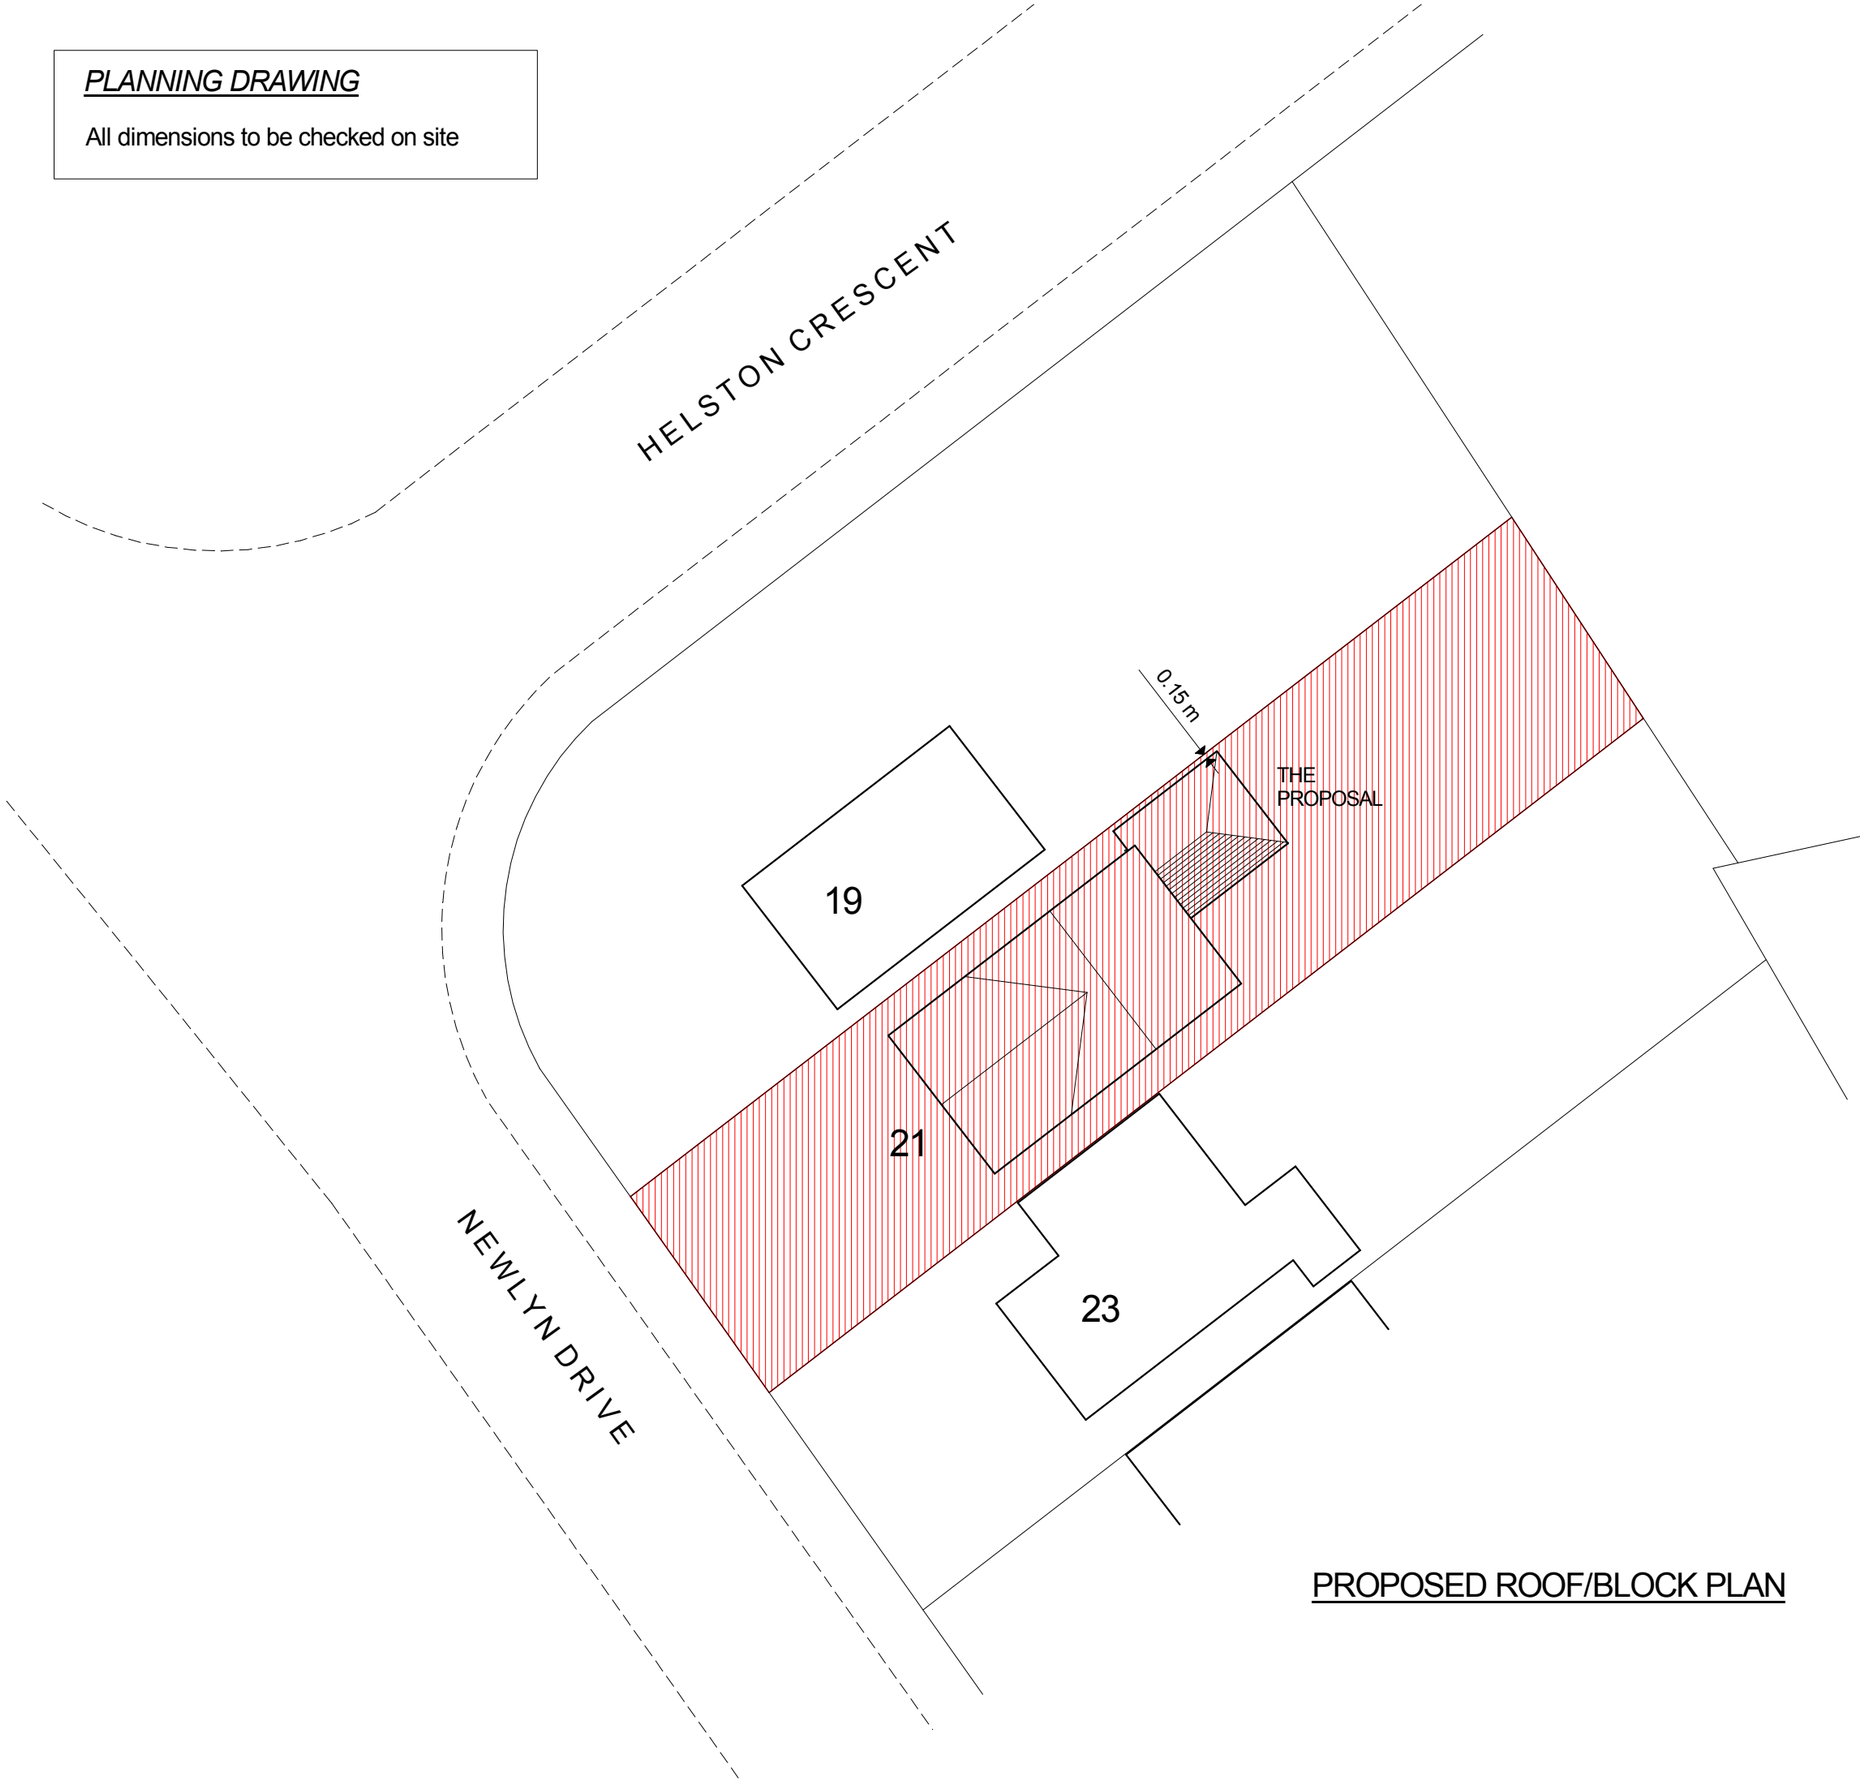

NORTH

SCALE
0m 5m 10m

PROPOSED ROOF/BLOCK PLAN

design
connexions
Architectural Limited
25 Linsdale Gardens Gedling
Nottingham NG4 4GY
Tel. 0115 987 7185
e-mail: designconnexions@gmail.com
www.designconnexions.co.uk

Drg.No. 110690/5	Ref.No.
Client MR & MRS R BURTON 21 NEWLYN DRIVE MONK BRETTON BARNSLEY S71 2AN	Drawn RC scale 1:200 @ A3 Date: 10.09.14

Everseal® Choose Professionals! incorporating... ConservatoryLand®