
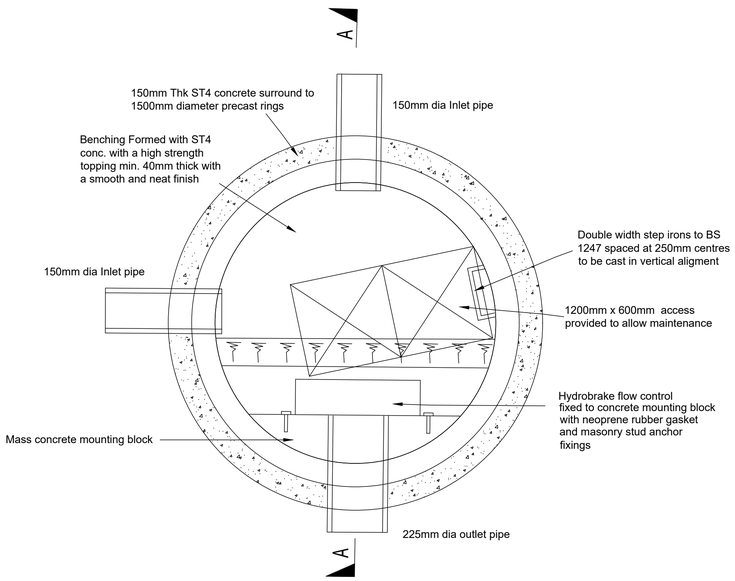


PLAN

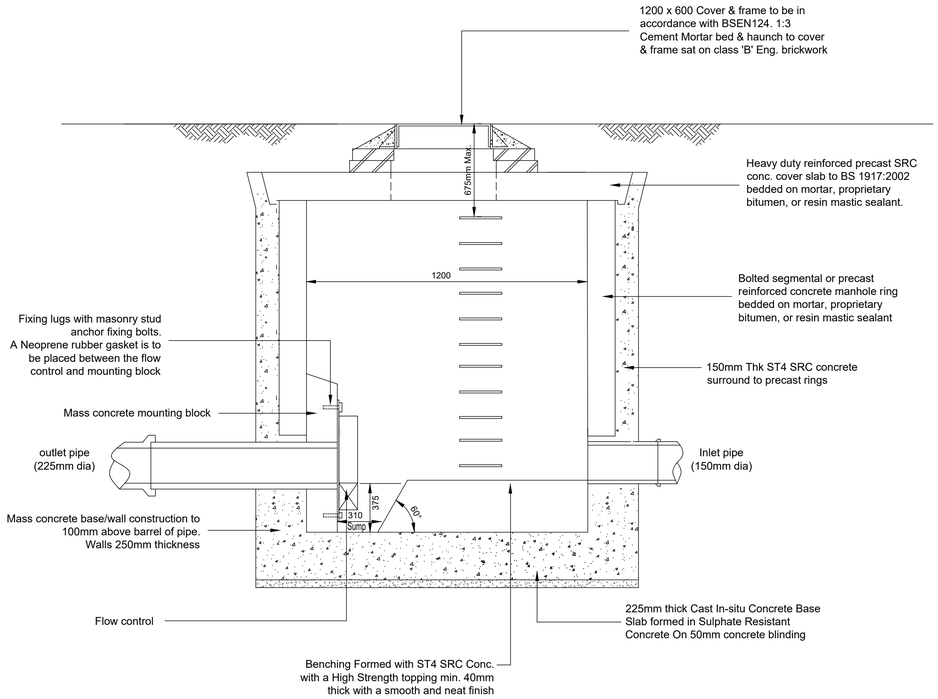

SECTION A-A

FLOW CONTROL DETAILS

Hydrobrake control
SHE-0175-1500-1000-1500
1000mm head
15 l/s pass on flow

Preliminary

Rev	Details	Date	Drwn.	Chk.
A	Layout amended. SW drainage redesigned to two systems	16-5-22	AST	

Barnsley MBC

Market Street, Goldthorpe
Barnsley

Flow control manhole
Tank 1

Dwg No. : STE/22/01/05 A

Date : 27-1-22

Scale : Not to scale

Copyright © Shaun Tonge Engineering

SHAUN TONGE
ENGINEERING

11 Broomhead Road. Wombwell. Barnsley. S73 0SA.
Tel 01226 755929. Mobile 07528 278070 . Email Shauntongeengineering@yahoo.co.uk

A1