

Whitbread Restaurants



SITE DETAILS

Restaurant Taybarns
Address Wentworth
 Maple Road
 Tankersley
 Barnsley
 S75 3DL

Site contact
Tel

LANDLORD DETAILS

Landlord
Tenure Freehold
Address

Contact
Tel

LOCAL AUTHORITY

District Council Barnsley Metropolitan
 Borough Council
Address Barnsley MBC
 Town Hall
 BARNSLEY
 South Yorkshire
 S70 2TA
Contact townhall@barnsley.gov.uk
Tel 01226 770770

DATE	REV	BY	DETAILS
12/12/2008	0	JWG	

PLANNING SUMMARY

Items requiring consent	Post sign A
Items not requiring consent	Moderate
Planning sensitivity	No
Listed building	Application to be submitted.
Planning status	

DISTRIBUTION


-
- Whitbread Marketing
-
- Whitbread Property
-
- Premier Inn
-
- GeraldEve
-
- Local Authority
-
- Architect
-
- Project Manager
-
- Electrical Contractor
-
- Sign Company



Brand
Identity Implementation
& Management

Whitbread Restaurants

TAYBARNS - SOUTH WEST APPROACH

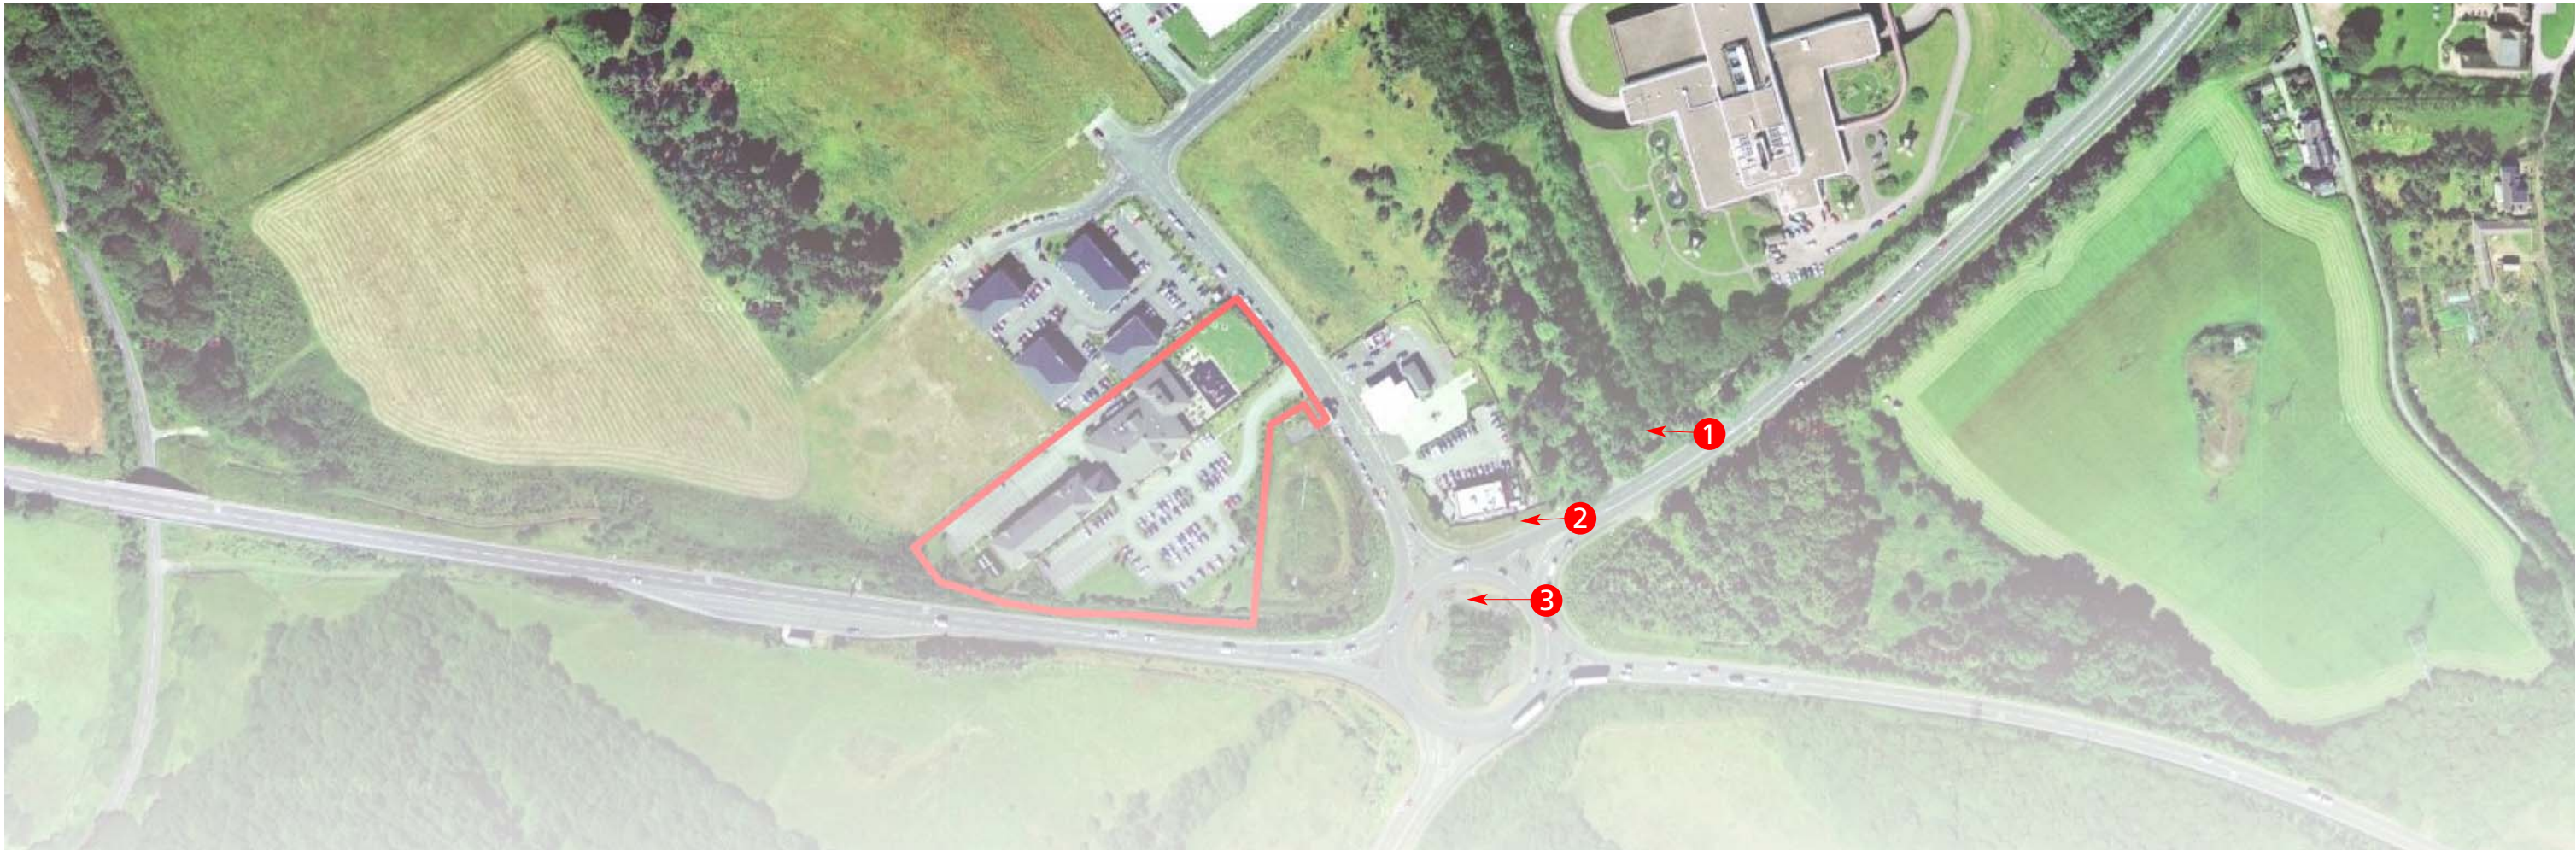

APPROACH SW1



APPROACH SW2



APPROACH SW3

Whitbread Restaurants

TAYBARNS - WEST APPROACH

APPROACH W4



APPROACH W5



APPROACH W6



Whitbread Restaurants

TAYBARNS - NORTH APPROACH

APPROACH N7



APPROACH N8



APPROACH N9



Whitbread Restaurants

TAYBARNS - EAST APPROACH

APPROACH E10



APPROACH E11




APPROACH E12



Whitbread Restaurants

TAYBARNS - NORTH VIEW

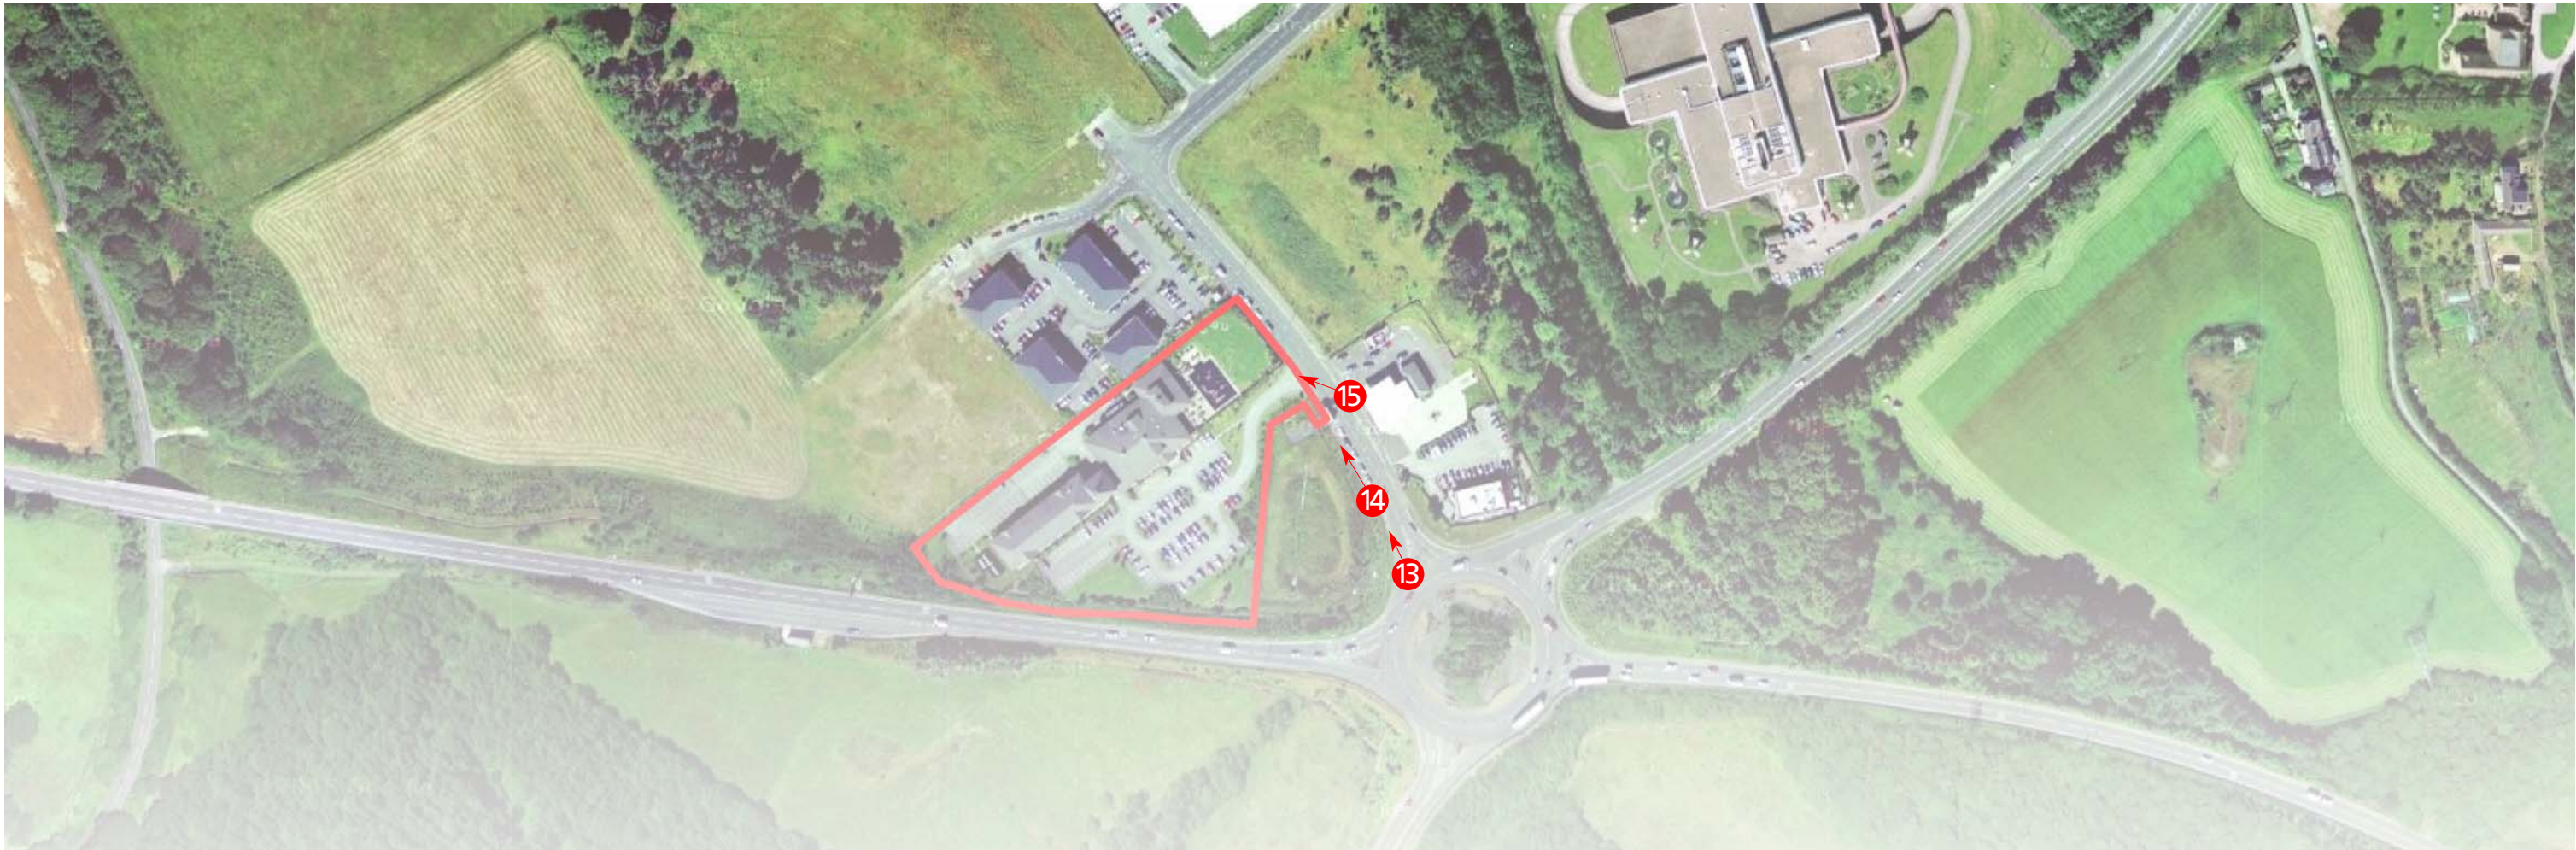

APPROACH N13



APPROACH N14



APPROACH N15

Whitbread Restaurants

TAYBARNS - AERIAL VIEW



Whitbread Restaurants

TAYBARNs - PRIMARY SIGNS




A. 6000mm High Taybarns post sign with 2000mm internally illuminated head.


B. Combination totem signs to have Brewers Farye panels removed. Premier Inn panels to be moved up to top of sign.

Whitbread Restaurants

SIGN ELEVATIONS - DRAWN TO SCALE OF 1:25 AT A3.

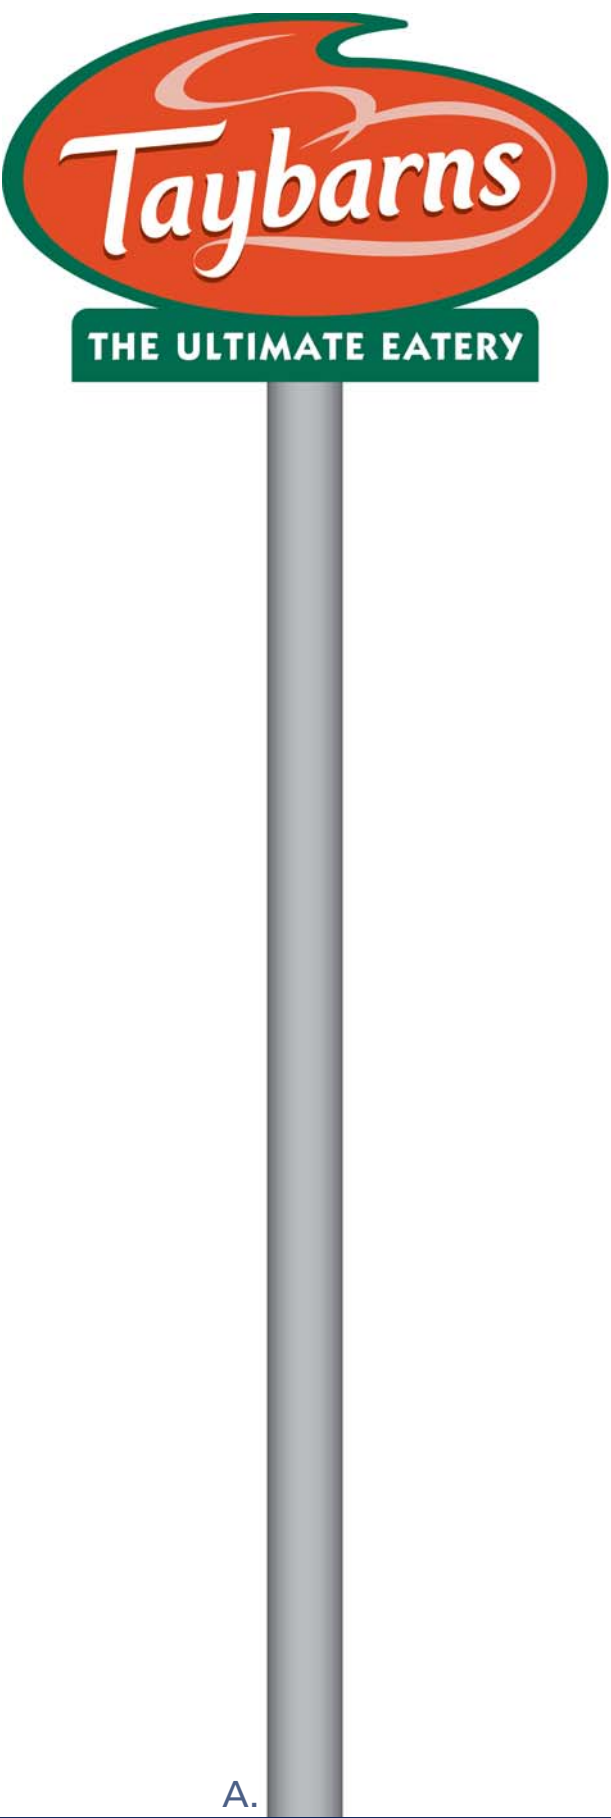

Whitbread Restaurants

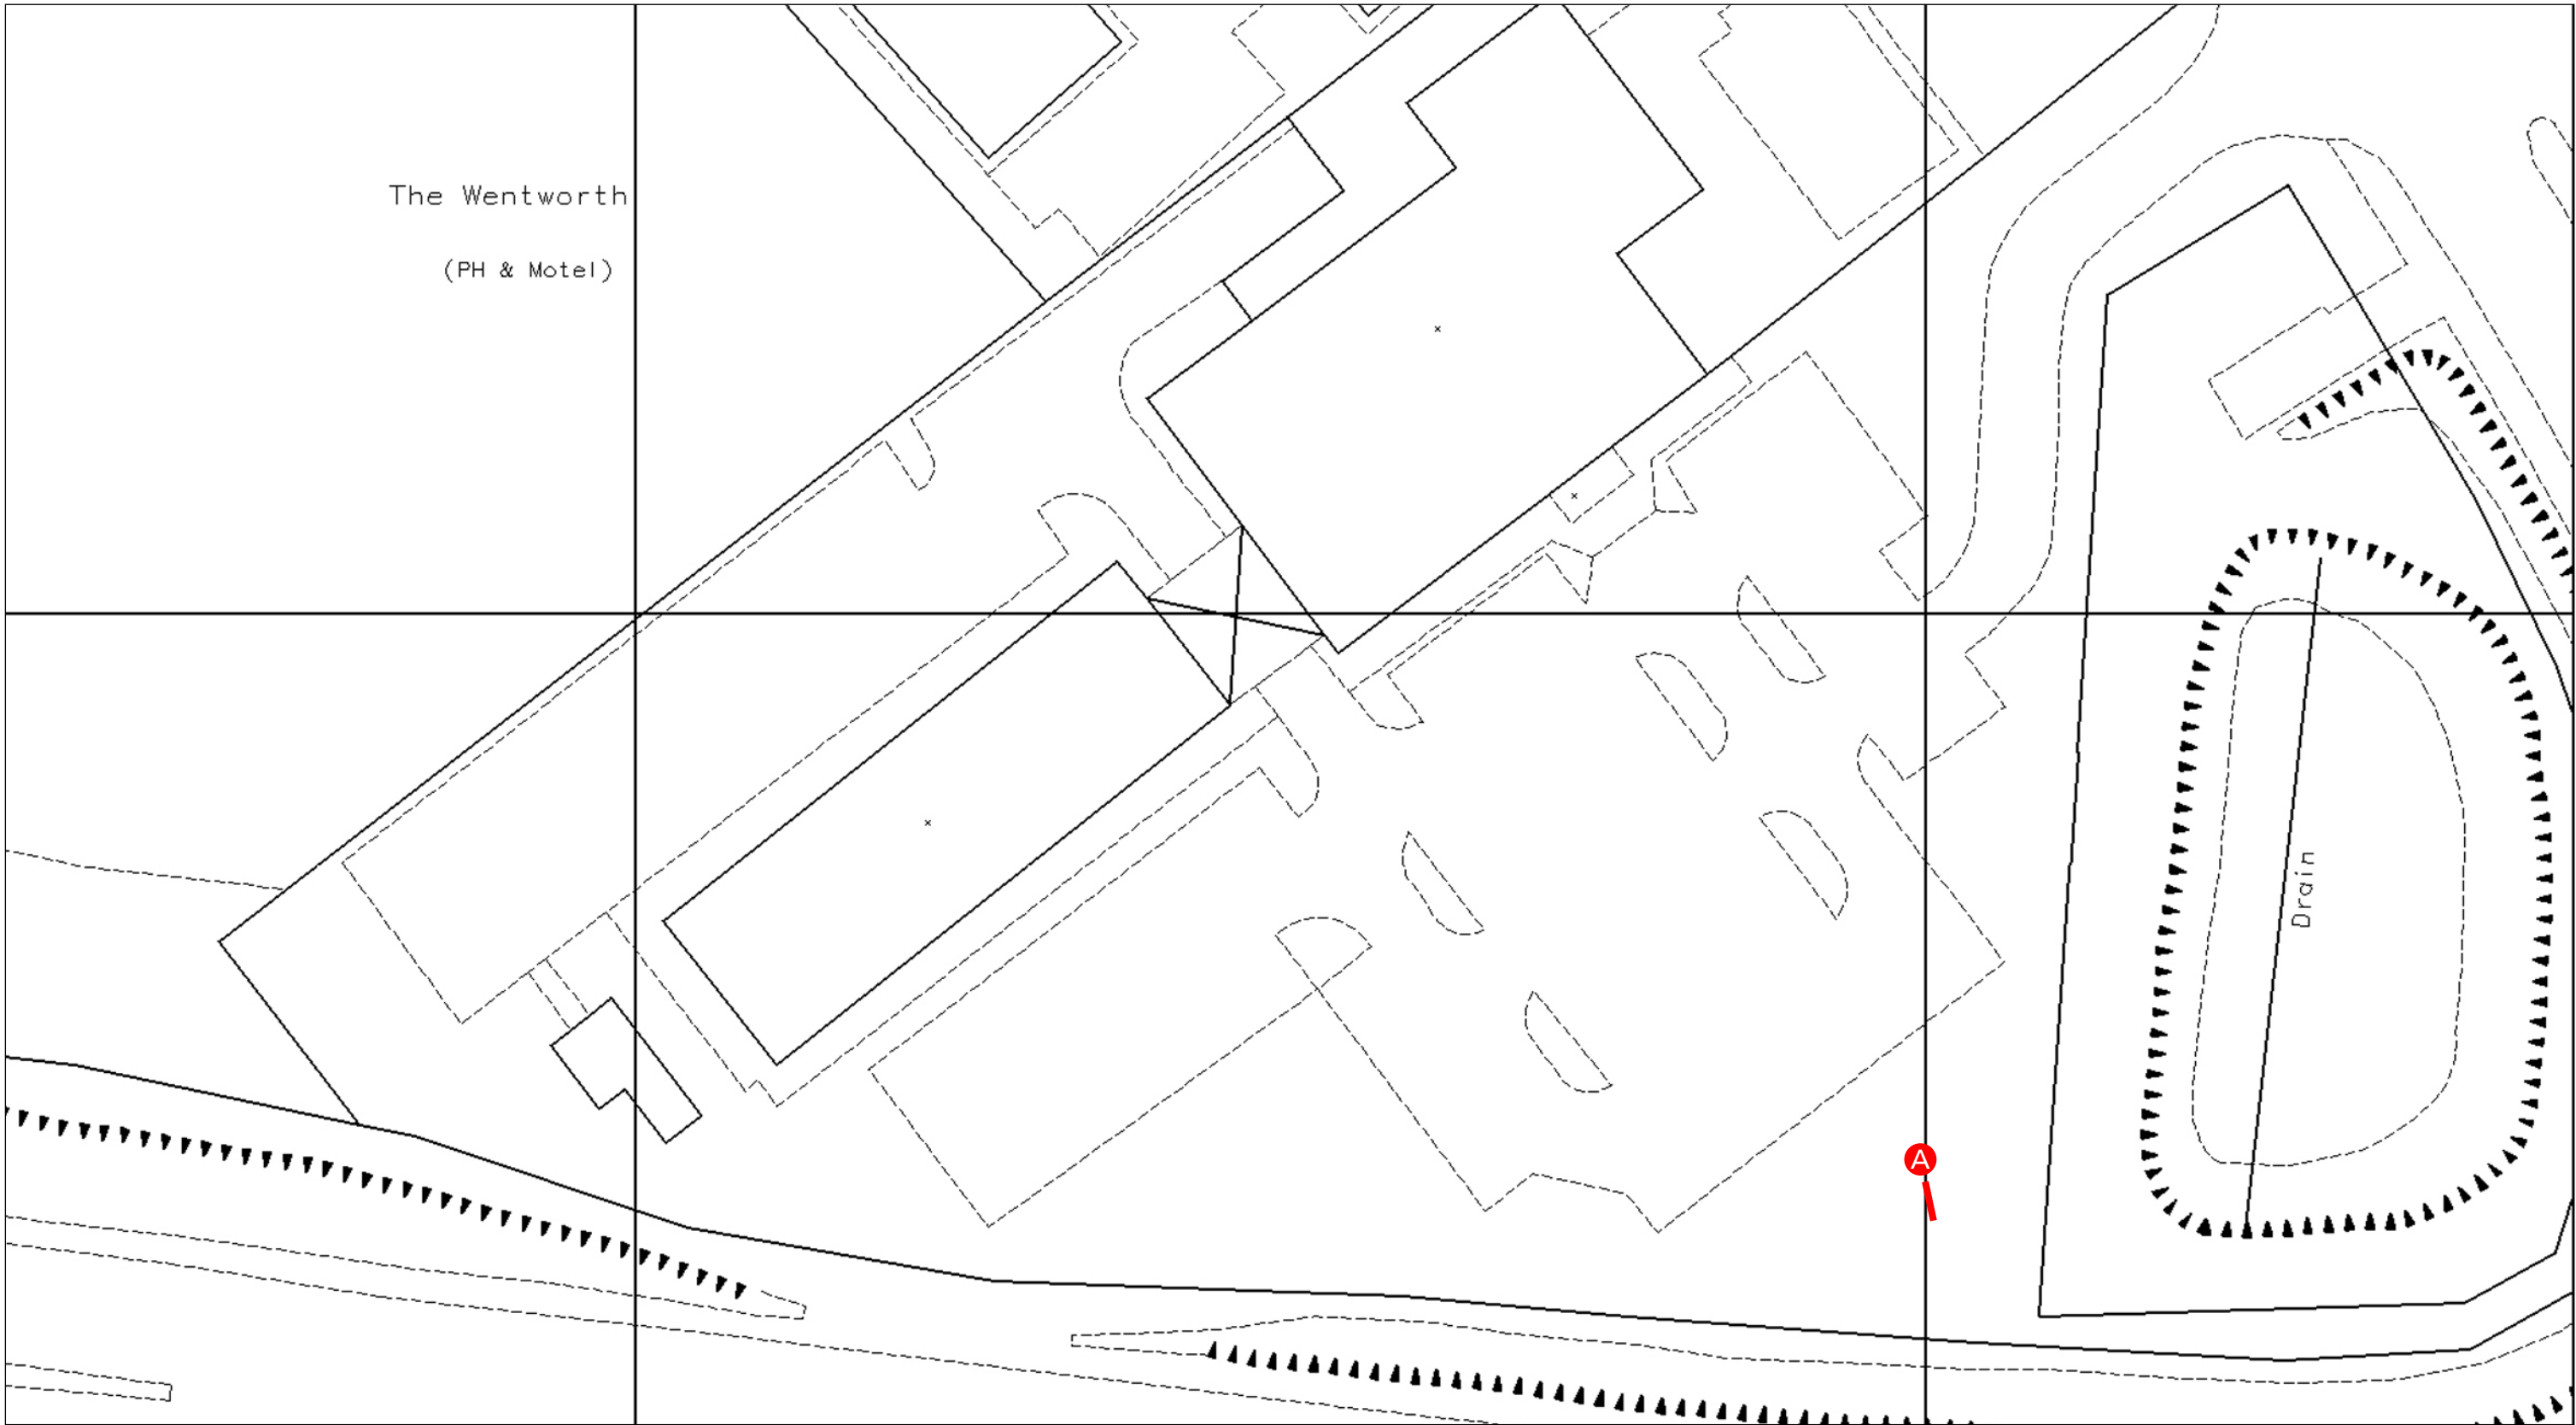

Whitbread Restaurants

NEW AND REPLACEMENT SIGN SCHEDULE

	DESCRIPTION	POWER SUPPLY	FIXING / FOUNDATION	QUANTITY
Sign A	6000mm High Taybarns post sign with 2000mm internally illuminated head.	New electrical feed required.	New foundation required.	1

SAFETY & STATUTORY NOTICES NOT SUBJECT TO ADVERTISING CONSENT	QUANTITY
Car park disclaimers	3