


location plan 1:1250

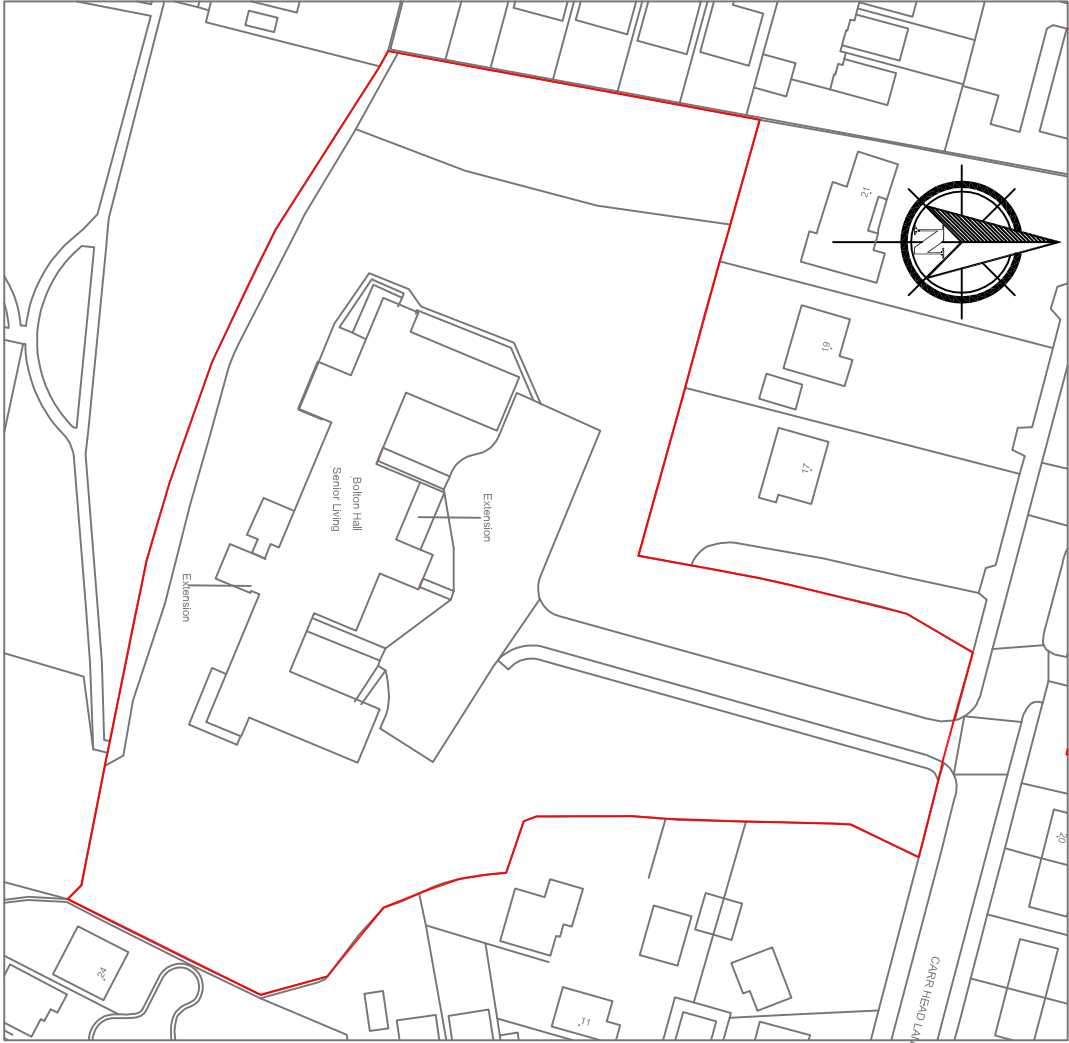

J MURRAY MCIOR  
4 BROOKSIDE CLOSE, HACKETTHORPE  
SHEFFIELD S12 4LE 0114 237 0802

TITLE  
Bolton Hall Senior Living  
Carr Head Lane  
Bolton on Dearne S63 8DA

CLIENT  
**KEYSTONE**  
street management ltd

Location plan

DATE 15/4/2014 SCALE 1:1250 @A4

DRAWING NO.

OS location plan

REVISION

