
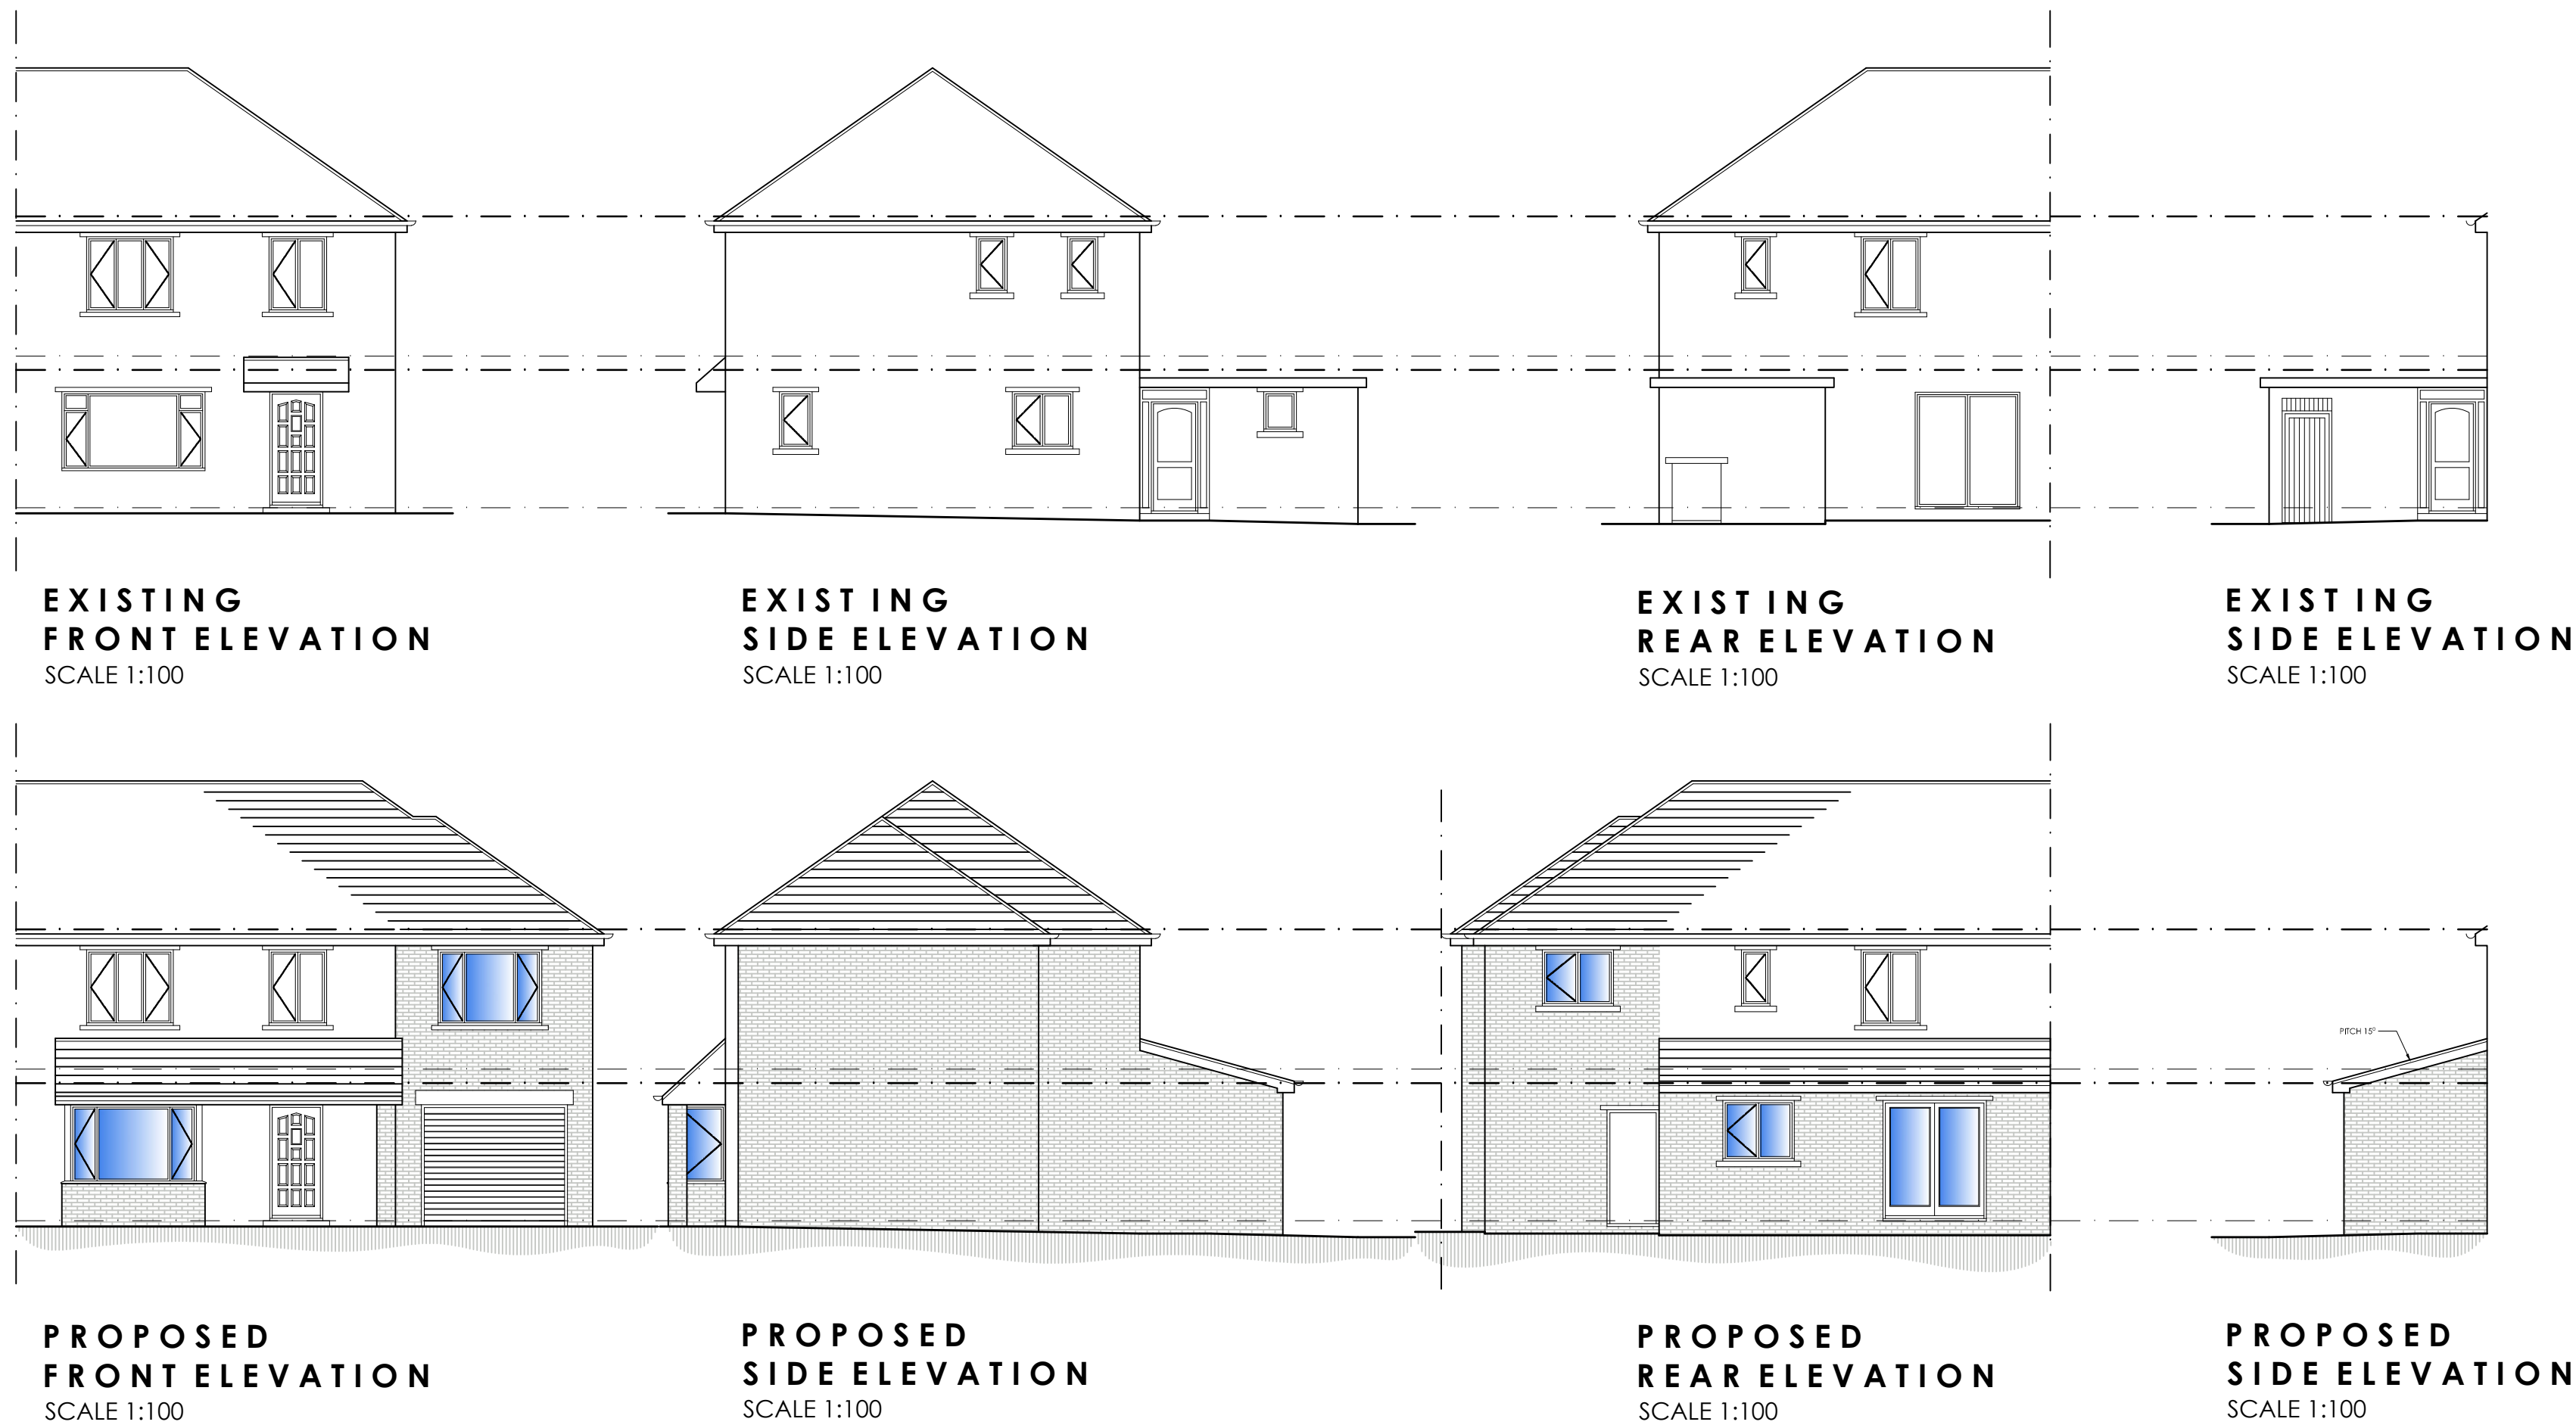
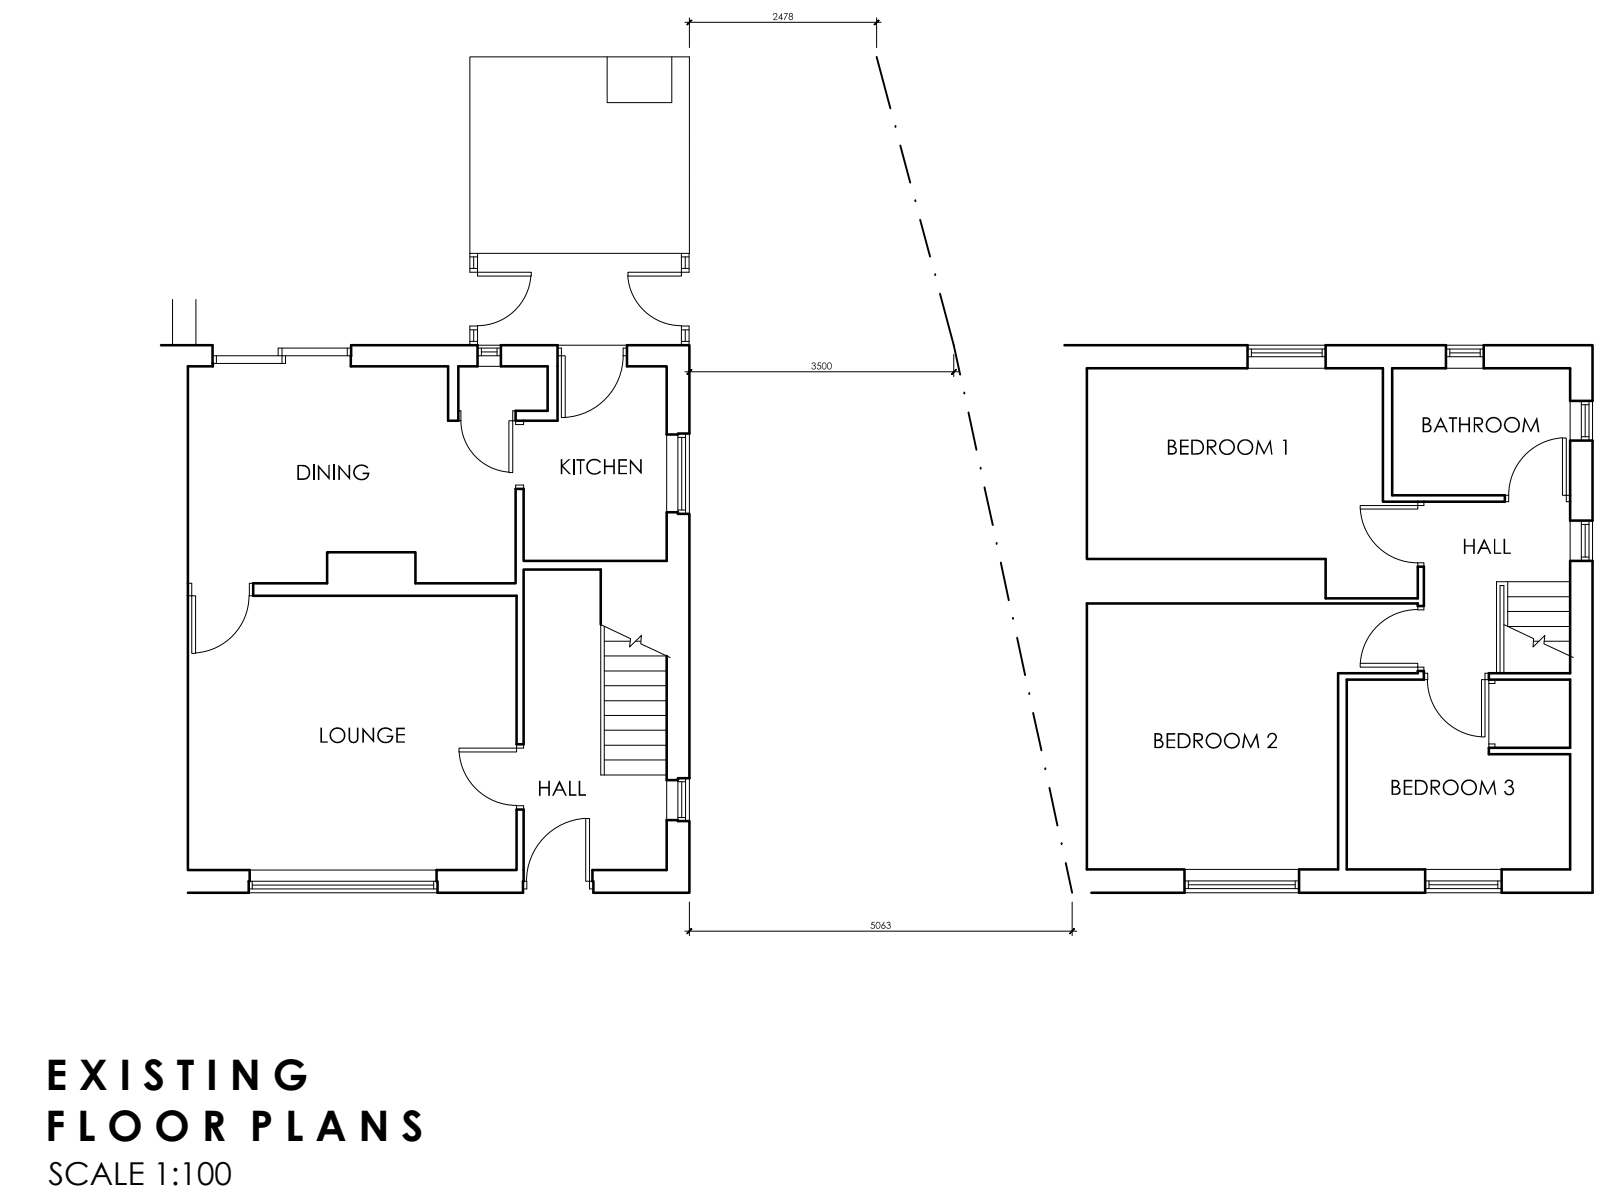
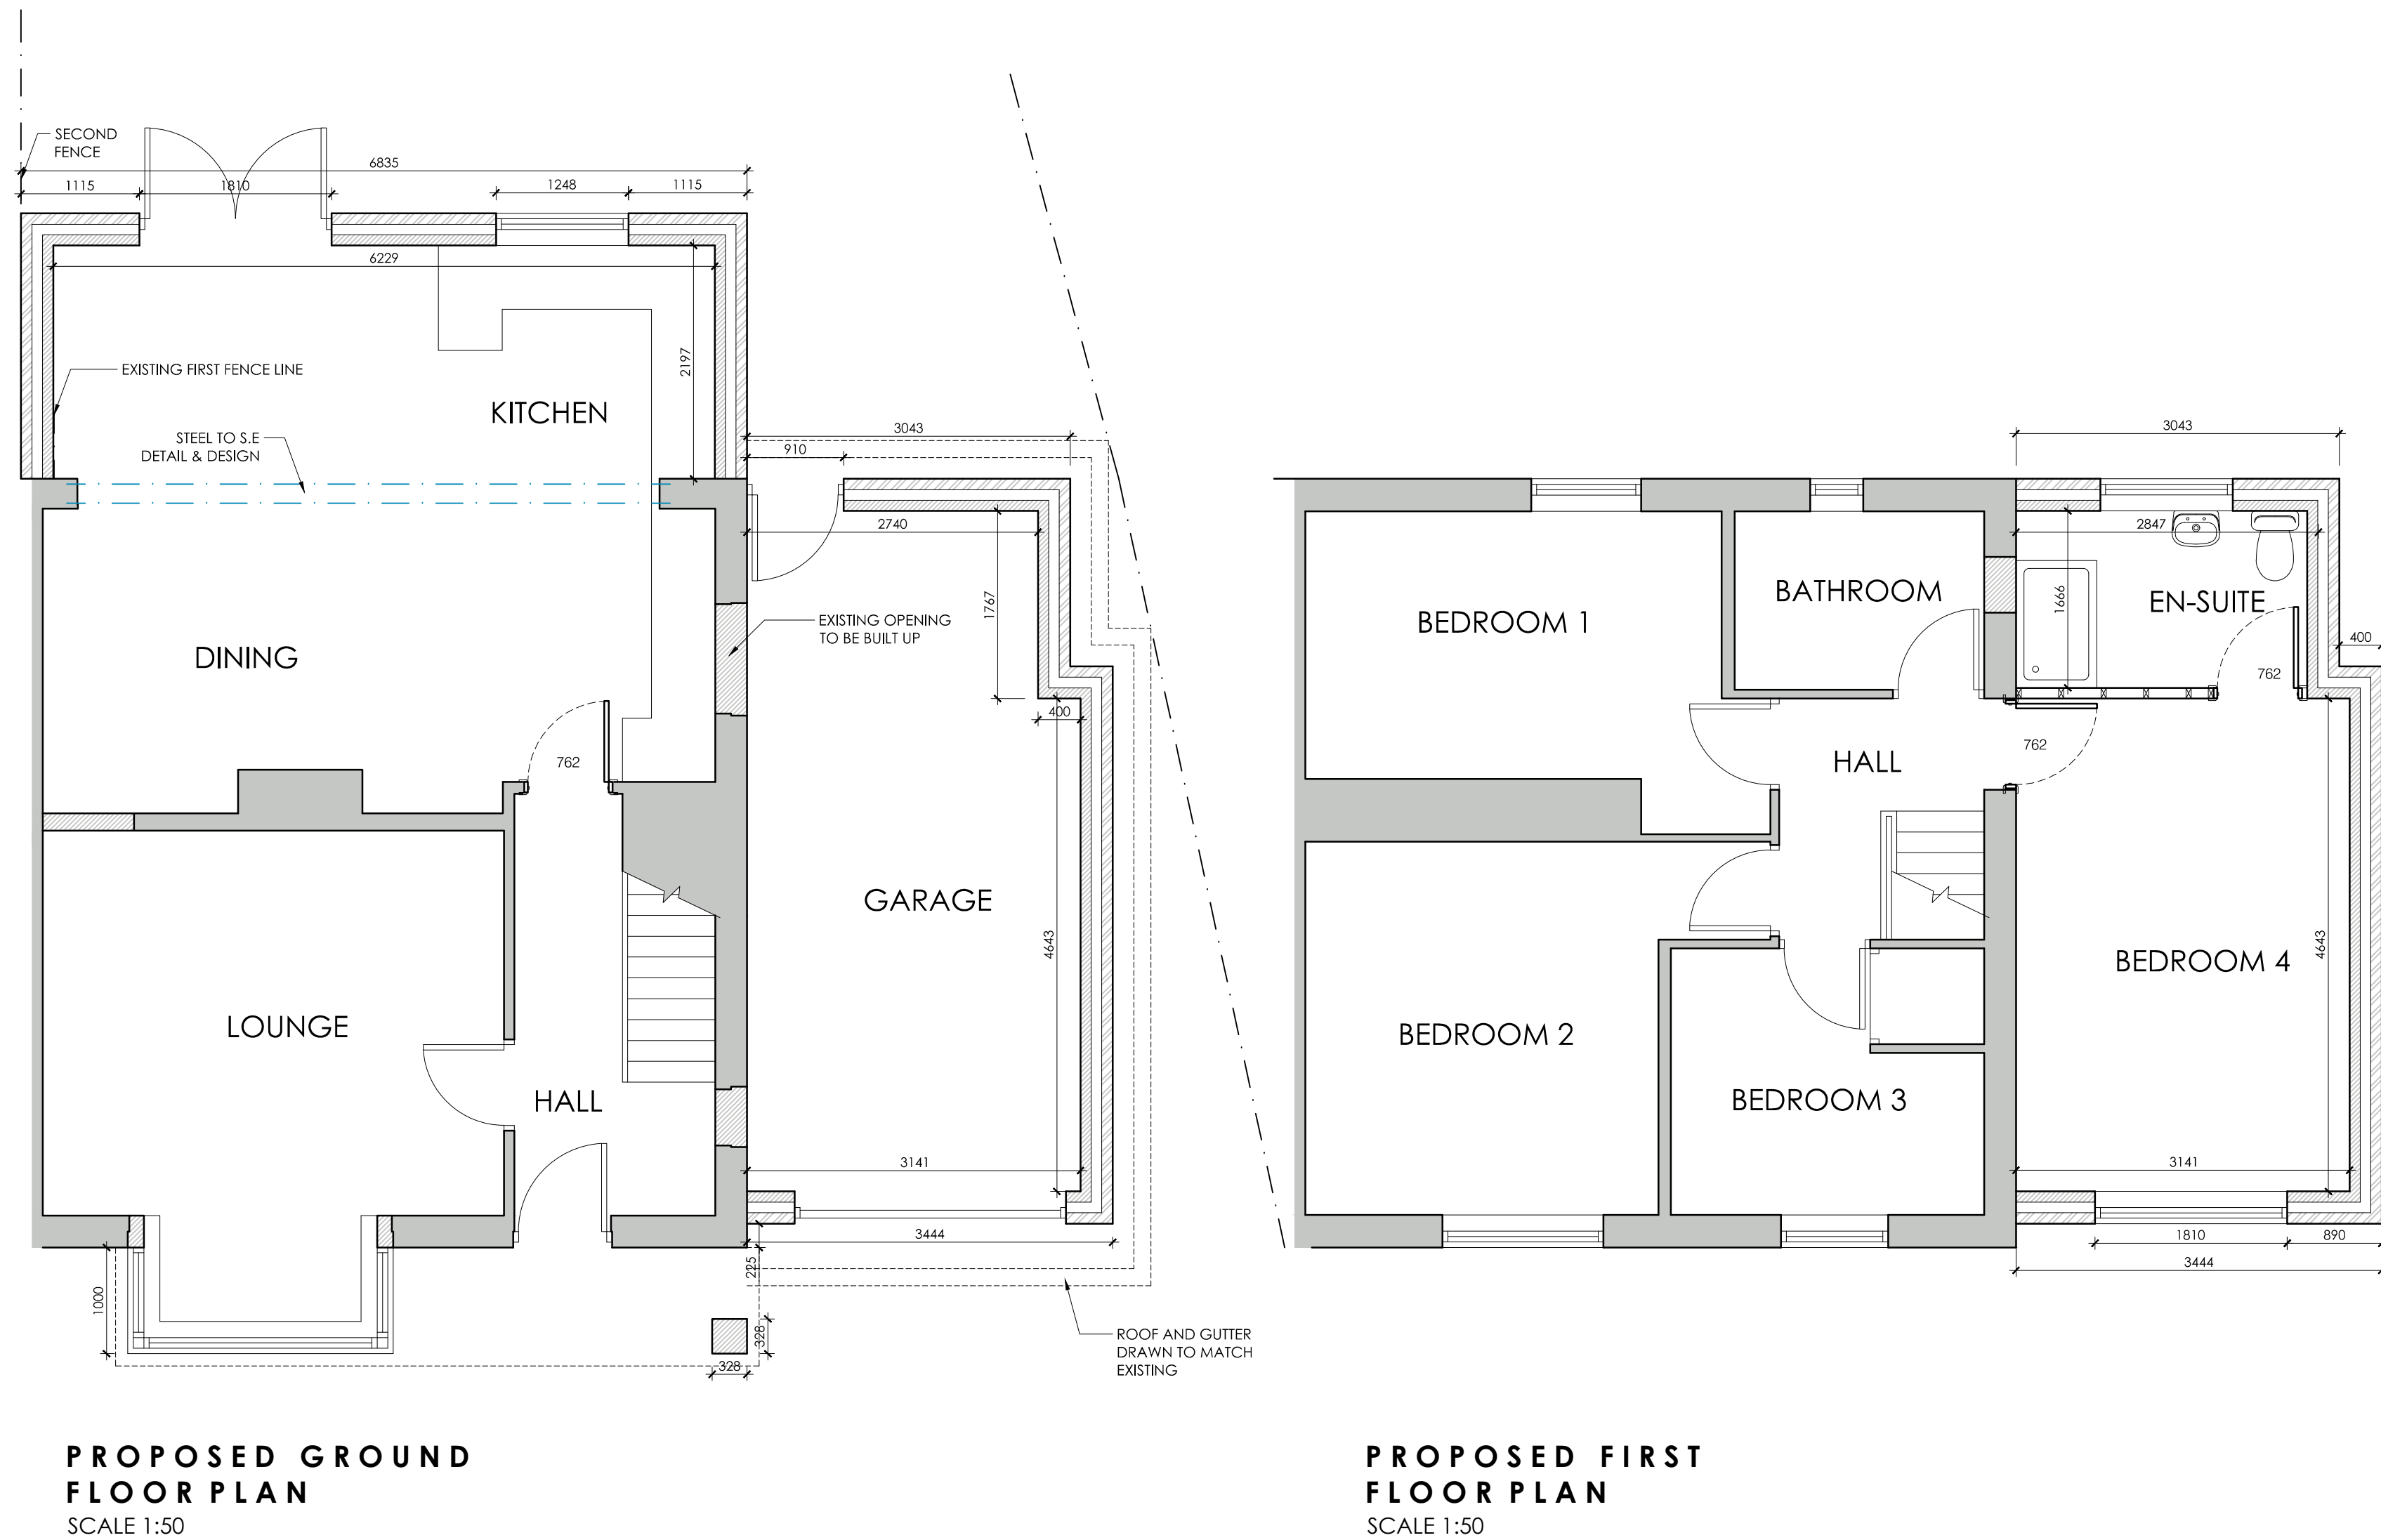
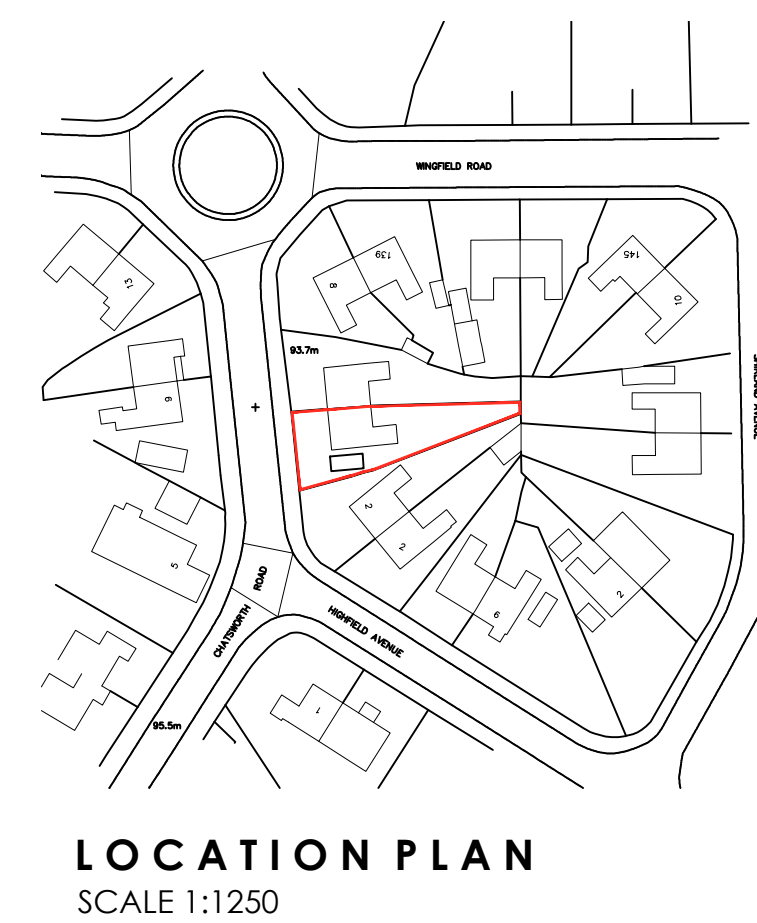


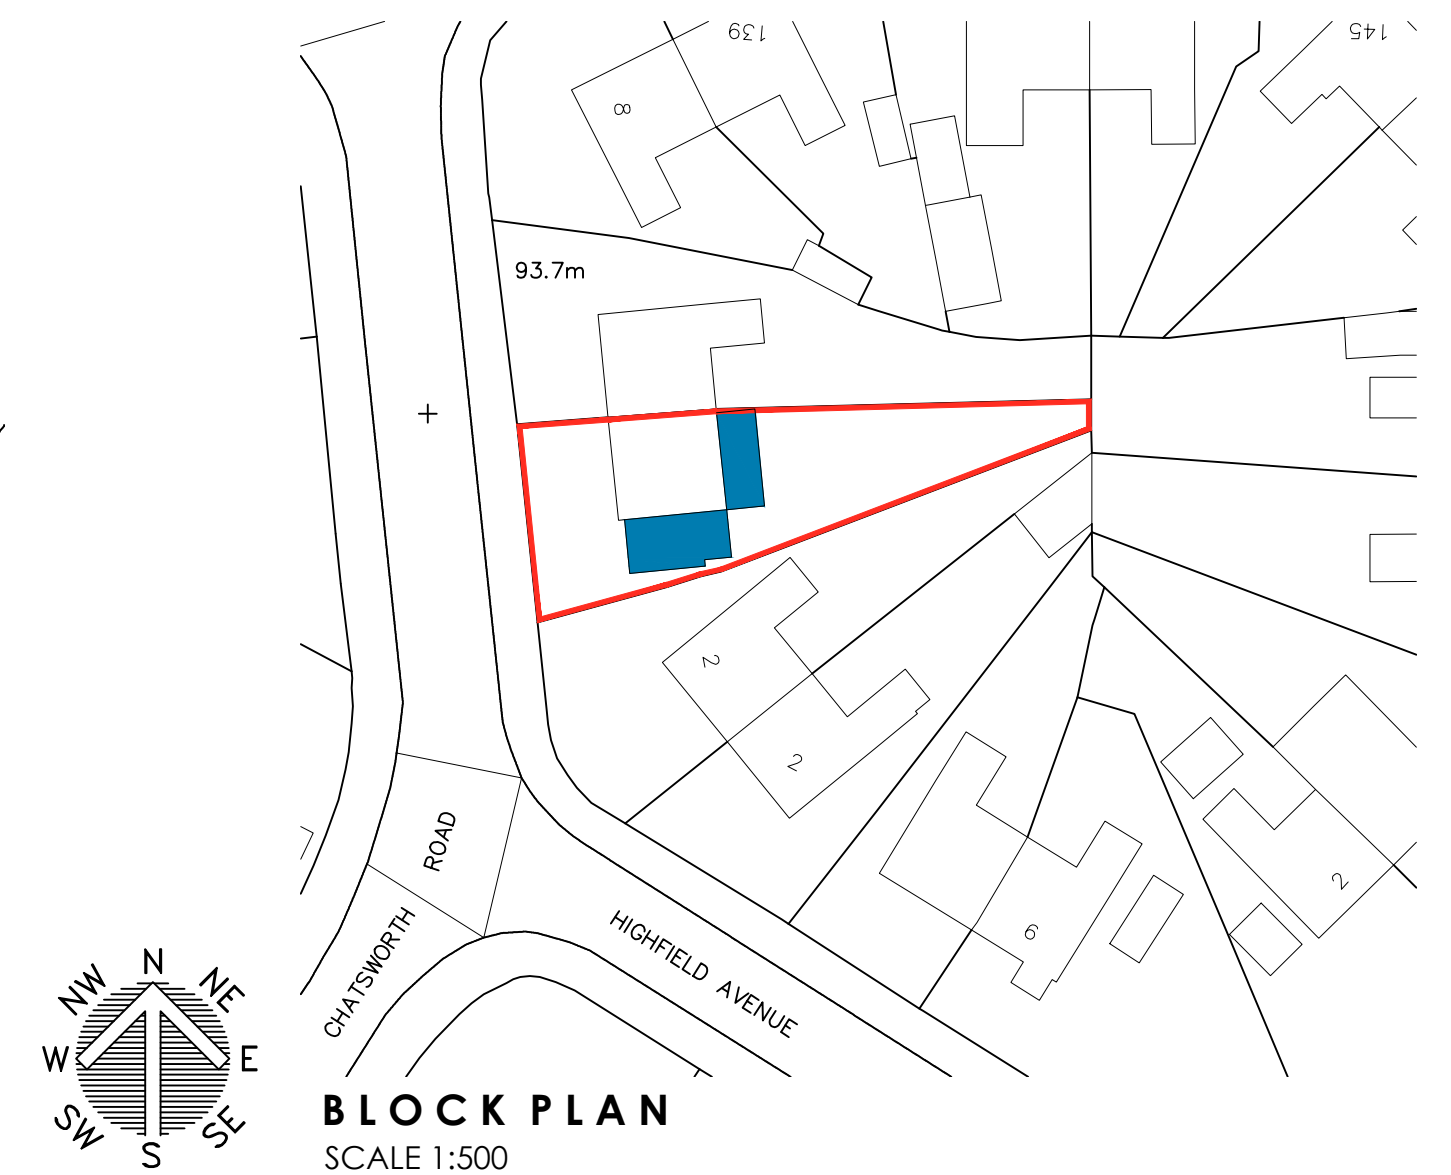

<div><div></div><div><div>WhiteAgus</div><div>PARTNERSHIP</div></div></div>			OFFICE ONE, 34 VICTORIA ROAD, BARNSELEY, S70 2BU			Phone: 01226 208482		
ARCHITECTURAL SERVICES						Email: info@whiteaguspартnership.co.uk Web: www.whiteaguspартnership.co.uk		
Project.				Client.				
PROPOSED EXTENSION AT 4 CHATSWORTH ROAD BARNSELEY, S71 3QL				MR BRITTAIN				
Drawing Title.				Date.		Scale.		
PLANS AND ELEVATIONS OPTION 1				JANUARY 2021		1:50 & 1:100 @ A1		
				Ref.		Dwg. No.	Rev.	
				20-189		01	A	
Date	Suffix	Description		Date	Suffix	Description		
02/02/2021	A	REVISED TO CLIENTS REQUIREMENTS						