3 | HTD FRONT_Elevation
1 : 100

4 | HTD REAR_Elevation
1 : 100

5 | HTD SIDE_Elevation
1 : 100

6 | HTD SIDE_Elevation2
1 : 100

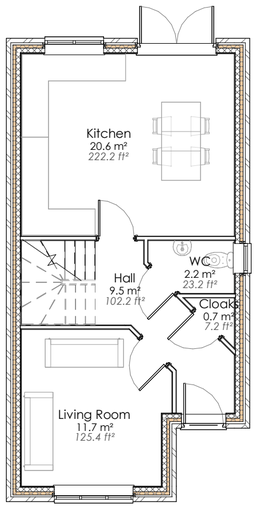

1 | *L00 - HTD
1 : 100

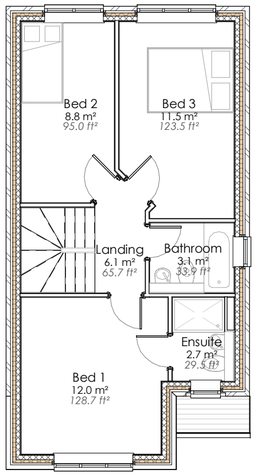

2 | *L01 - HTD
1 : 100

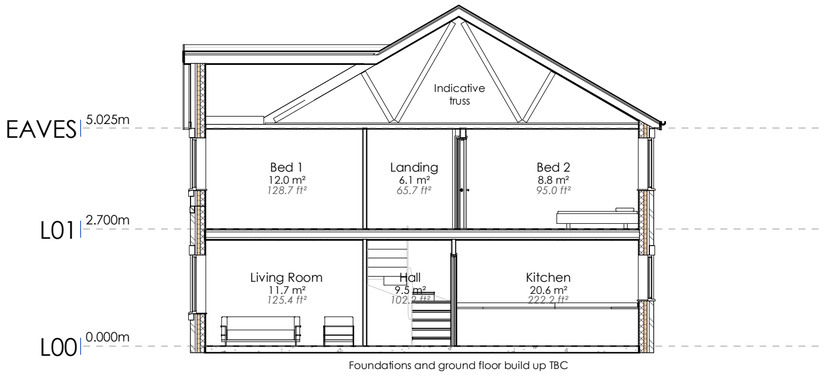

7 | HTD Section
1 : 100

0m 2m 4m 6m 8m 10m

VISUAL SCALE 1:100

rev	date	issued	checked	description
P1	16.05.22	OB	SAN	First Issue

ASGF

House Type D - As Handing
General Arrangement

title:
Garden Close
Monk Bretton
Barnsley
S71 2DY

client:
ASGF

scale @A2
1 : 100

Niemen Architects
Deck 2, The Waterscape
42 Leeds & Bradford Road
Kirkstall, Leeds, LS5 3EG
T: 0113 239 5400
office@niemen.co.uk

subject to accurate measured survey

subject to structural review

PL - Planning

client ref:	job ref:	UPRN	originator	zone	level	type	role	drawing no	revision
0026-001		ASGF-NIE-HTD-ZZ-DR-A-20_104							P1

DO NOT SCALE - ALL DIMENSIONS & LEVELS TO BE CHECKED ON SITE - THIS DRAWINGS IS COPYRIGHT