

Notes  
Public Roads and Footpaths  
The ideal separation distance between the proposed Wind Turbine and public road / footpaths is no less than Turbine tip height plus 10% - 34.50m + 3.42m = 37.92 say 38.00m

KEY


SITE OWNERSHIP

APPLICATION SITE


EXISTING PROVEN 15kW WIND TURBINE TO BE REMOVED (15M TO HUB 21M TO BLADE TIP)

PROPOSED ENDURANCE 50kW WIND TURBINE (24.2M TO HUB 34.2M TO BLADE TIP)

PROPOSED TURBINE UNDERGROUND CABLE

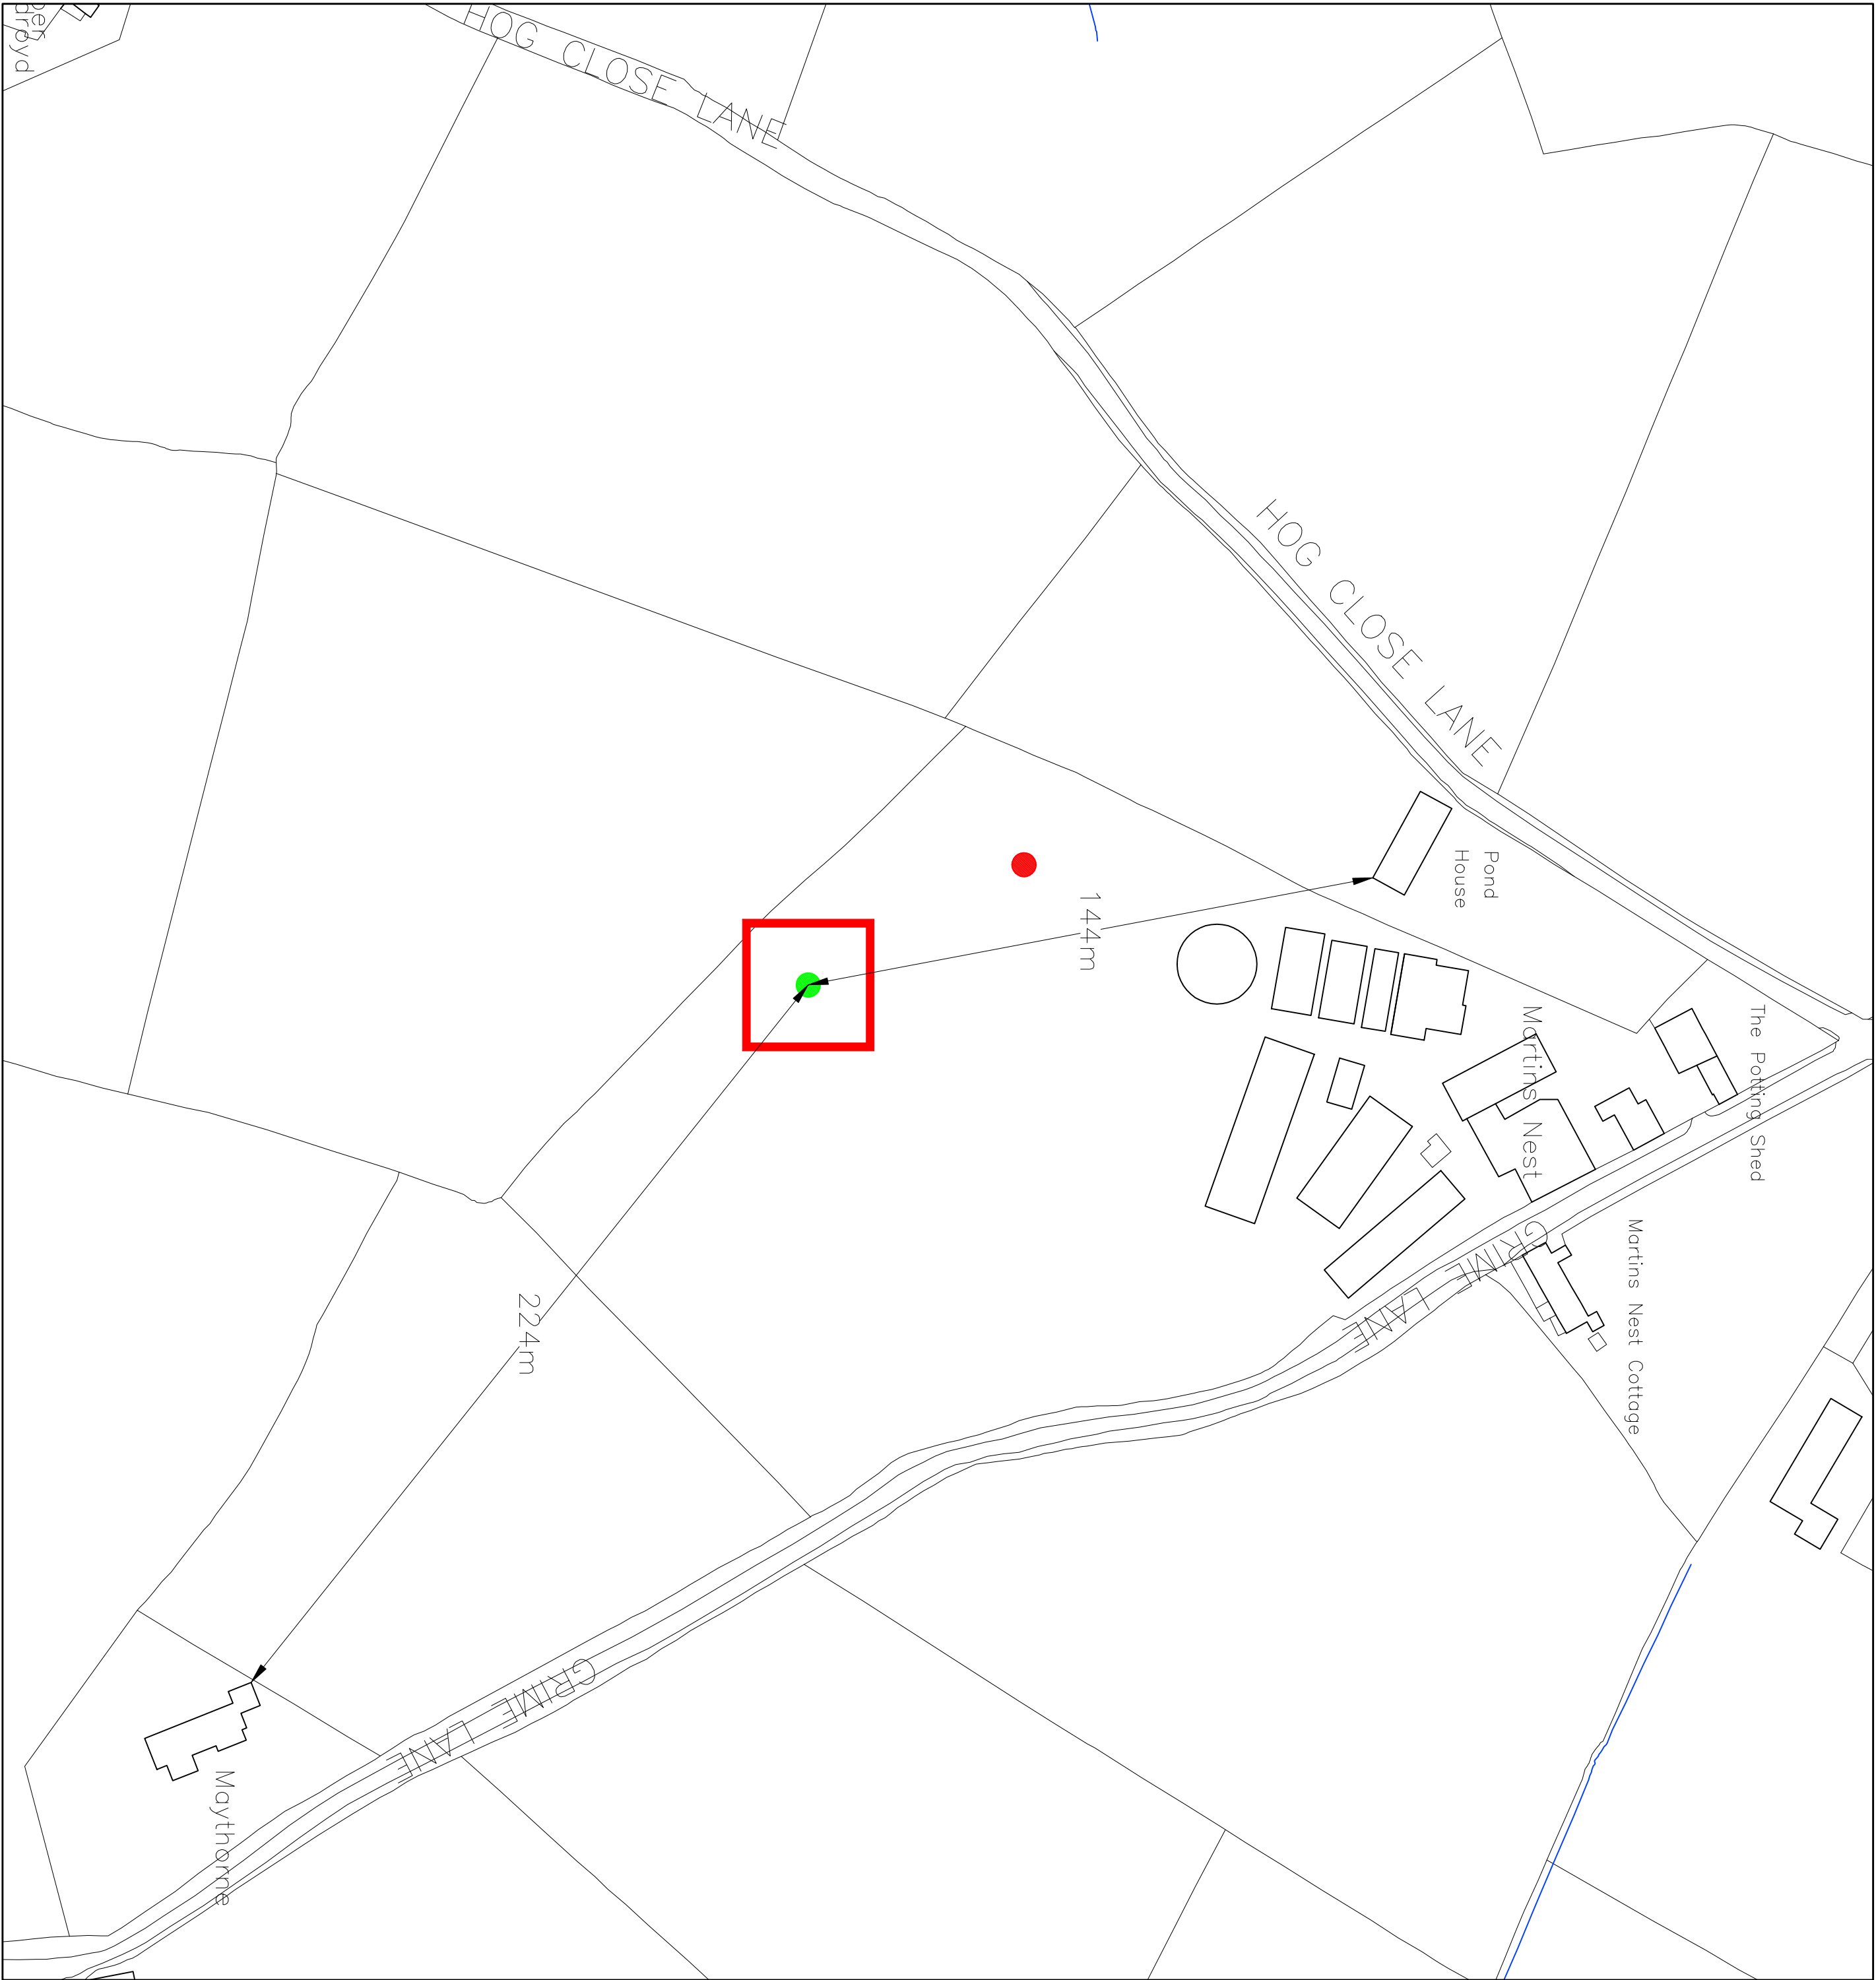

BLOCK PLAN

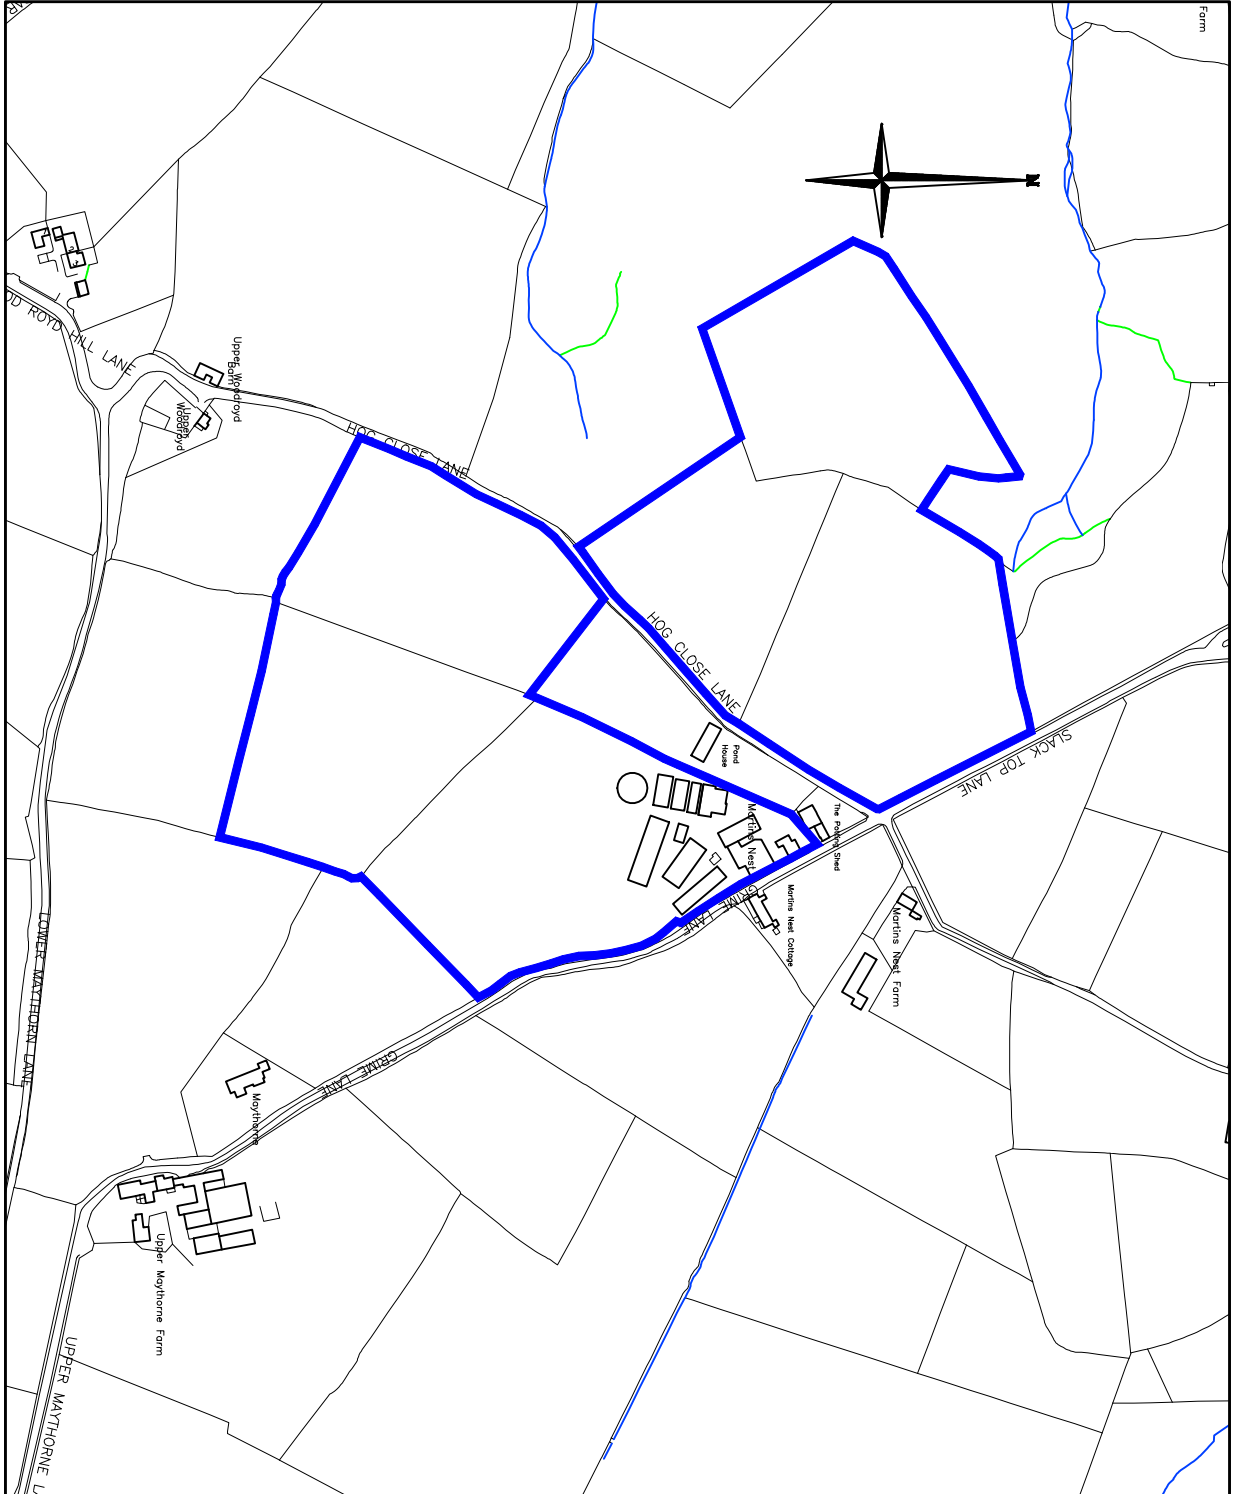

LOCATION PLAN

|   |                       |  |  |
|---|-----------------------|--|--|
| <div><div><div></div><div>WJG</div></div><div>TELEPHONE<br/>0113 2525825<br/>DESIGN AND BUILDING SERVICES<br/>LAND SURVEYS - COMPUTER AIDED DESIGN - QUANTITY SURVEYS<br/>BUILDING SERVICES</div><div>M. J. COATES &amp; COMPANY<br/>2 UNITY HALL COURT<br/>HAGGMAN ROAD<br/>WAKEFIELD<br/>WF3 1ED</div></div> |                       |  |  |
| CLIENT<br>MR. PETER TURNER<br>MARTINS NEST FARM<br>VICTORIA<br>HEPWORTH<br>HUDDESFIELD HD9 7TG   |                       |  |  |
| PROJECT<br>PLANNING APPLICATION<br>PROPOSED INSTALLATION OF AN ENDURANCE 50kW WIND TURBINE   |                       |  |  |
| TITLE<br>LOCATION PLAN AND BLOCK PLAN   |                       |  |  |
| SCALE: BLOCK PLAN 1:1250<br>LOCATION PLAN 1:500   | DATE<br>FEBRUARY 2012 |  |  |
| DRAWN BY<br>MJC   | CHECKED               |  |  |
| DRAWING NO<br>106-P01   | REVISION<br>A         |  |  |