




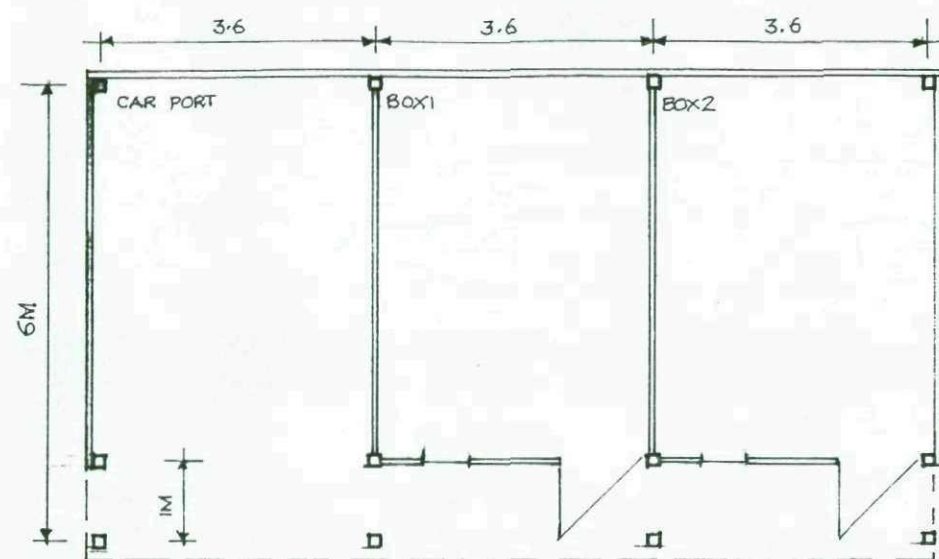


PLAN

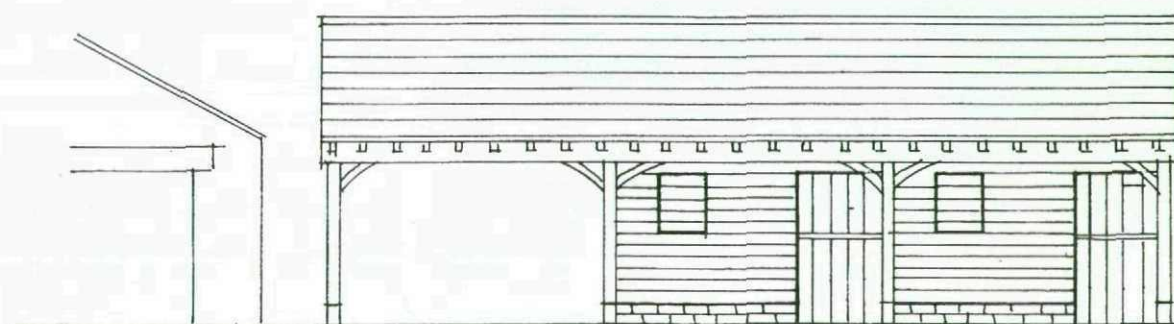

FRONT

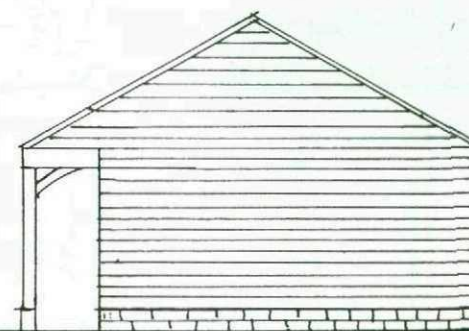


SIDE

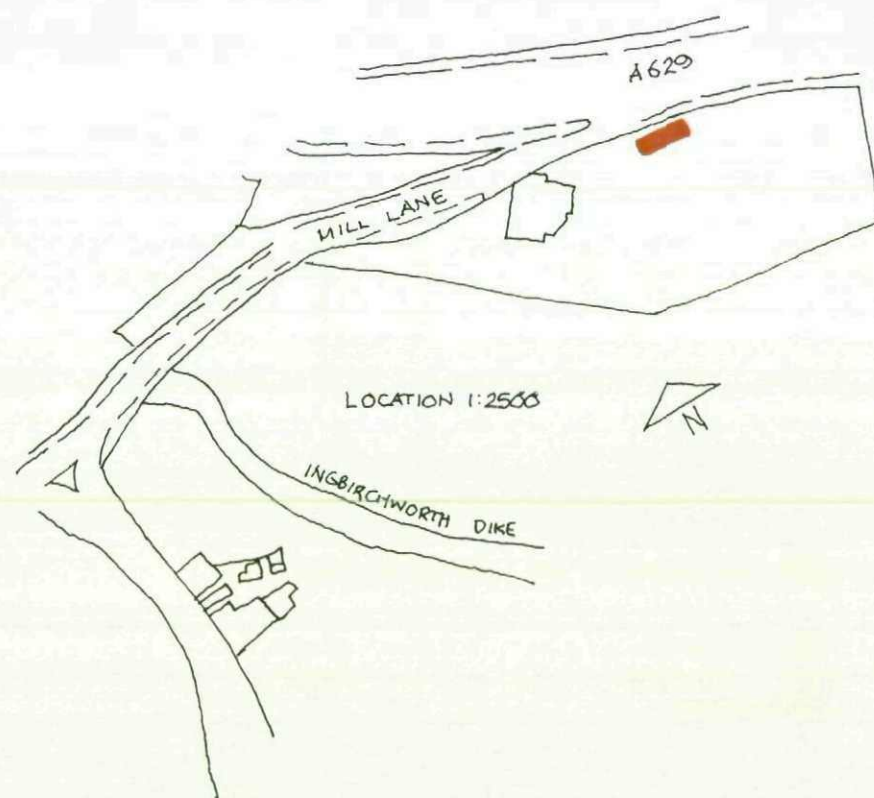

LOCATION 1:2500

NEW CAR PORT AND STABLES AT STRAW HILL COTTAGE INGBIRCHWORTH 1:100 1:500 1:2500 DRGAI 11/08
PLANS AND ELEVATIONS, SITE LAYOUT, LOCATION.

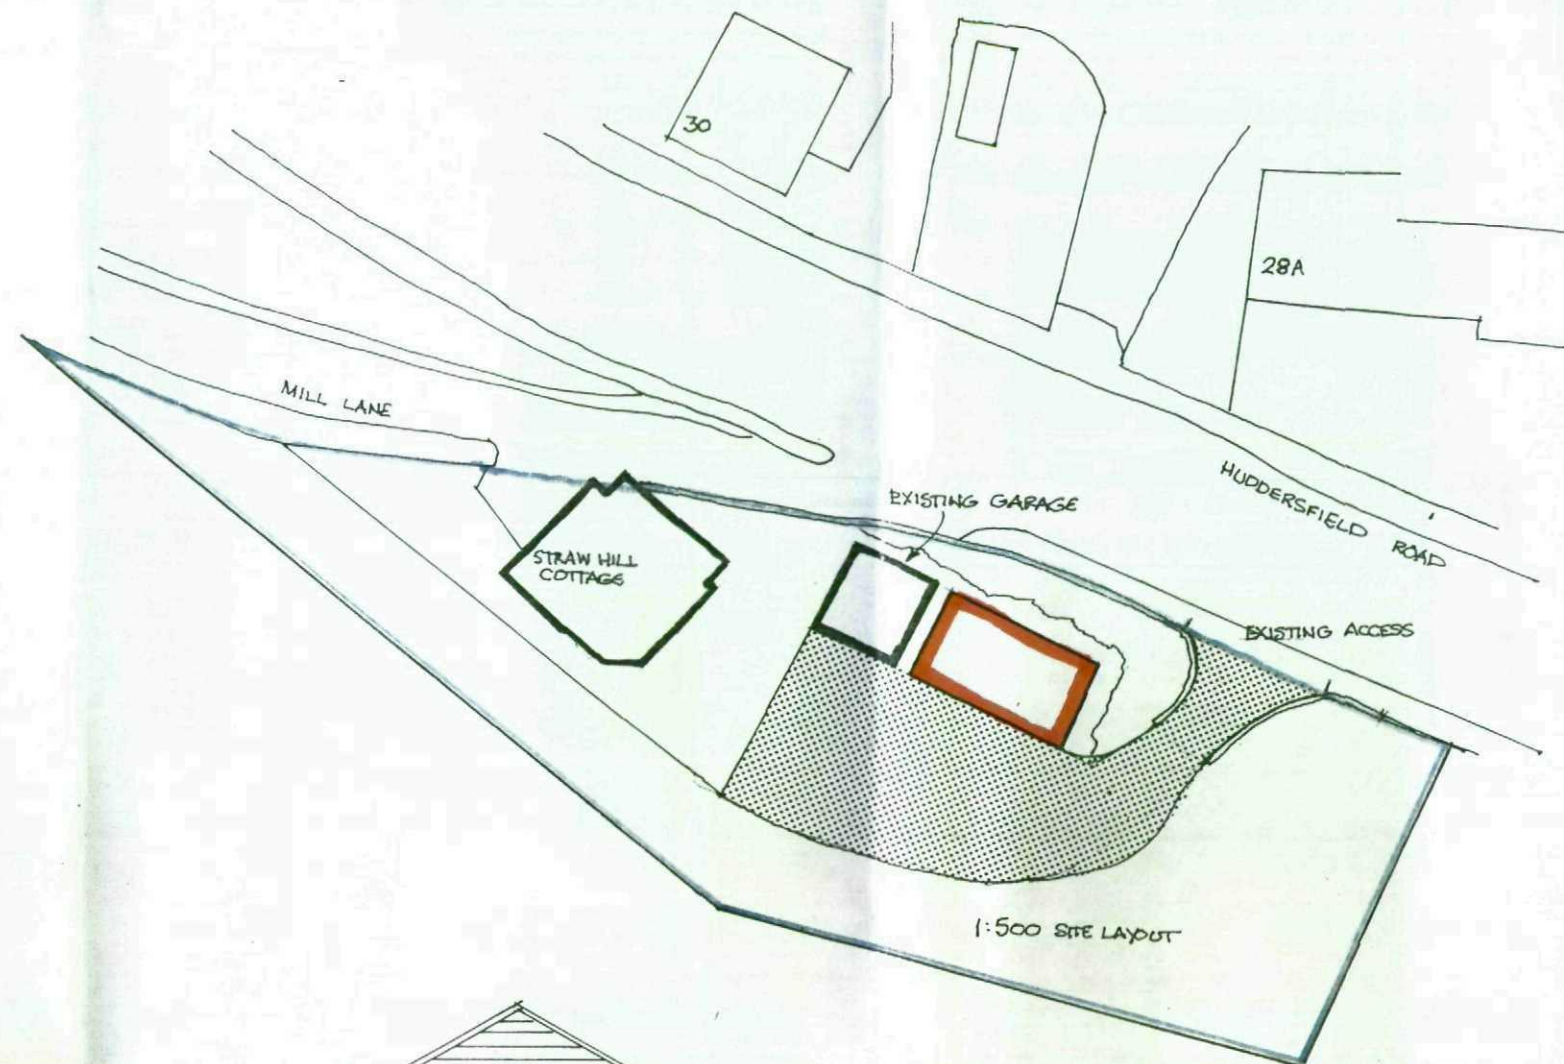

1:500 SITE LAYOUT

MICHAEL A CLYNCH

Dip. Arch. Dip. T.P. A.R.I.B.A.

Architect & Town Planner

14 Huddersfield Road, Ingbirchworth
Sheffield S36 7GF Tel: 01226 766308