



N
153 HIGH STREET
REAR
KIT.
LOUNGE
2700
SIDE
SCALE 1:100
ACCESS POINT
FRONT
HIGH STREET

R&T RICHARDSON


153 HIGH STREET ROYSTON

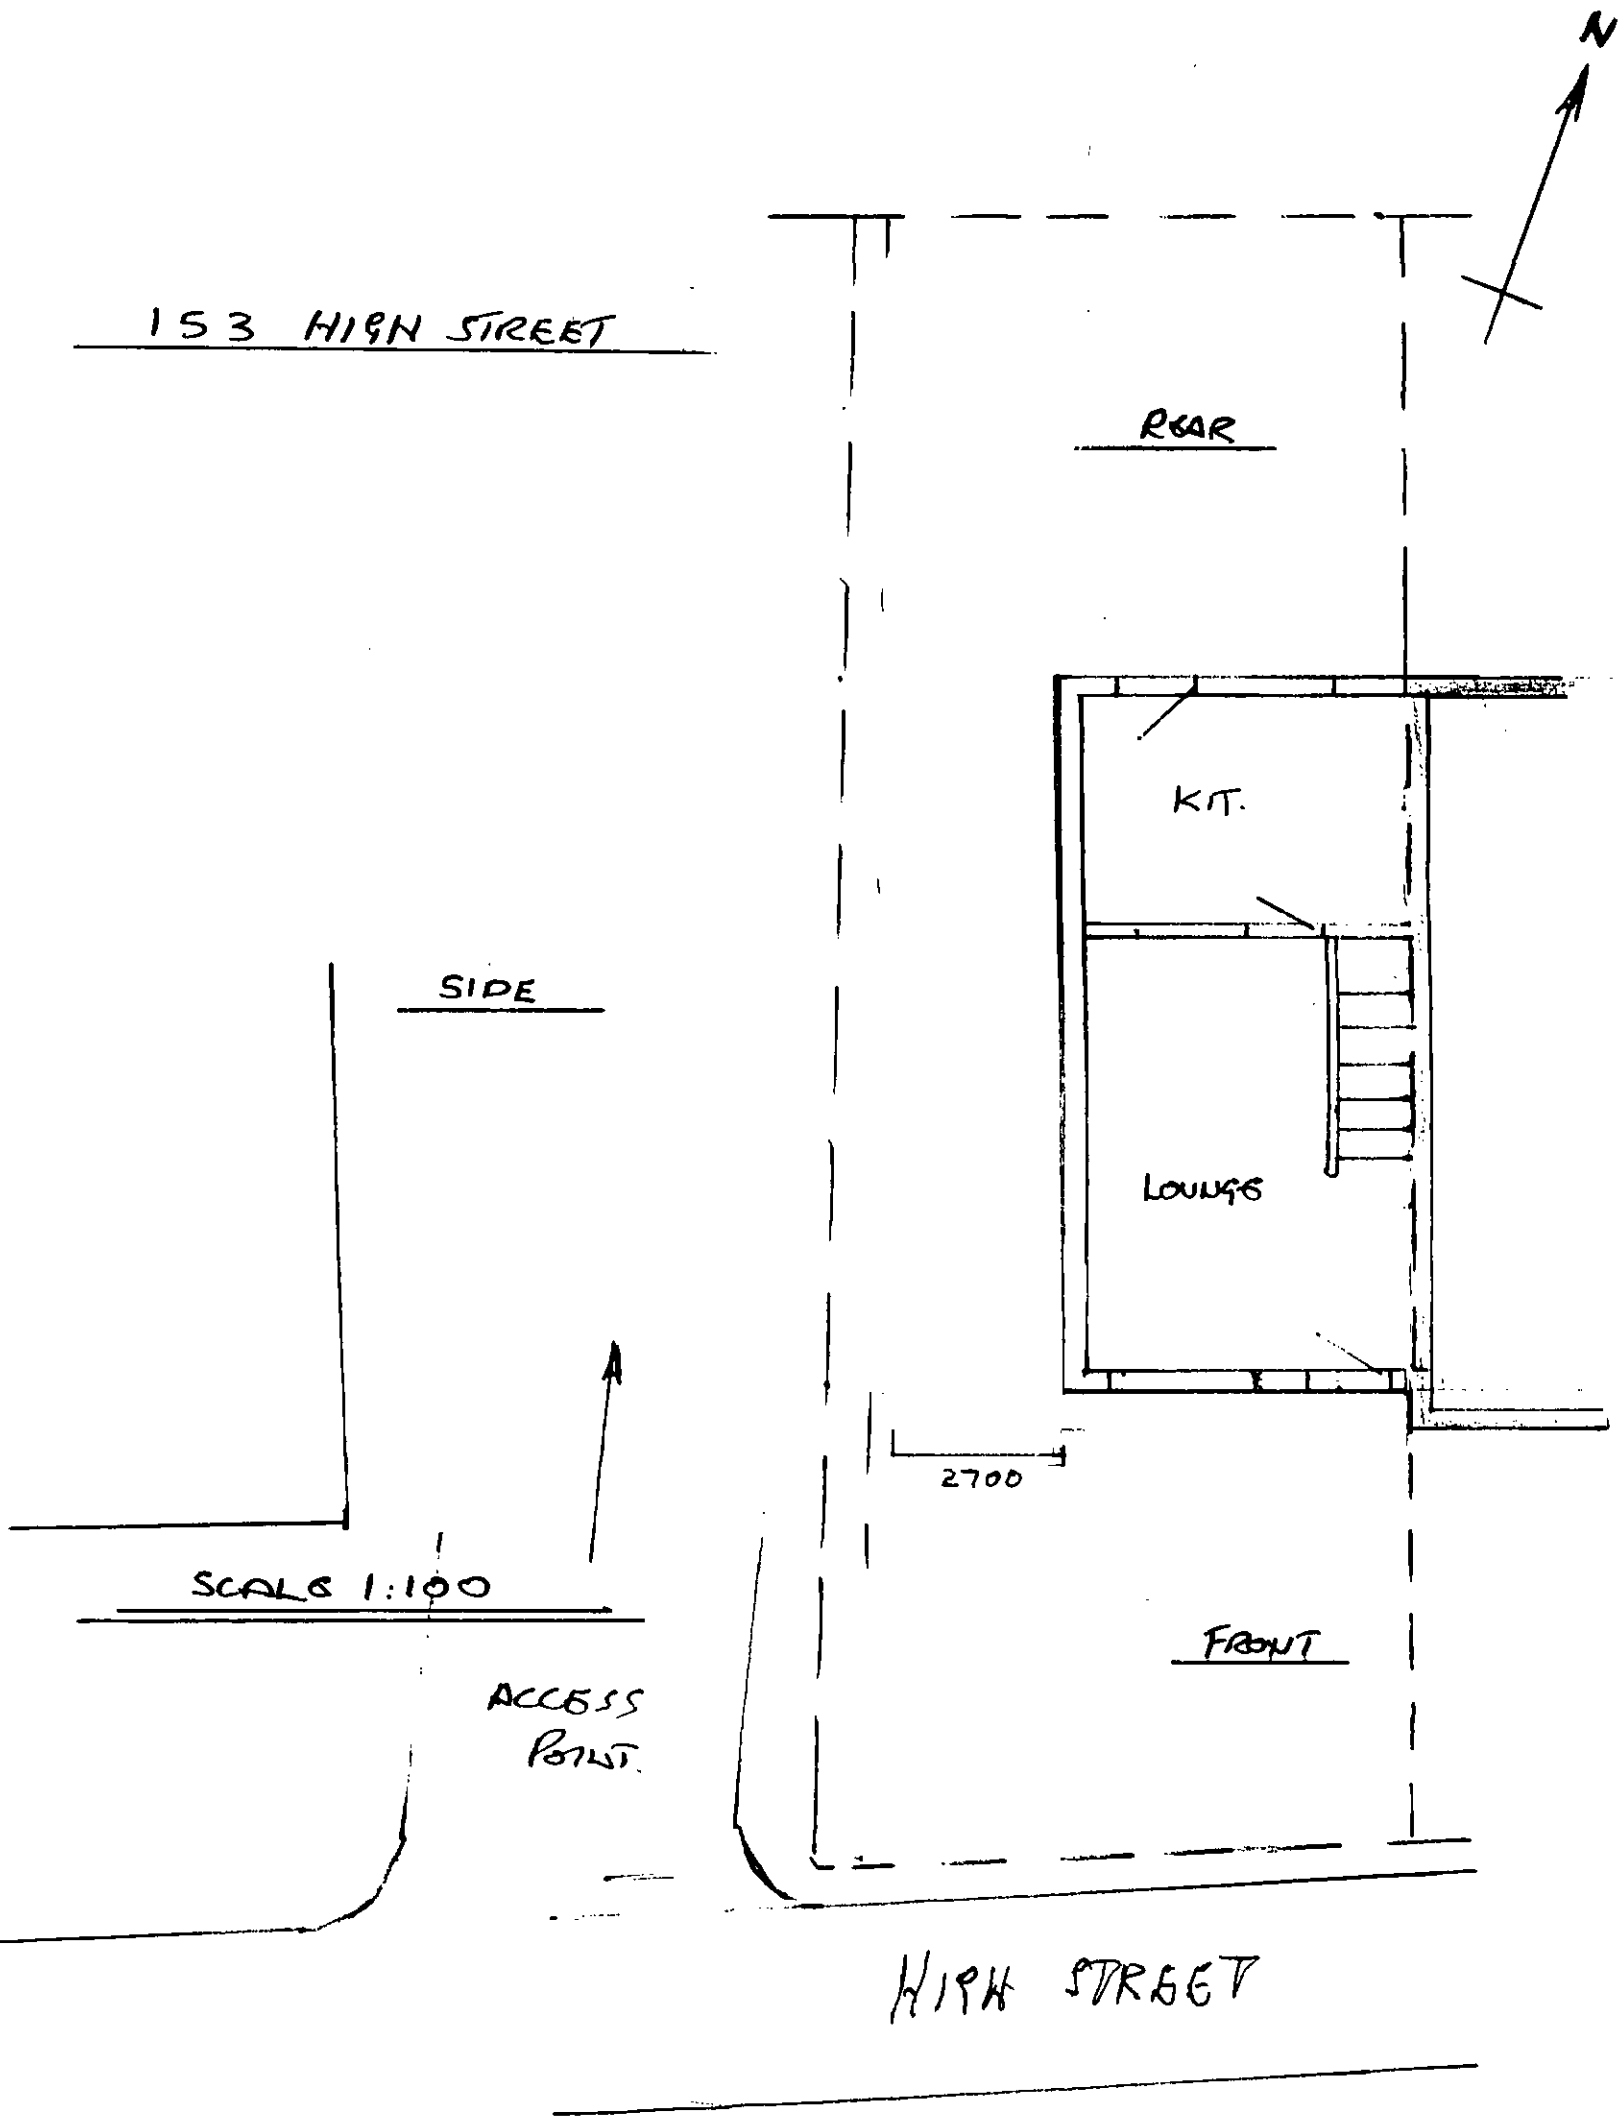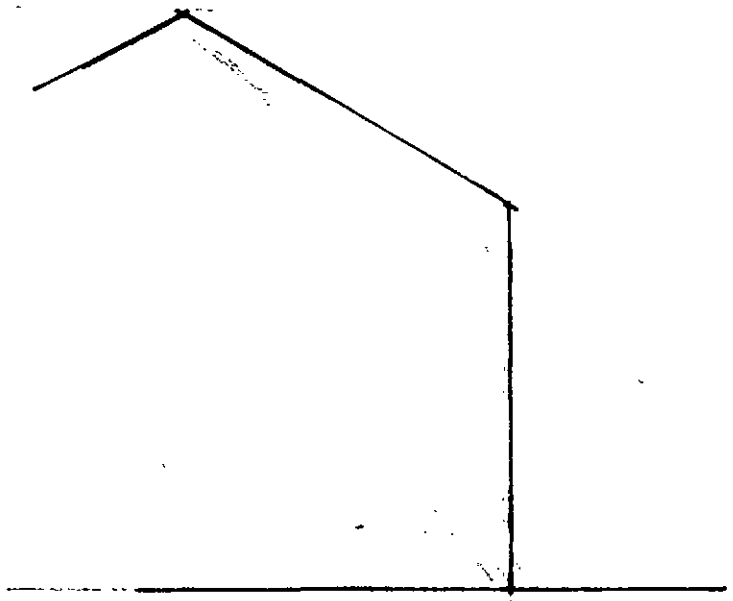


SIDE.

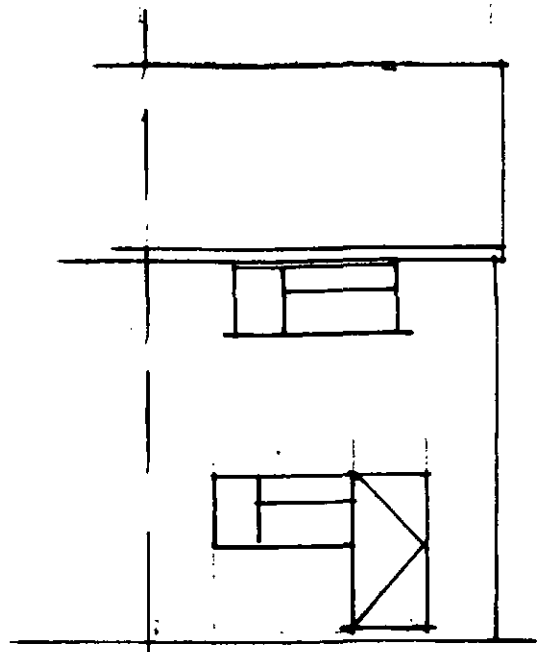


REAR

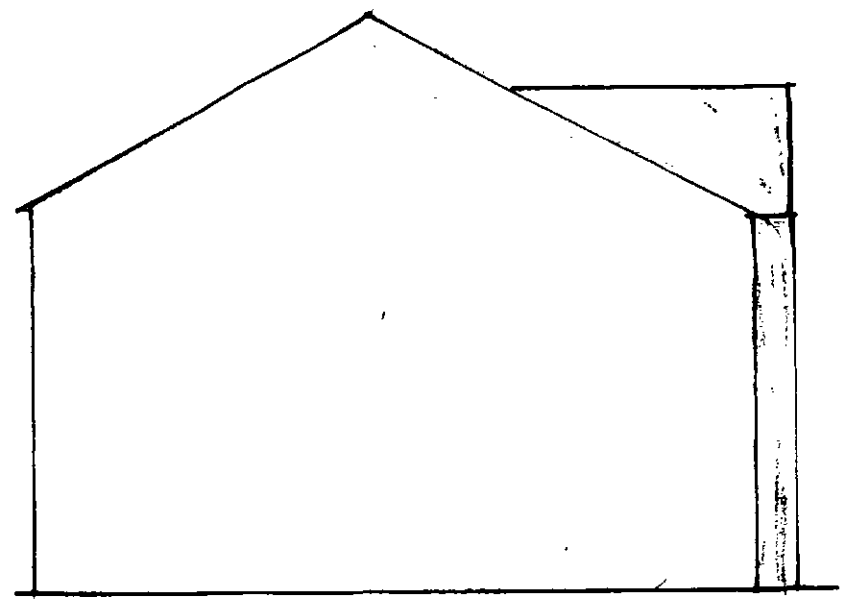


SIDE.

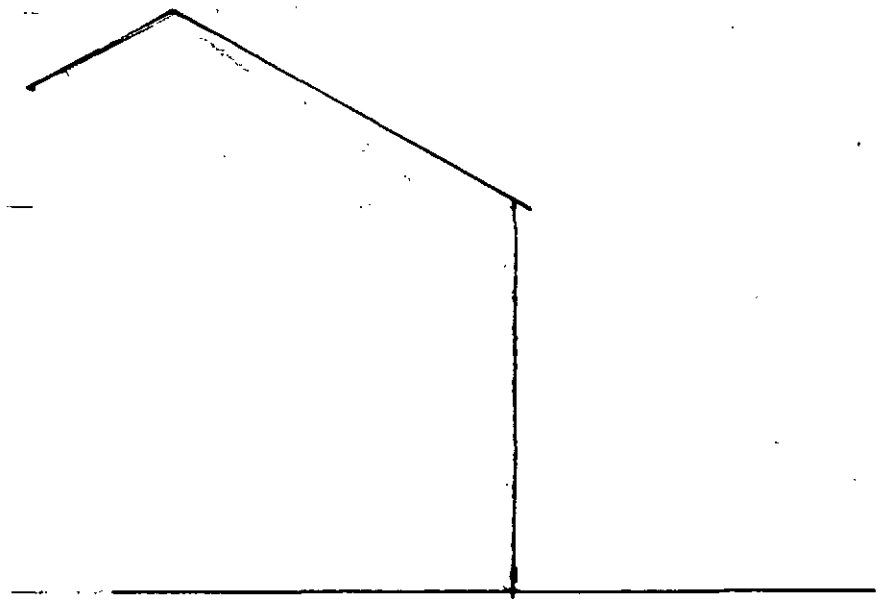

PROPOSED SIDE

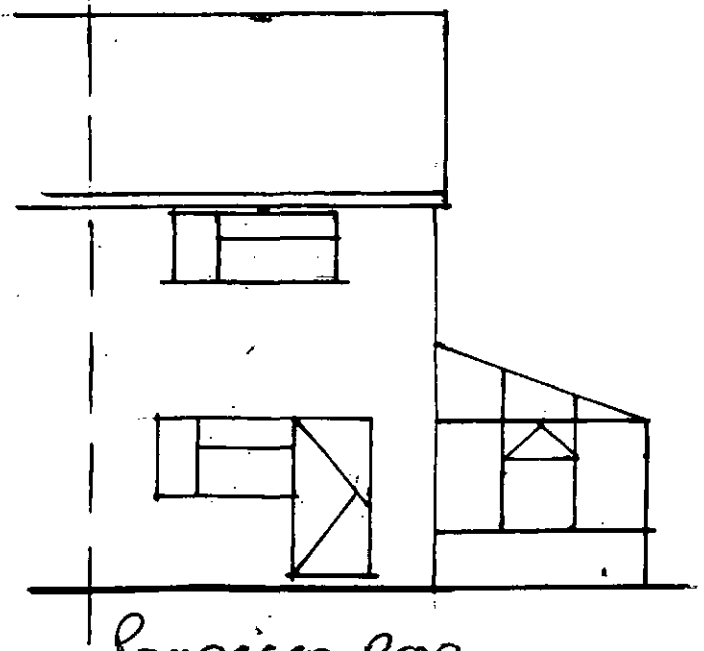

PROPOSED REAR

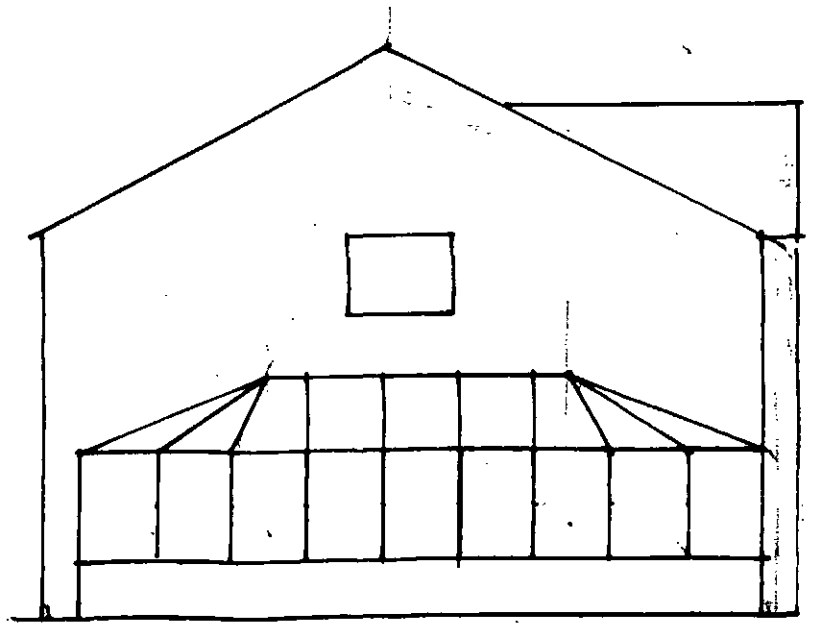


PROPOSED SIDE

SCALE 1:100

3 · 3 · 10

REF 8892 W/W
T. NICE.

153 HIGH STREET

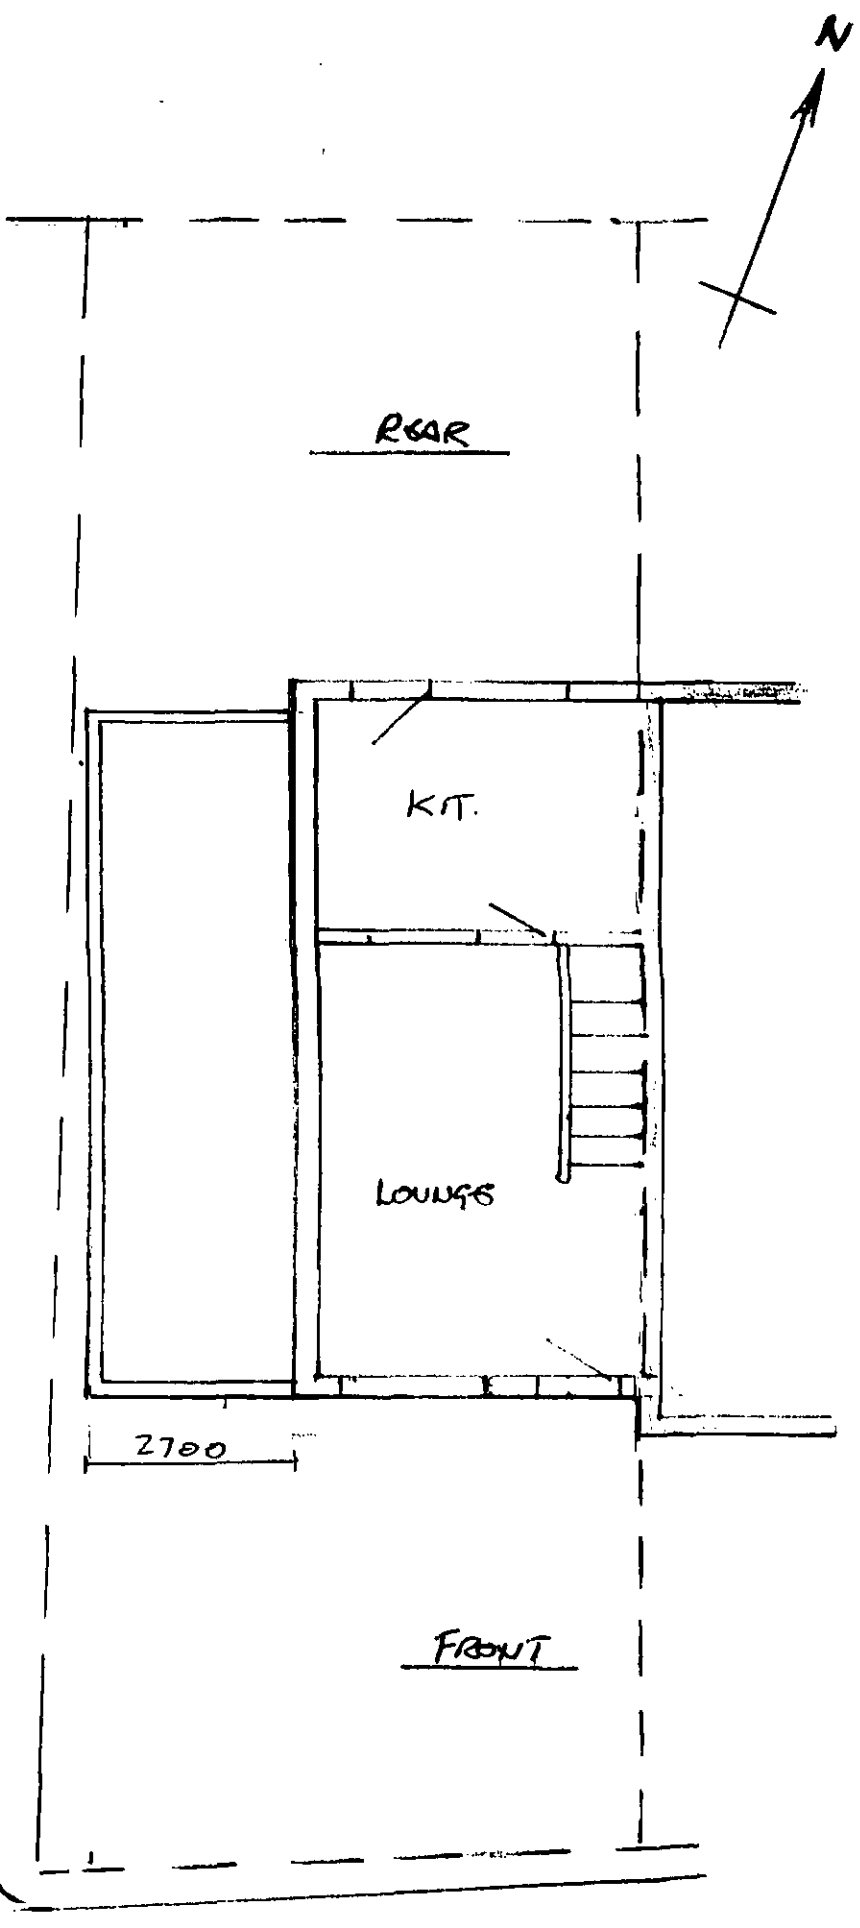


SCALE 1:100

HIGH STREET