


Based upon Ordnance Survey map data with the permission of the Controller of Her Majesty's Stationery Office, (c) Crown Copyright. Licence No. WU298581. (Ody)

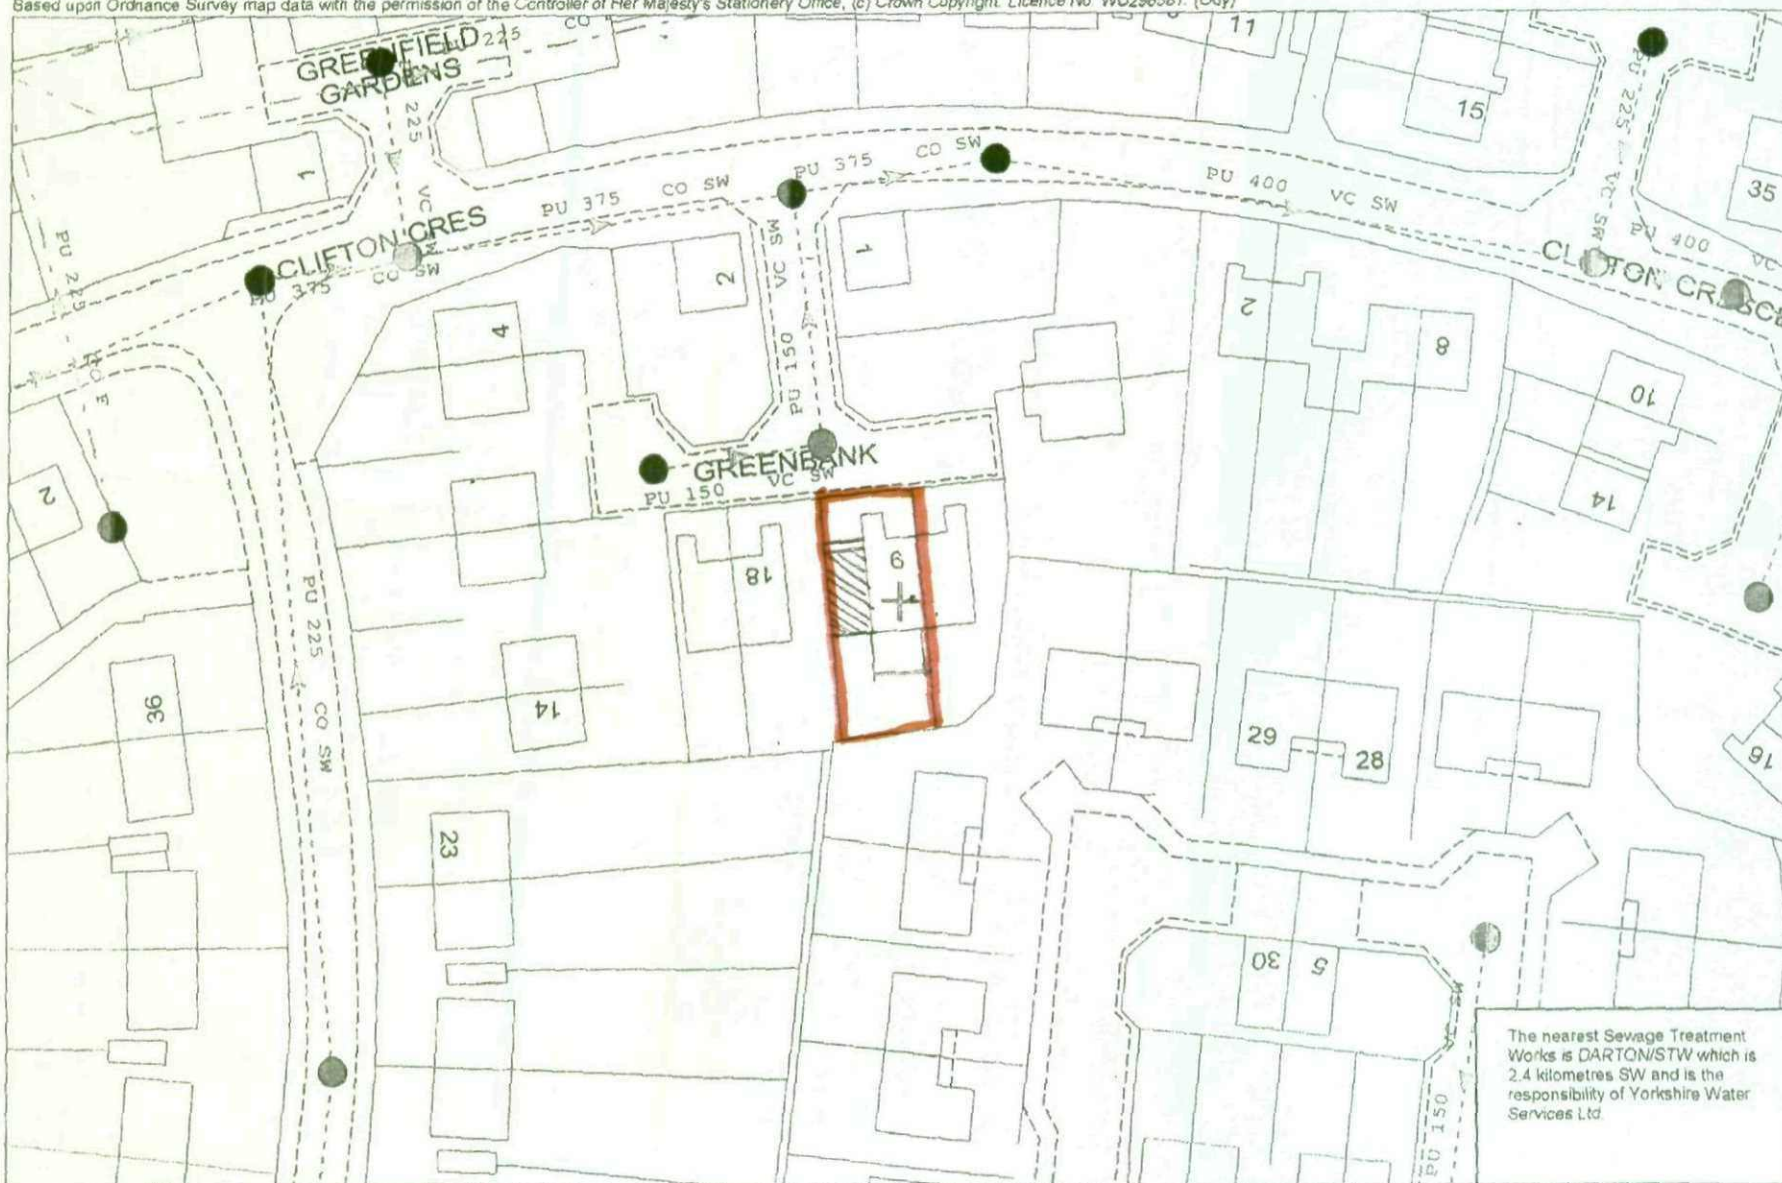

Public Waste Water Network

26/02/2008 11:46:54

OS Grid Coordinates. 434451 410252 Map Name: SE3410SW


thwaitem

COMBINED	FOUL	SURFACE WATER	OTHER
— Combined Sewer	— Foul Sewer	— Surface Water Sewer	— Public Rising Main
--- Section 104 Combined sewer	--- Section 104 Foul sewer	--- Section 104 Surface Water	--- Section 104 Rising Main
— Surveved Section 24 combined sewer	— Surveved Section 24 foul sewer	— Surveved Section 24 surface sewer	▲ Pumping Station

19100

LVT		TITLE NUMBER	
H.M. LAND REGISTRY		SYK339367	
ORDNANCE SURVEY PLAN REFERENCE	SE 3410	SECTION	B
COUNTY SOUTH YORKSHIRE		Scale 1:1250	
DISTRICT		Crown Copyright 1971	

FOR LEASES SEE ANNEX TO
FILED PLAN

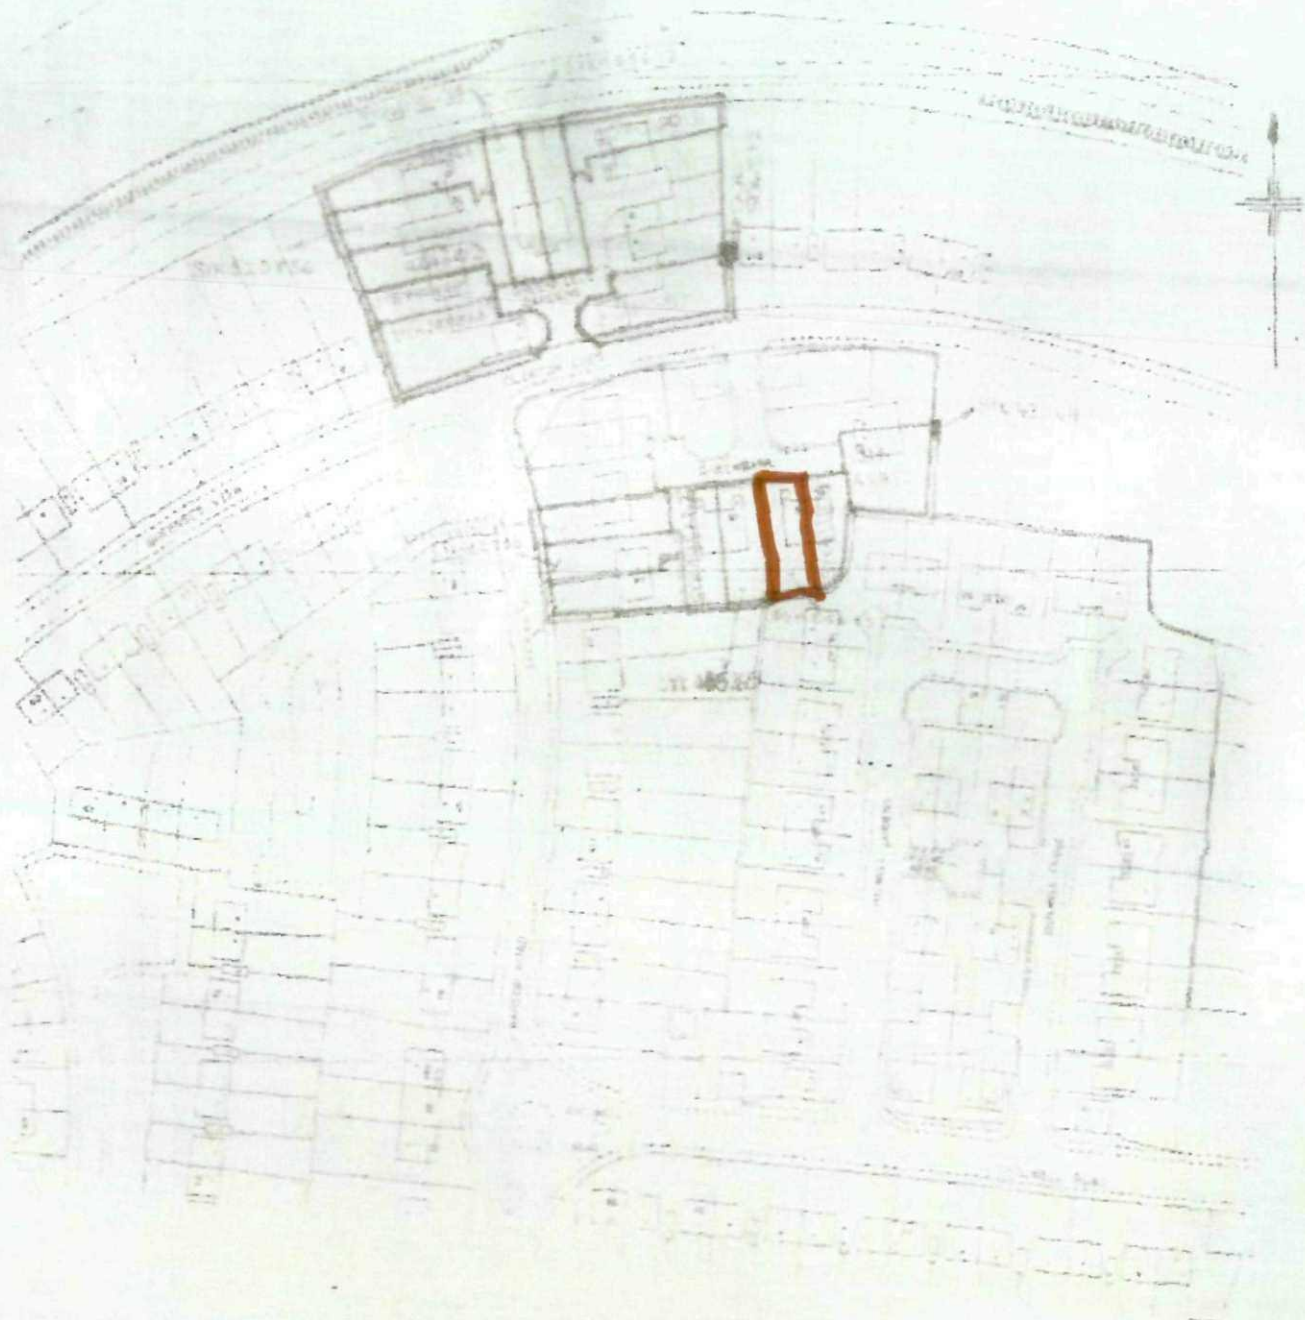

This official copy issued on 12/10/1971 shows the state of this title plan on 12/10/1971. It is admissible in evidence to the same extent as the original (s. 67 Land Registration Act 2002). This title plan shows the general position, not the exact line, of the boundaries. It may be subject to distortions in scale. Measurements scaled from this plan may not match measurements between the same points on the ground. See Land Registry Public Guide 7 - Title Plans. This title is dealt with by Land Registry, Nottingham East Office. © Crown Copyright. Produced by Land Registry. Reproduction in whole or part is prohibited without the prior written permission of Ordnance Survey. Licence number 100026318.

