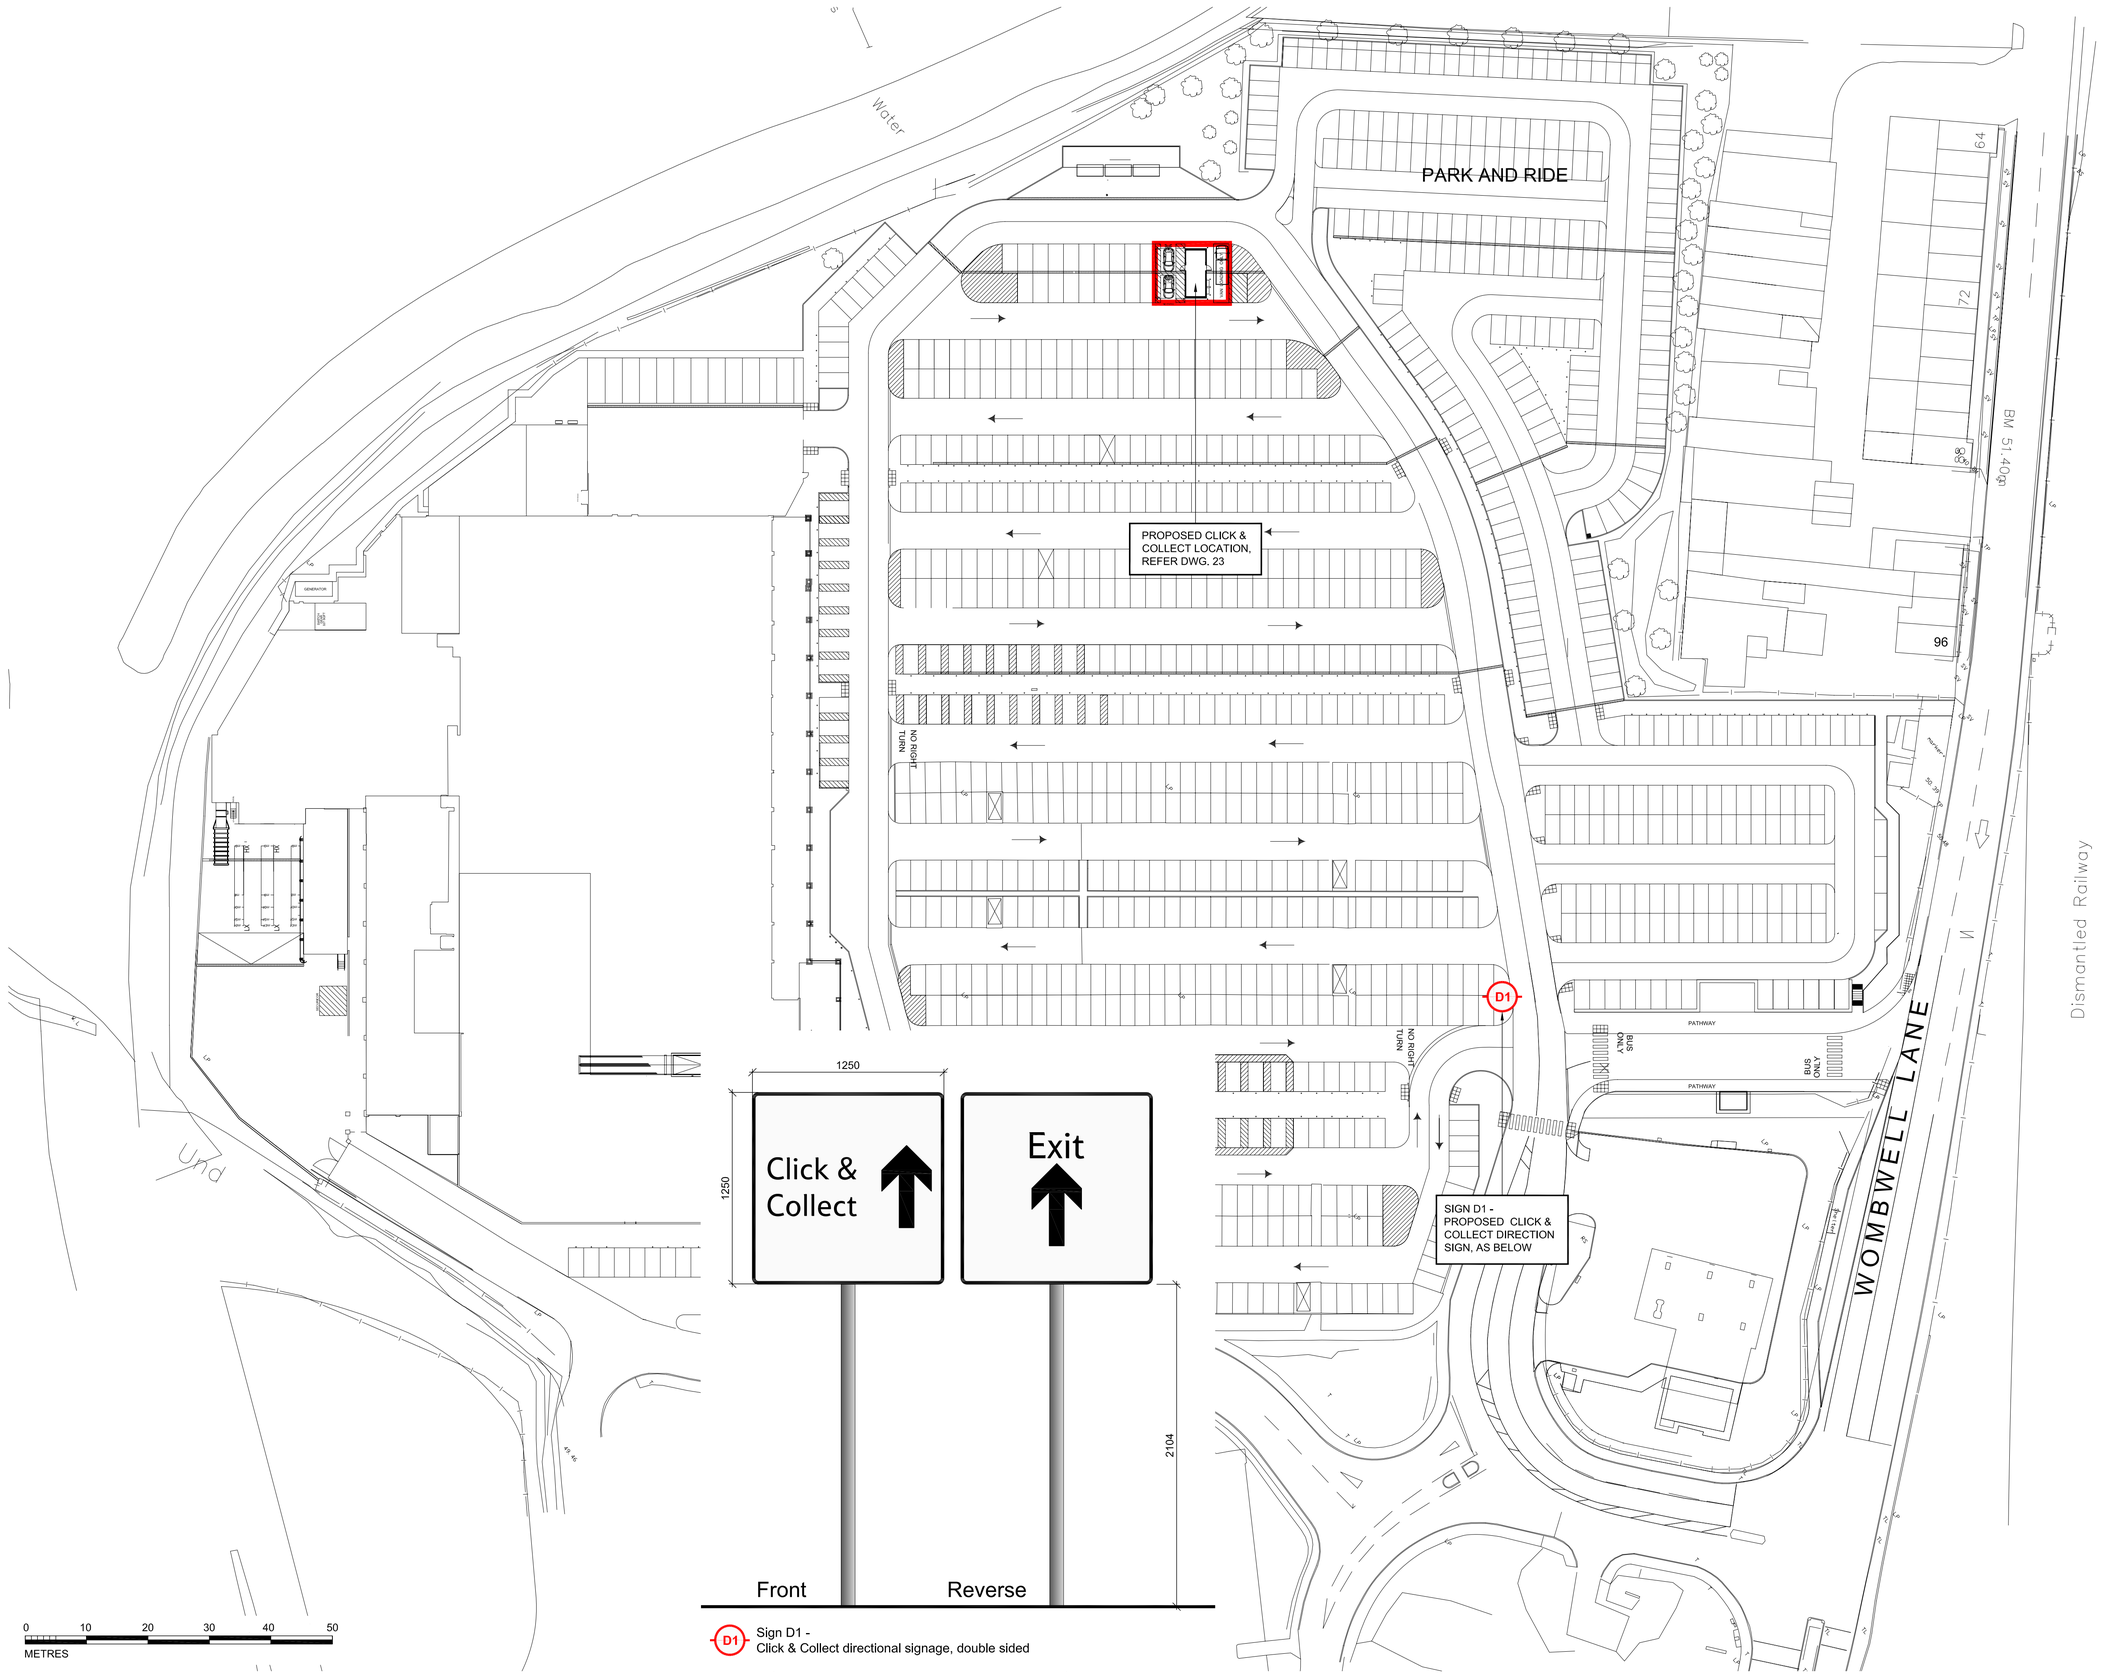


D1 Sign D1 -
Click & Collect directional signage, double sided

FOR ADVERTISEMENT PURPOSES

1. NOTES

1.1. All dimensions must be checked on site with only figured dimensions worked from. Any discrepancies must be reported to the Architect or Engineer immediately. This drawing is copyright.

1.2 This drawing is prepared to scale although the limitations of the printing process mean only figured dimensions should be used.

Revision: -

Description:
PROPOSED CLICK & COLLECT AT TESCO STORE No. 2071 WOMBWELL LANE, BARNSLEY, SOUTH YORKSHIRE, S70 3NS

COLLECTION POD & CANOPY PROPOSED SIGNAGE

Client:
TESCO

bmd ARCHITECTS
CHARTERED ARCHITECTS
5 MAIDSTONE BUILDINGS MEWS
72-76 BOROUGH HIGH STREET
LONDON SE1 1GN
Tel. 020 7357 6885 Fax. 020 7357 6887 E-Mail. mail@bmdarchitects.co.uk

Drawing Number: 2011(2071)/P/22 Rev.: -

Scale:	Date:	Drawn By:
1 : 500@A1	August 2011	PB
CAD file name: M:\2011\2011-Advert2\2011(2071)P22		Checked By: DNF

© bmd ARCHITECTS 2011