


EXISTING SECURITY

ALARM SYSTEM: RETAIL

COVERING: ALL AREAS

CCTV TO: INT & EXT

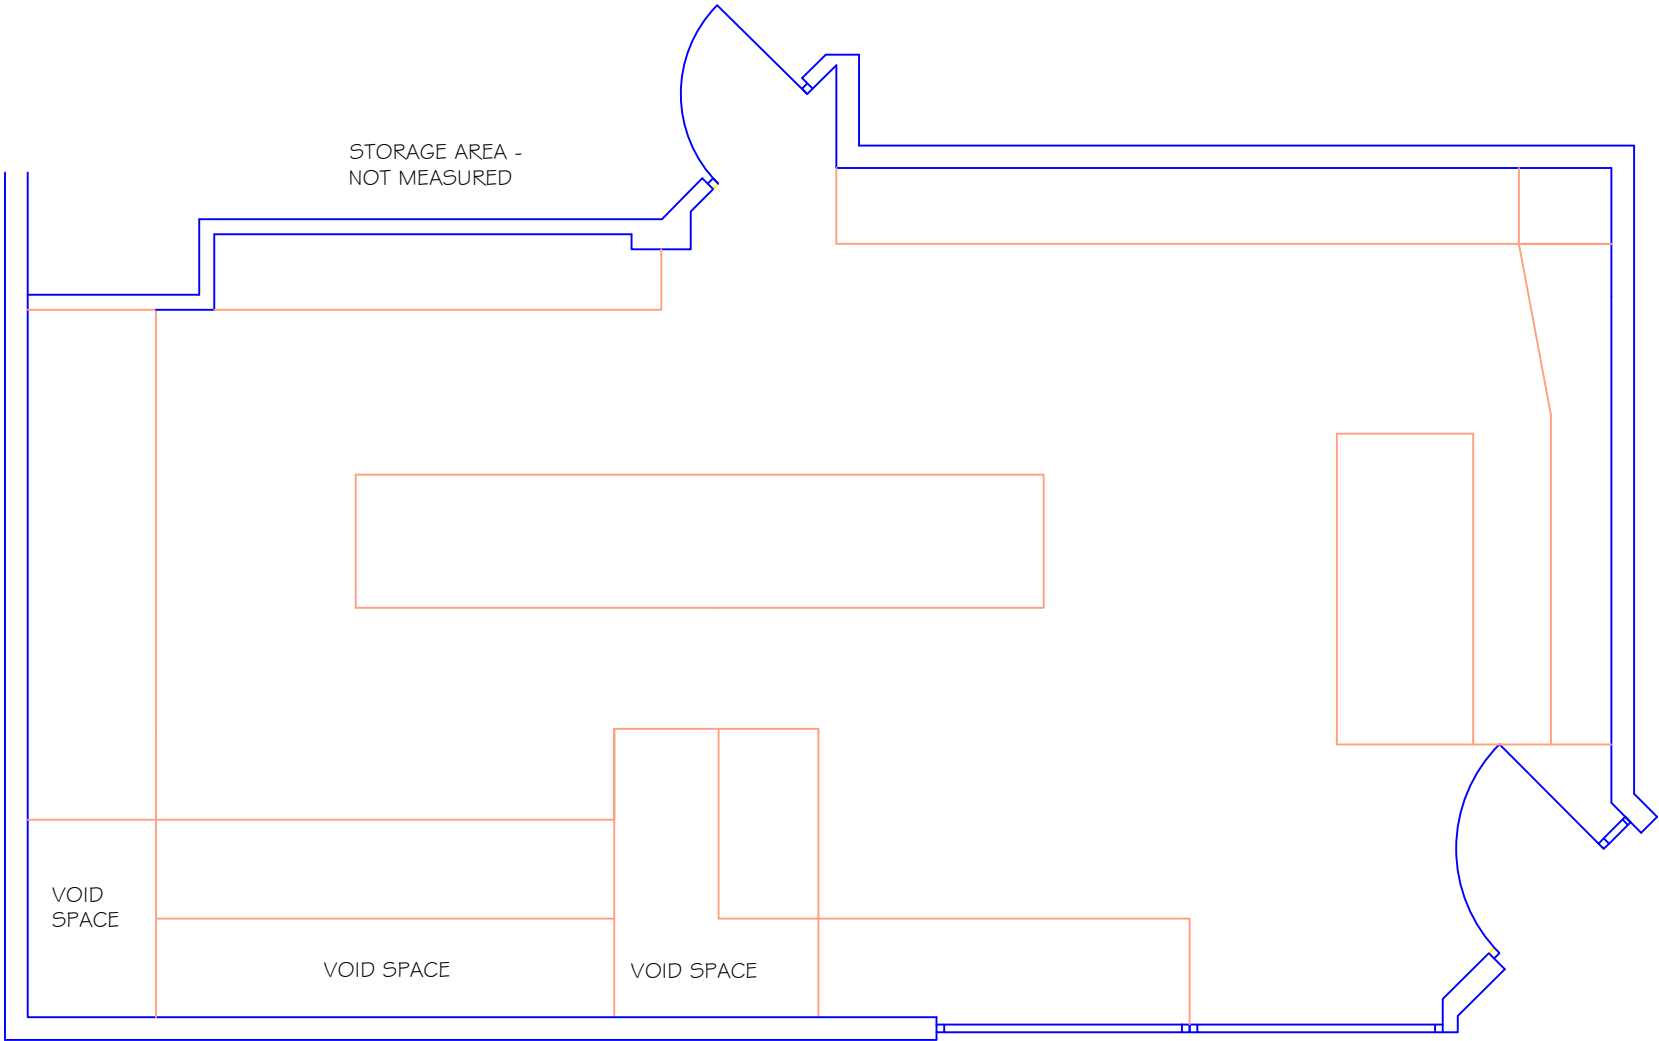

DARFIELD
EXISTING PLAN @ 1:50



NOTES:

REV	DATE	DESCRIPTION	DRN	CHK	APP
Rev	Date	Description	Drawn	Check	Approv

Client

BANK of IRELAND

PROJECT:
OFFSITE ATM INSTAL

Site	Client
2 Garden Street Barnsley, BB9 5NP	Company name 1 Company name 2 Address City and postcode Phone +44 (0)0 000 00 00 Fax +44 (0)0 000 00 00 client@internet.com www.client.com



Design & Consultancy
for natural and
built assets

Registered office: Arcadis House
34 York Way
London
N1 9AB

Coordinating office: 500 Avebury Boulevard
Milton Keynes
Buckinghamshire
MK9 2BE
Tel: 44 (0)1908 547960

www.arcadis.com

TITLE:

Existing Plan
Darfield

Designed	KP	Signed	Date April 2016
Drawn	KP	Signed	Date April 2016
Checked		Signed	Date
Approved		Signed	Date
Scale:	As shown	Datum:	AOD
Original Size:	A3	Grid:	OS
Suitability Code:	Sx	Project Number:	UAXXXXXX

Suitability Description:

Drawing Number:	Revision:
5813409/03	REV A