DO NOT SCALE EXCEPT FOR PLANNING AND BUILDING REGULATION PURPOSES

GENERAL NOTES

LIGHTING :-
ALL LIGHTING TO BE POSITIONED TO AVOID DIRECT GLARE ON THE EYES OF THE USER AND UNWANTED REFLECTIONS FROM THE SCREEN OR OPERATING FEATURES. GLARE FROM LIGHTING TO BE AVOIDED.

SIGNAGE :-
ALL SIGNAGE TO CONFORM TO BS 8300:2001 SECTIONS 9.2.2 LOCATION & DESIGN OF SIGNS & INFORMATION AND 9.2.3 VISUAL SIGNS.
ALL NEW GLAZING CONFORMS TO BS 6206.
ALL ELECTRICAL WORK CONFORMS TO BS 7671.

SITE NOTES

FLOOR CONSTRUCTION:

CONCRETE, STONE TILES.

REMOVE EXISTING STONE WORK INCLUDING CILL UP TO LINTEL

REBUILD STONE WORK MAKING SURE WALL IS NO THICKER THAN 320mm.
FORM ATM APERTURE, FIT STEEL LINERS & CAVITY CLOSERS AS REQUIRED

INSTALL : PLINTH, ELECTRICS, ATM, SIGNAGE AND RECEIPT BIN.


SUPPLY & FIT : ASSA DEADLOCK, SKS CYLINDER, KABA LOCK AND SPY HOLE

SECURITY LINE EXISTING LOFT HATCH ONLY (NO FUTURE ACCESS REQUIRED)


NOTES: ATM TO BE DELIVERED THROUGH FRONT WALL

WORK TO BE CARRIED OUT BY OTHERS


REMOVE : TOILET, CUBICLE, BASIN, SINK AND ALL ASSOCIATED PIPEWORK AND CLEAR CLUTTER AWAY FROM PROPOSED ATM LOCATION PRIOR TO INSTALL

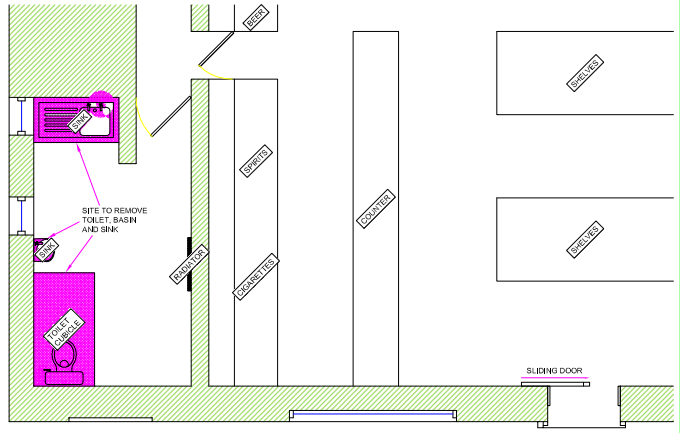


EXISTING (PART) PLAN

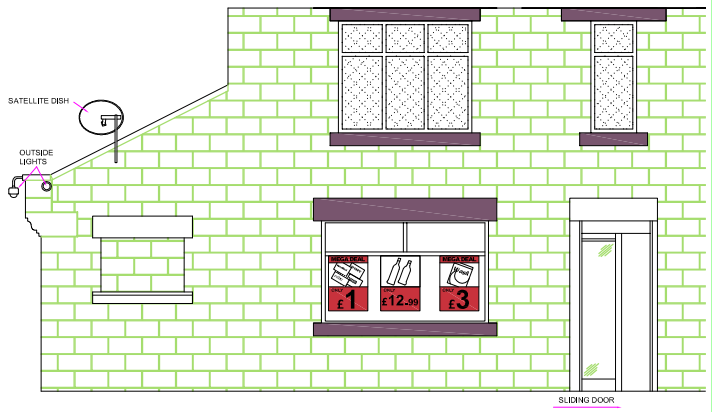

EXISTING ELEVATION

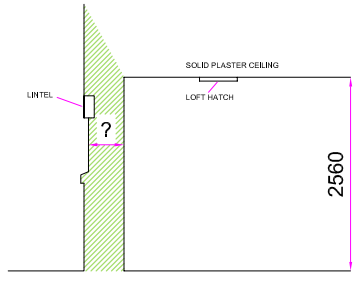


EXISTING SECTION VIEW A-A

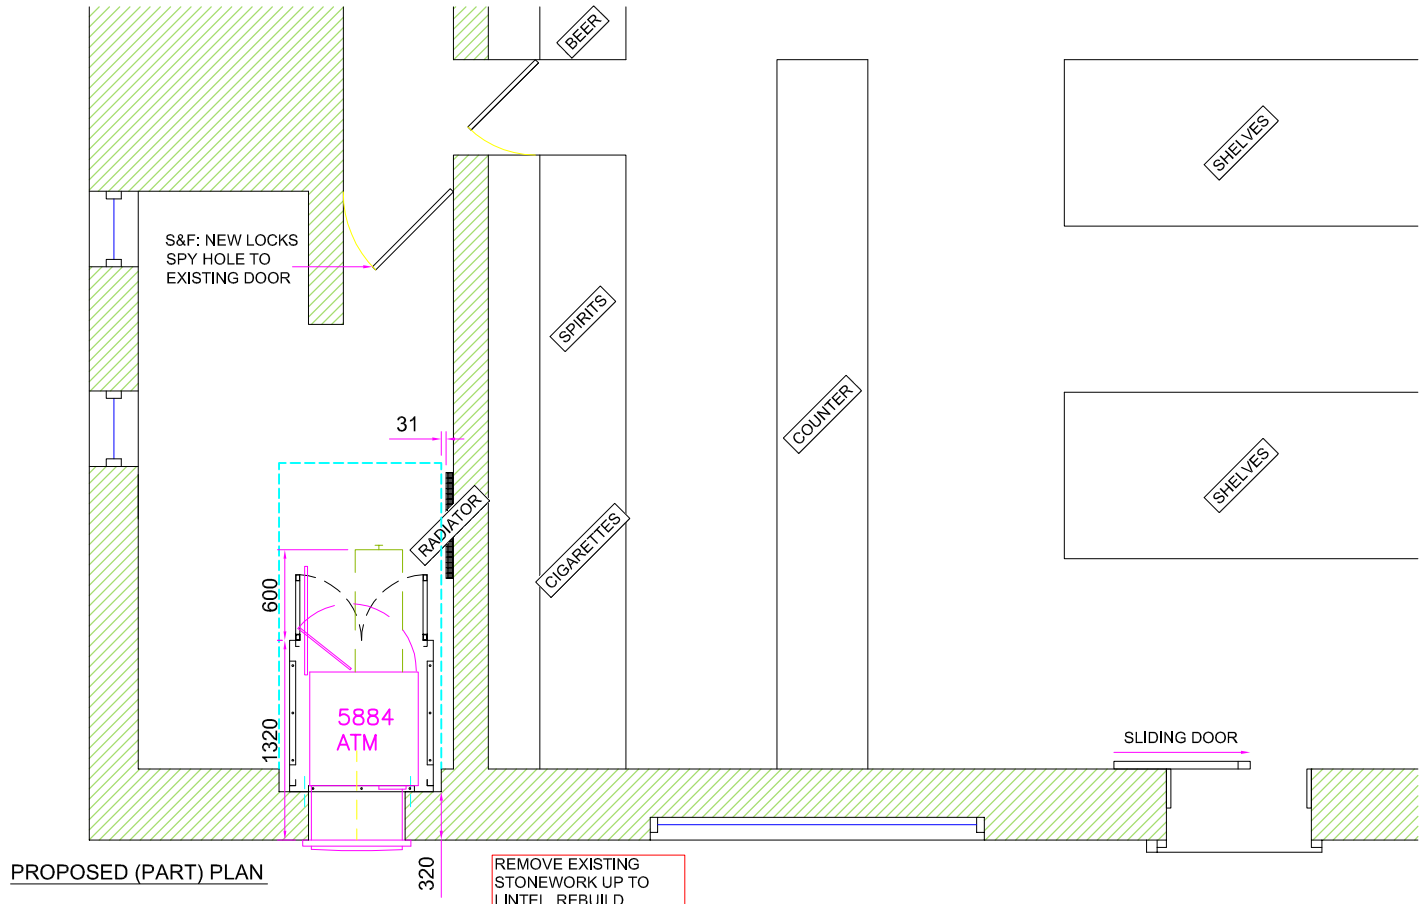

PROPOSED (PART) PLAN



PROPOSED ELEVATION

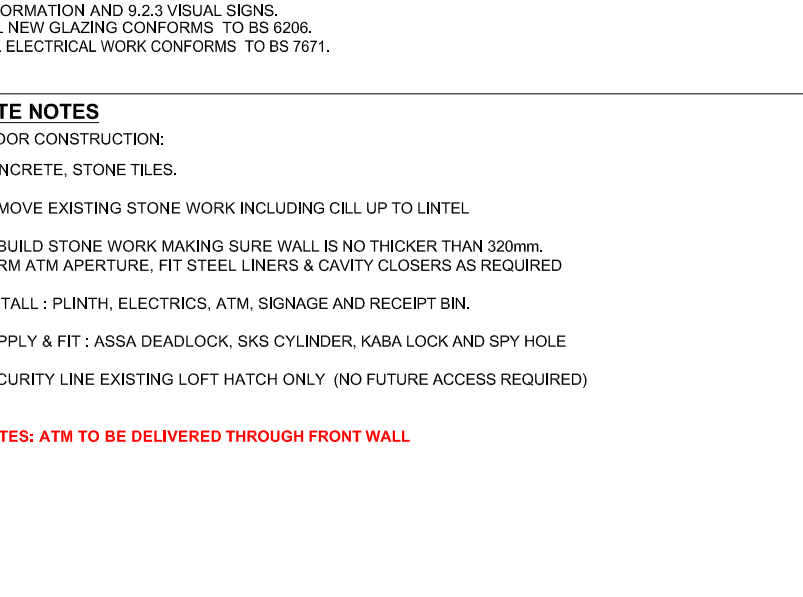

SECTION VIEW A-A

0 1 2 3 4 5 6 7 8 9 10
Scale in Metres Scale 1:100

0 1 2 3 4 5 6 7 8 9 10
Scale in Metres Scale 1:50

SITE ADDRESS

THAWLEYS (LAYAL CONVENIENCE)
110 STATION ROAD, BARNSLEY,
S73 0BL

TITLE
PROPOSED AUTOMATED TELLER MACHINE (ATM) INSTALLATION FOR CASHZONE

DRAWN	DATE	SCALE
NT	27/05/2015	VARIOUS @A3

REF./DRG No.	SHEET	REVISION
E016764		02

REVISION	DESCRIPTION	DATE	BY
03	SIGNAGE DETAIL ADDED	13/10/16	BC
02	DRAWING UPDATED	27-09-16	CT
01	TOILET, BASIN, SINK, CUBICLE, PIPEWK REMOVAL, SECURITY LINING TO LOFT HATCH AND NEW LOCKS ADDED	04/08/15	KG

drawing approval

NAME:-	
POSITION:-	APPROVED:-
DATE:-	SIGNED:-

CARDTRONICS UNITED KINGDOM
A division of Cardtronics Europe

new wave Installations