

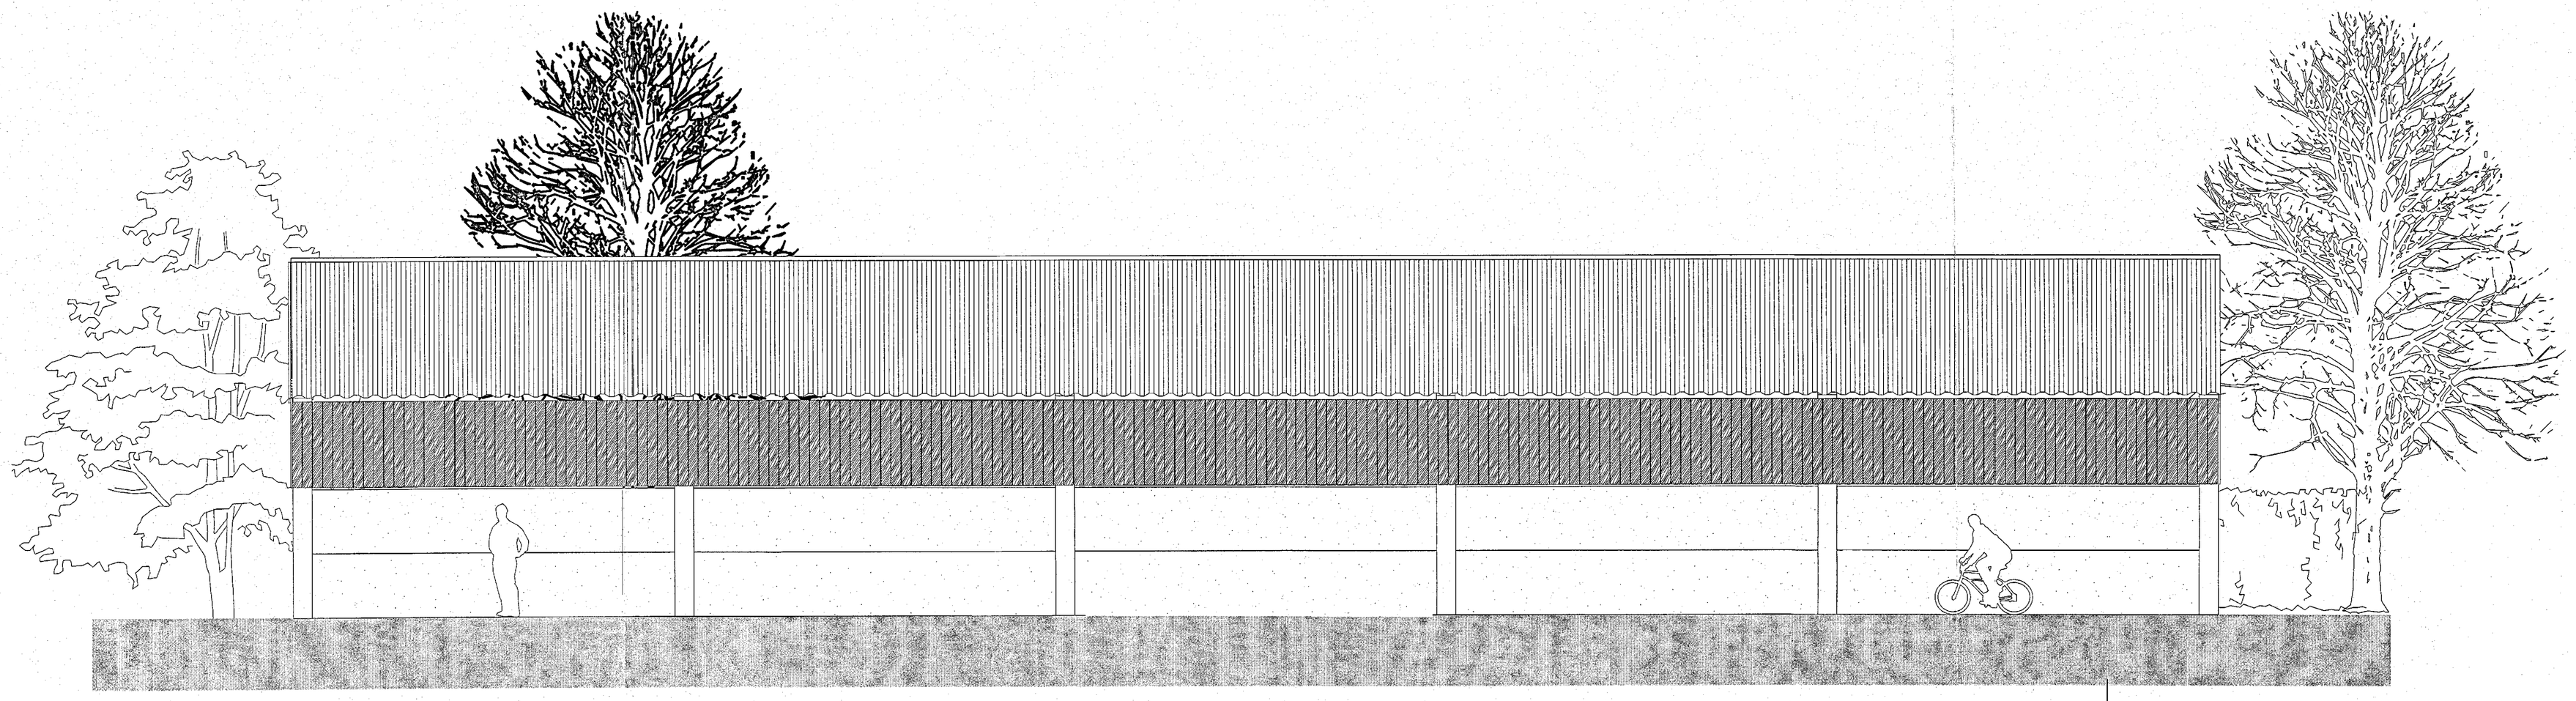


E-31 Elevation 1:50

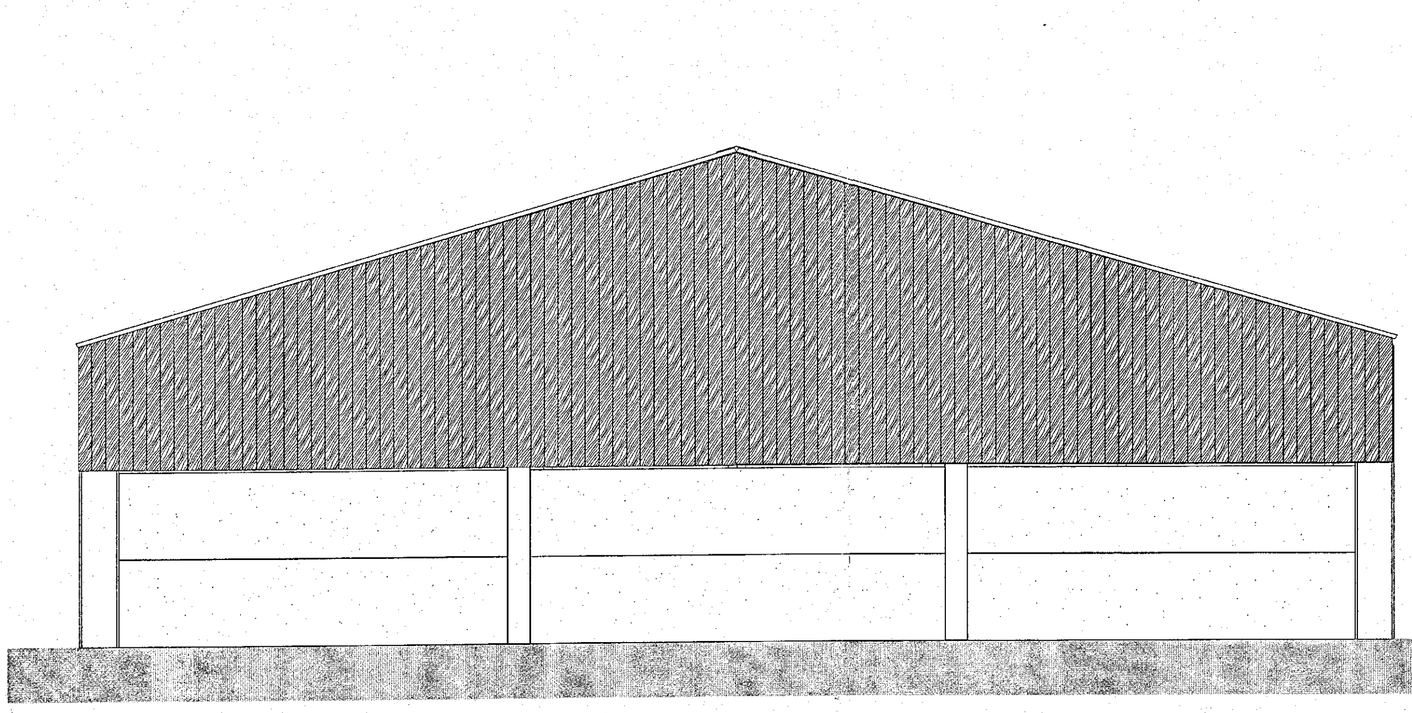

E-30 Elevation 1:50

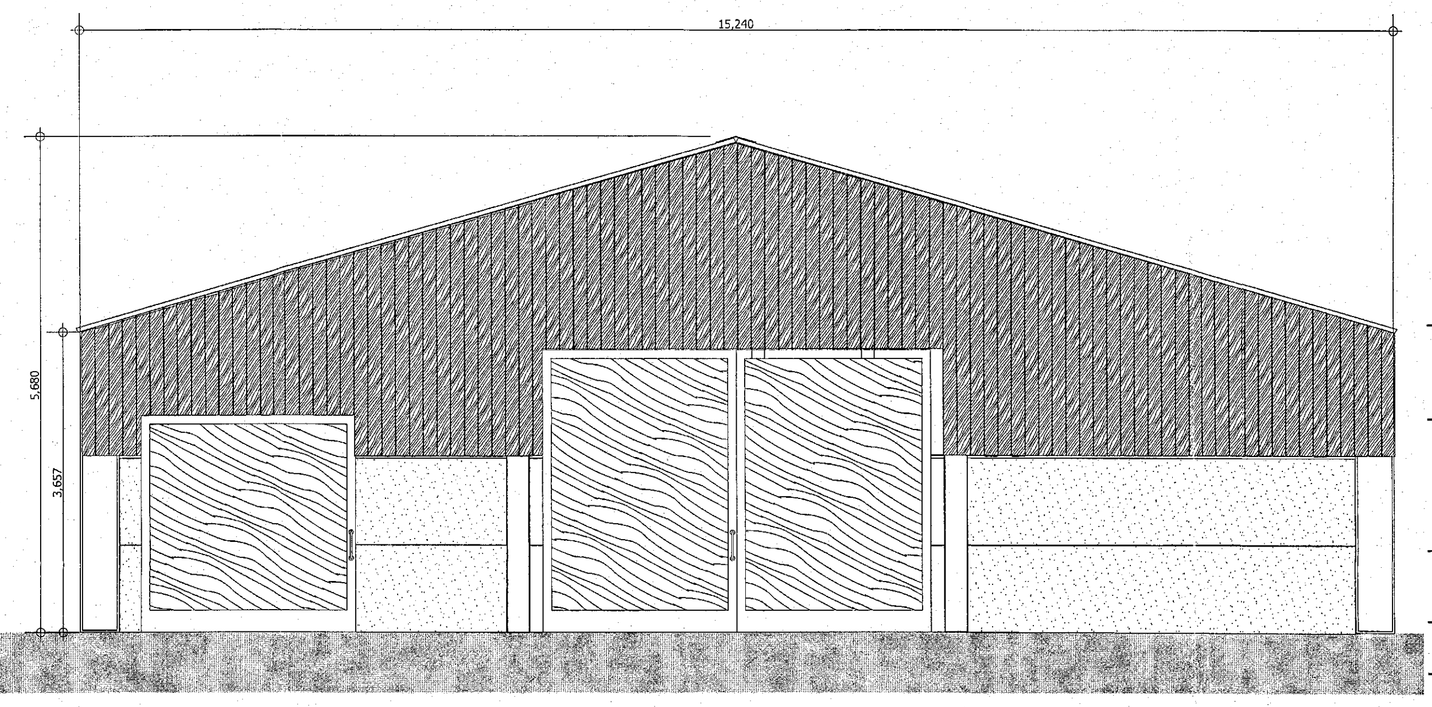

E-32 Elevation 1:50

Rev:	Date	Revision Notes

Client: S Whitaker International Ltd

Project: Proposed Agricultural Building for Cattle, Sheep and Breeding Mares at Pye Green Farm, Silkstone, Barnsley


Drawing Title: Proposed Elevations

Scale: 1:50 **Date:** 13/05/2014


Drawn By: AR **Rev:**

Drawing Nr: 2

Alan Robinson
Chartered Architect, BA Dip Arch RIBA, ARB, BSc (Hons) PM
2 Dawber Road, Barnsley, S Yorks, S75 2AF
Tel 01226 286066 Mob 07947809933
Email: allen.robinson@blueyonder.co.uk

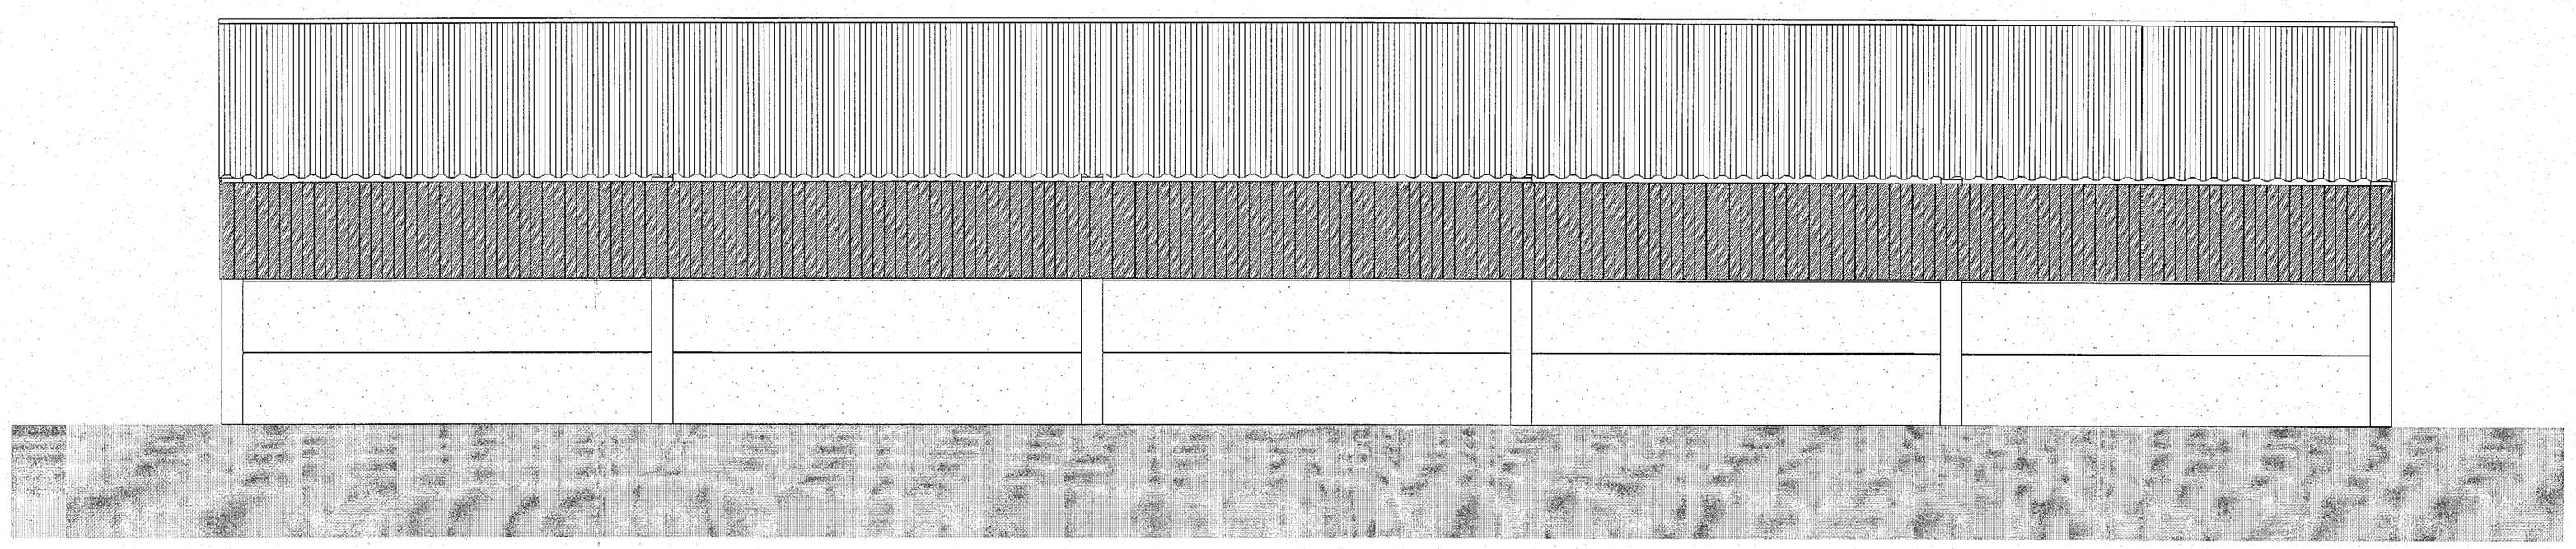

E-29 **Elevation** 1:50

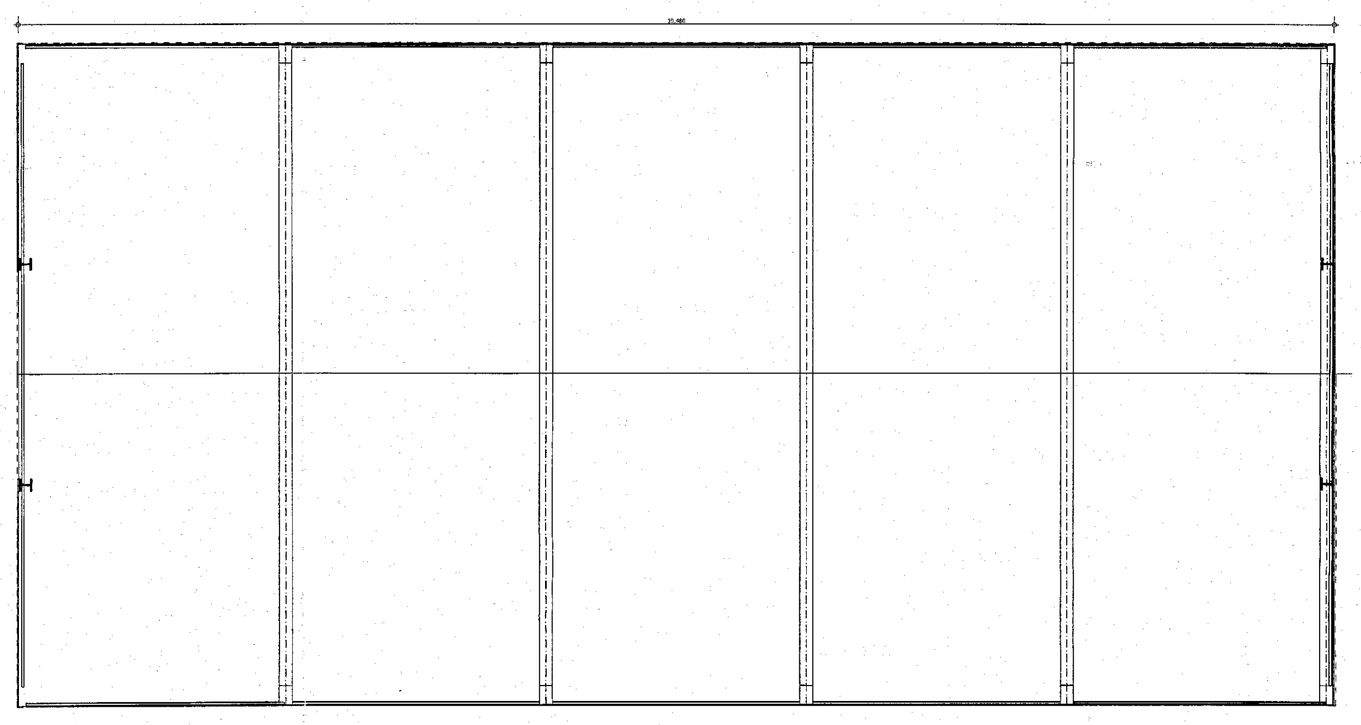

0. **Ground Floor** 1:100

Rev:	Date	Revision Notes

Client: S Whitaker International Ltd

Project: Proposed Agricultural Building for Cattle, Sheep and Breeding Mares at Pye Green Farm, Silkstone, Barnsley

Drawing Title: Proposed Elevations, Plan

Scale: 1:50 **Date: 13/05/2014**

Drawn By: AR **Rev:**

Drawing Nr: 1

Alan Robinson
Chartered Architect, BA Dip Arch RIBA, ARB BSc (Hons) PM
2 Dawber Road, Barnsley, S Yorks, S75 2AF
Tel 01226 209066 Mob 07947809833
Email: allen.robinson@blueyonder.co.uk