
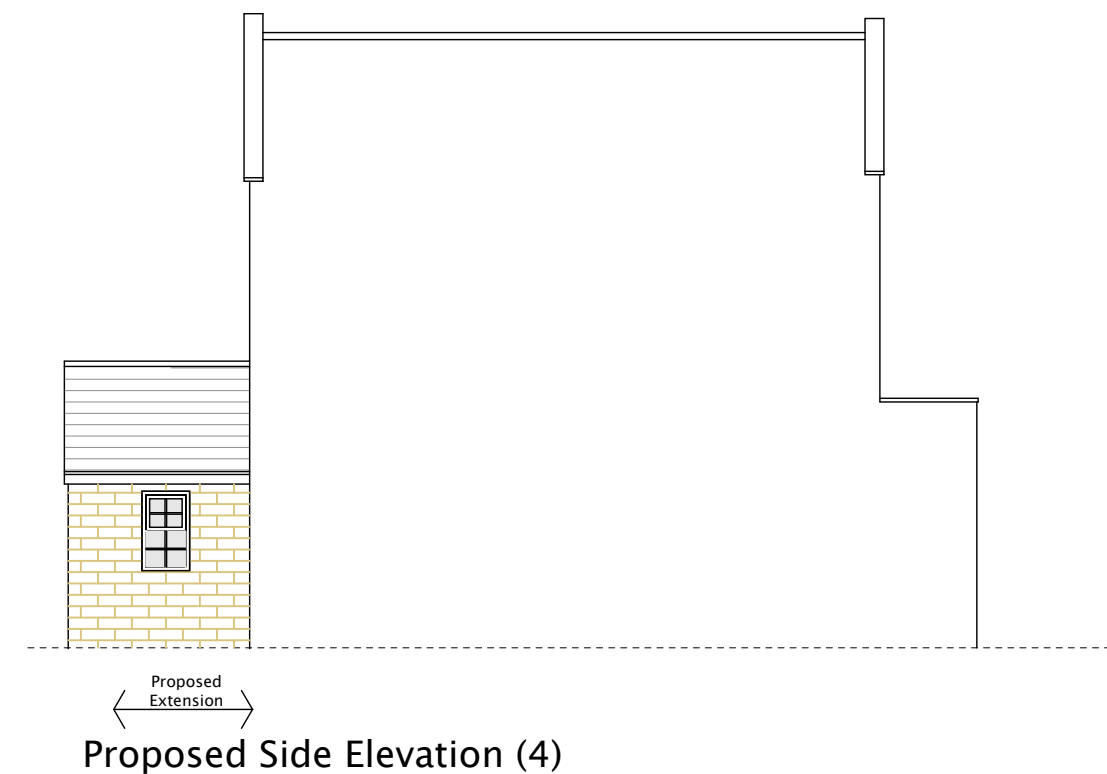
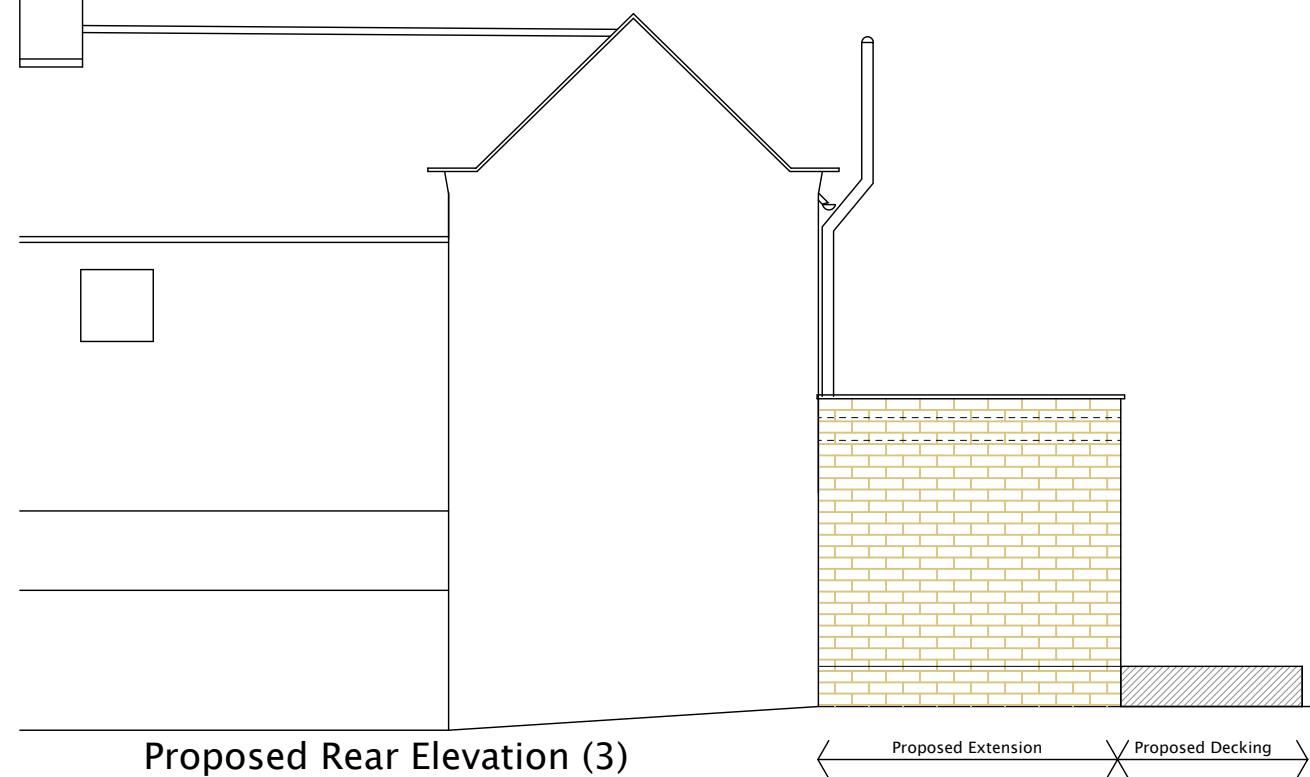
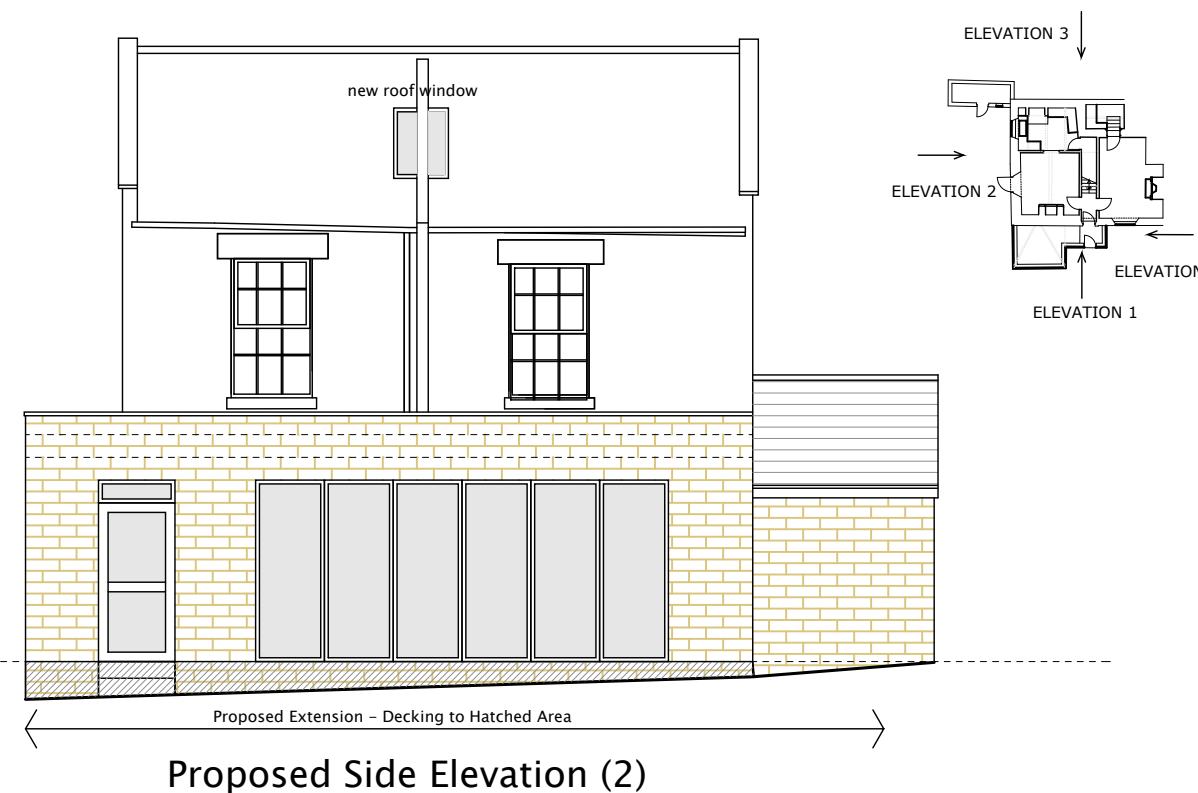


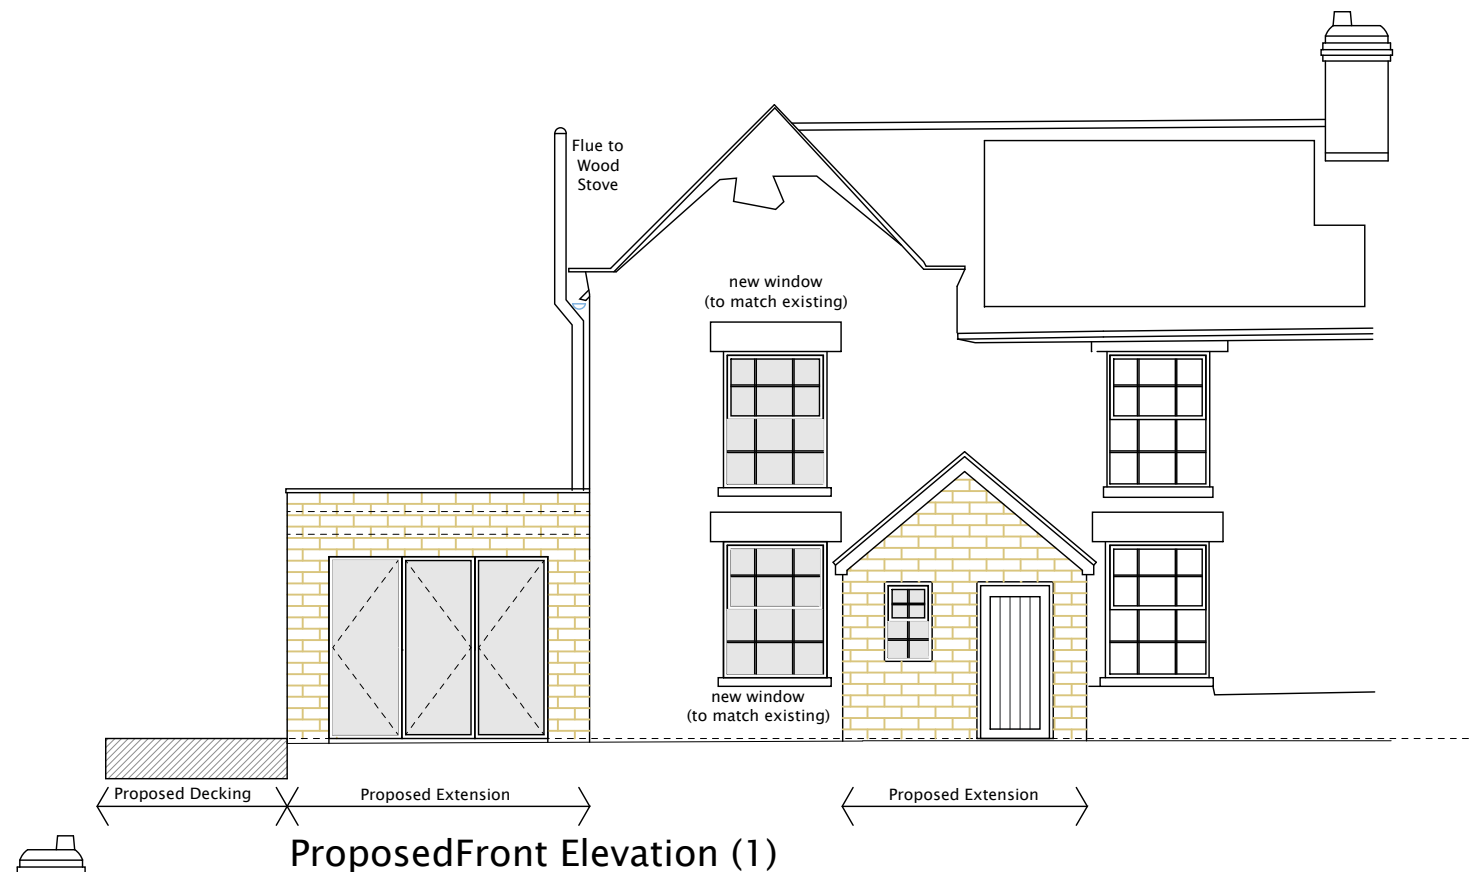

Client: Mr & Mrs Webb Proposed Side and Rear Extension	Date: May 16	Scale @ A3: 1:100	Rev.	Description	Date	soar works, 14 knutton road sheffield, s5 9nu  www.mbas-architecture.co.uk T 0114 321 6427 M 07919 116224
Drawing Title: Proposed Elevations 9 HIGH STREET THURNSCOE	Drawing reference:	P/23/006/		planning submission		
	Drawing Number:	05	Rev. --			