


Site of PROPOSED BUILDING 
Farm Boundary 

PLAN SE 2004 & PLAN SE 2104


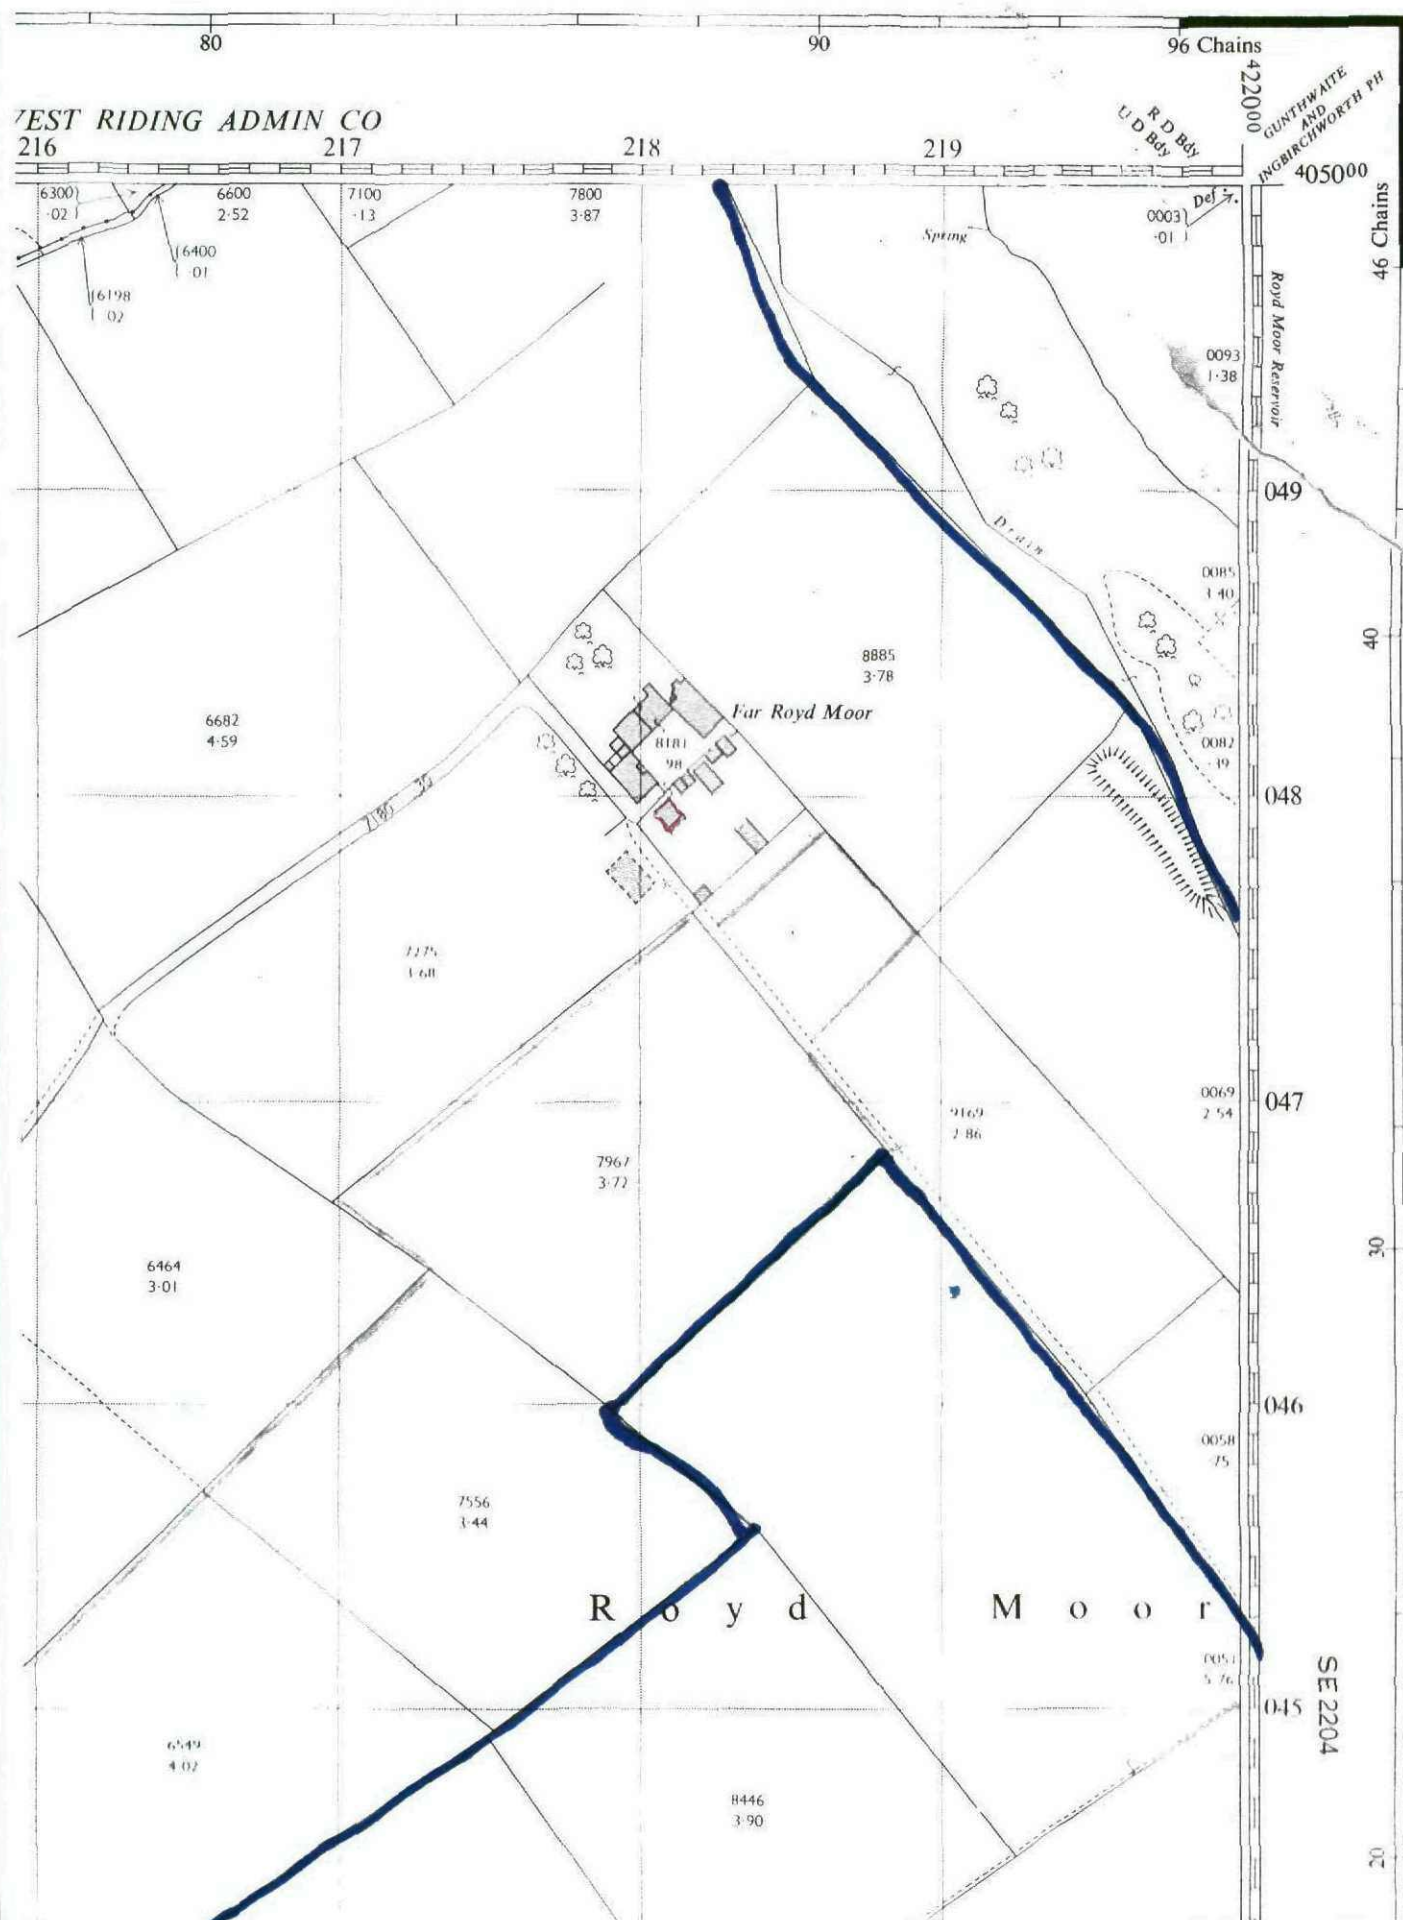


FARROW NOOK FARM
THURLESTONE

EXISTING BUILDINGS LAYOUT PLAN 
PROPOSED BUILDING 



PROPOSED BUILDING

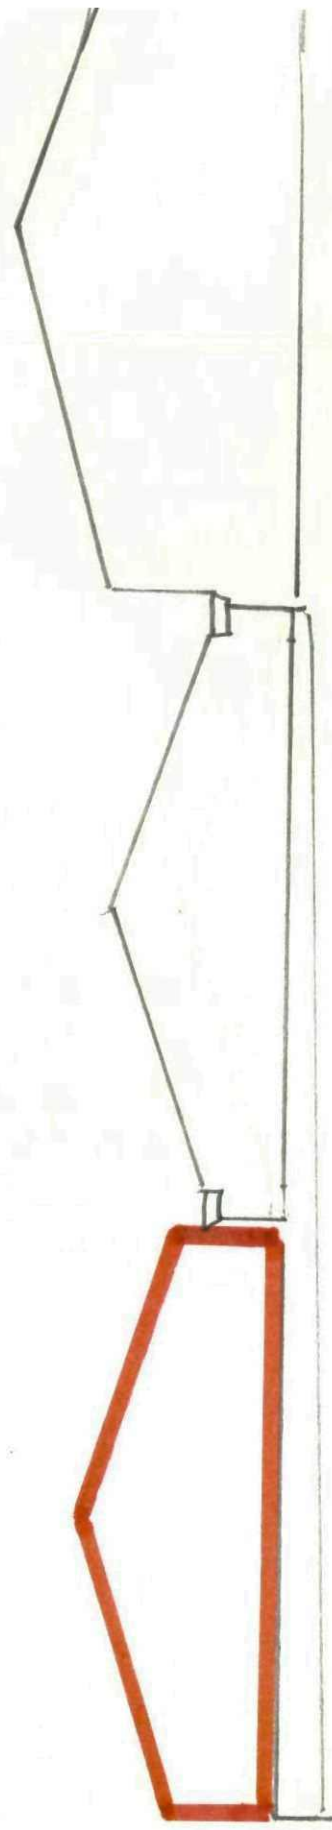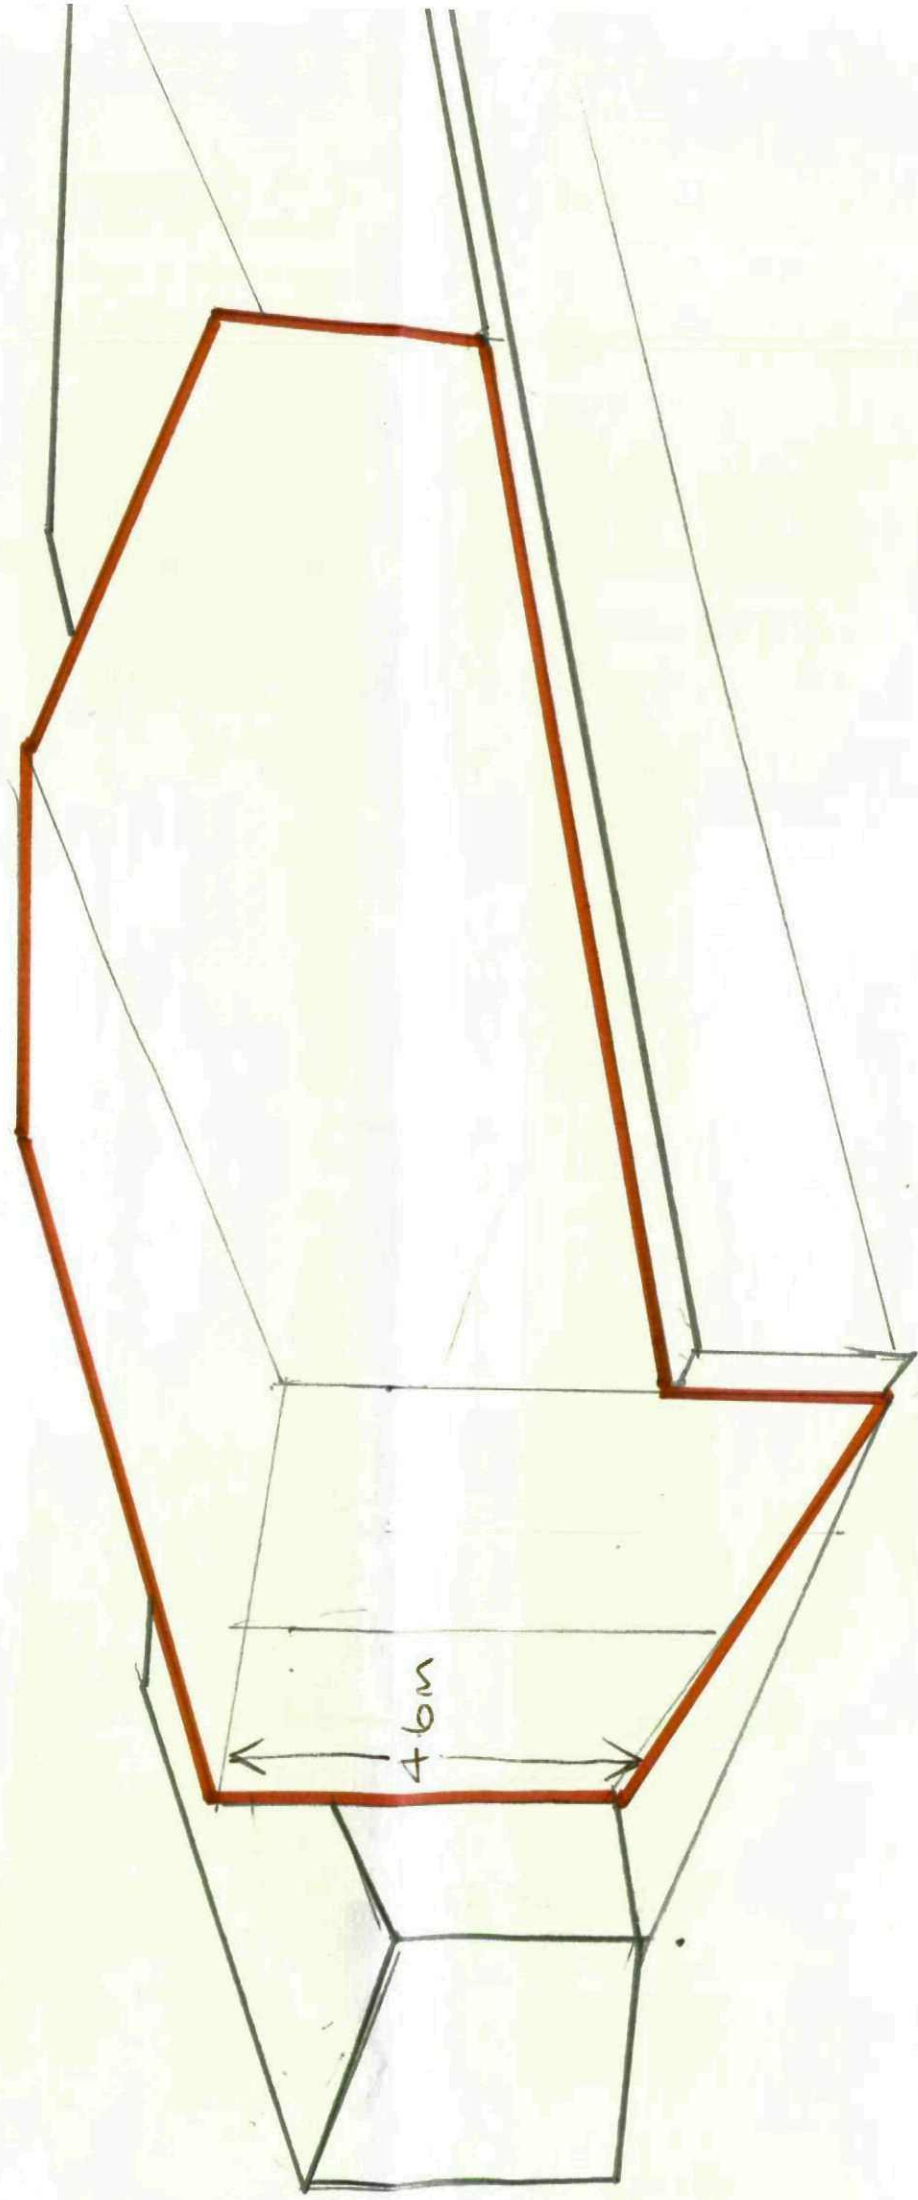

A. DICKINSON & SONS
FAR ROAD MOOR FARM
THURLESTONE
S36 7RD