


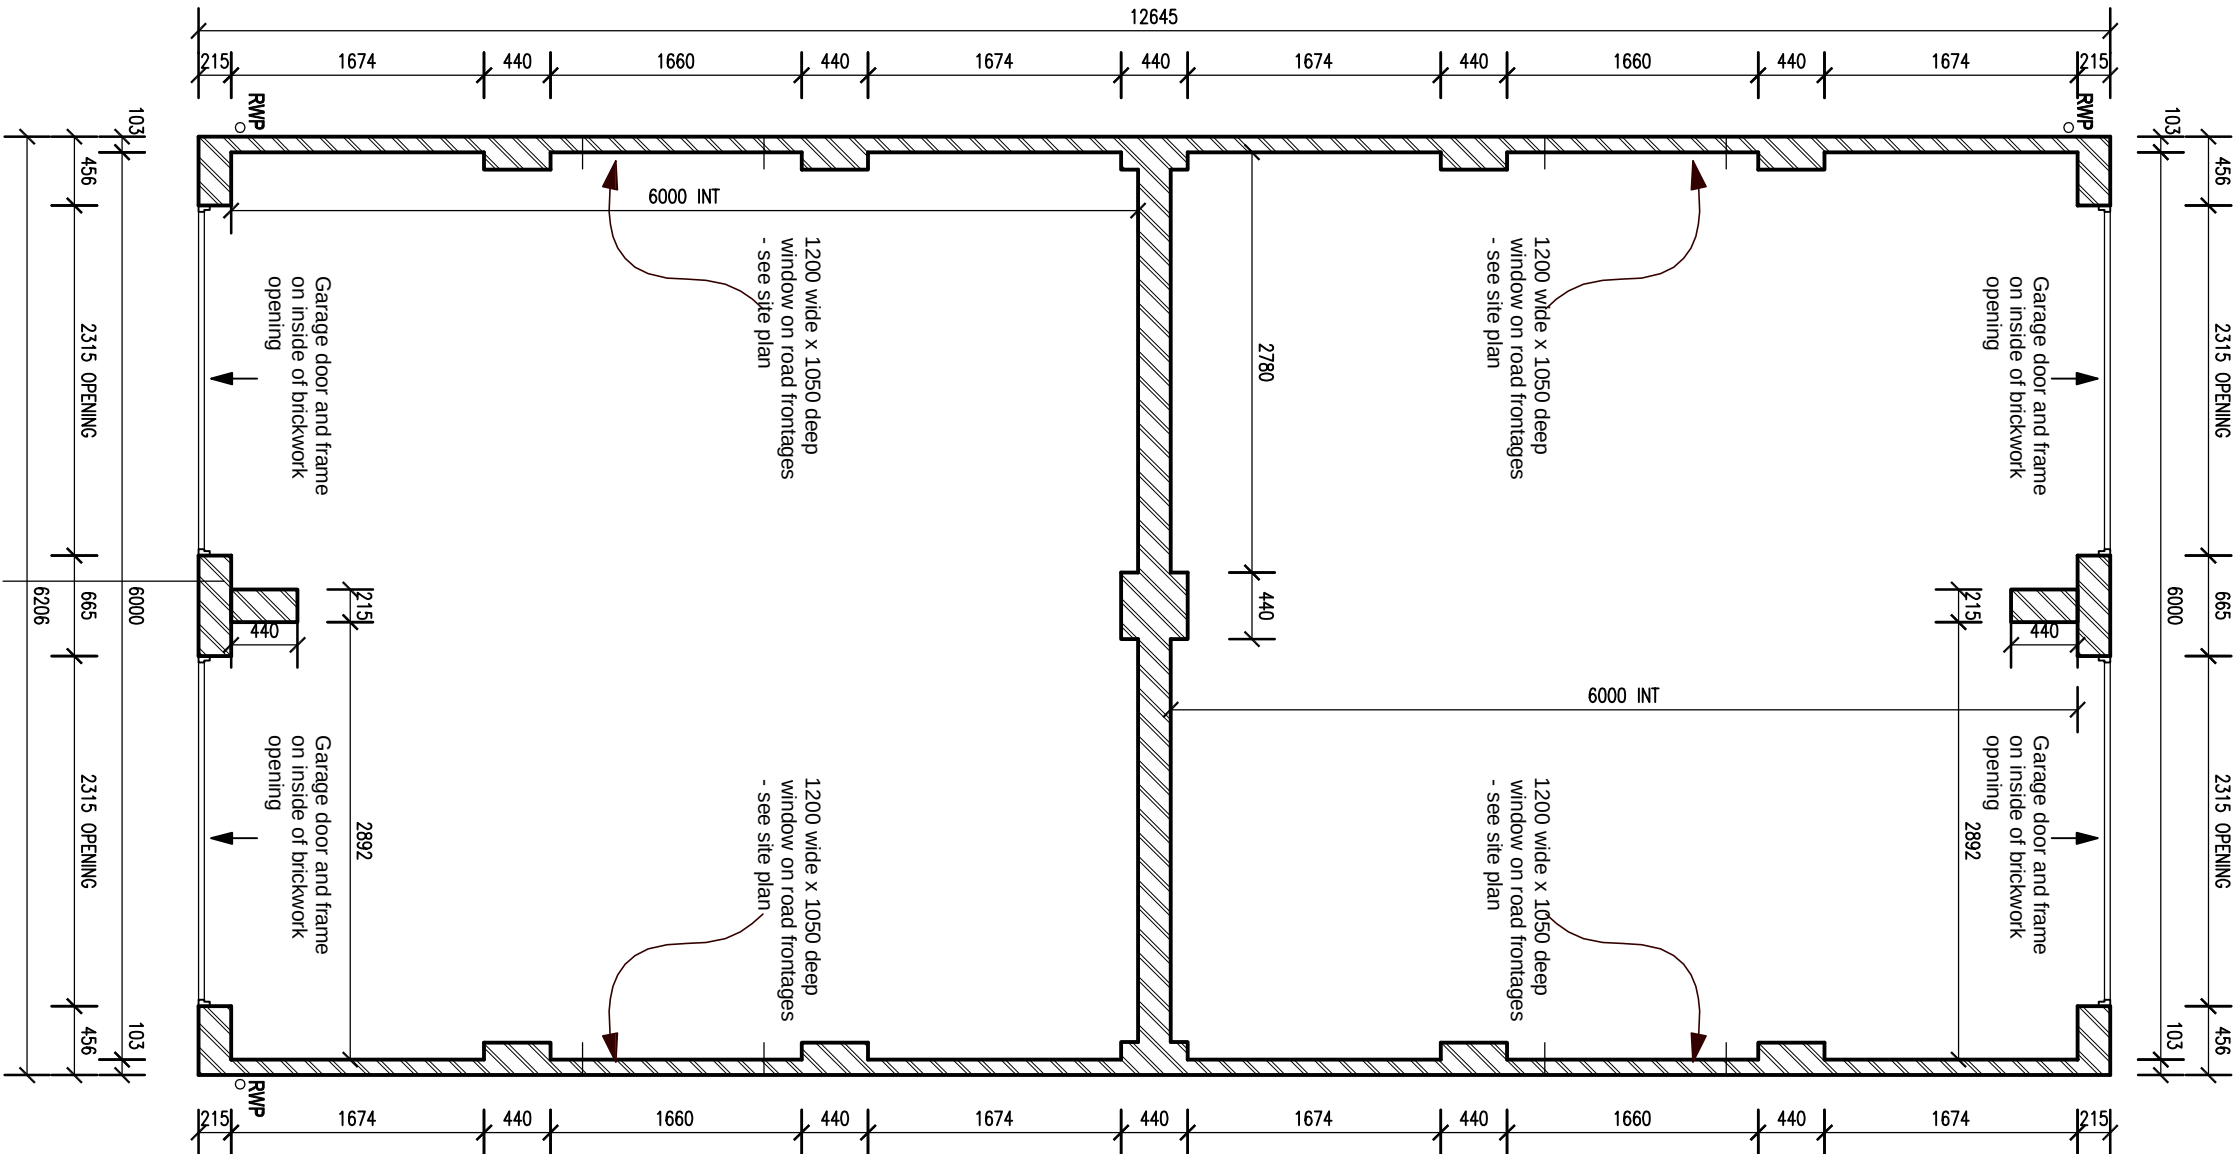

PLAN 1.50

Wall plate on outer skin of wall.
See 'Roof' section of General
Notes on this drawing

Rev.	Date.	Description.



RIPPON HOMES
Leeming Lane South, Mansfield Woodhouse
Nottinghamshire, NG19 9AQ
Tel: 01623 659000 Fax: 01623 420807

CLAYTON LANE,
THURNSCOE.

BACK TO BACK DOUBLE
GARAGES - PLAN

Scale. 1:50 Date. Dec 2015

Dwg No. RH/TH/BDG/1 Revision. -